


Superseded

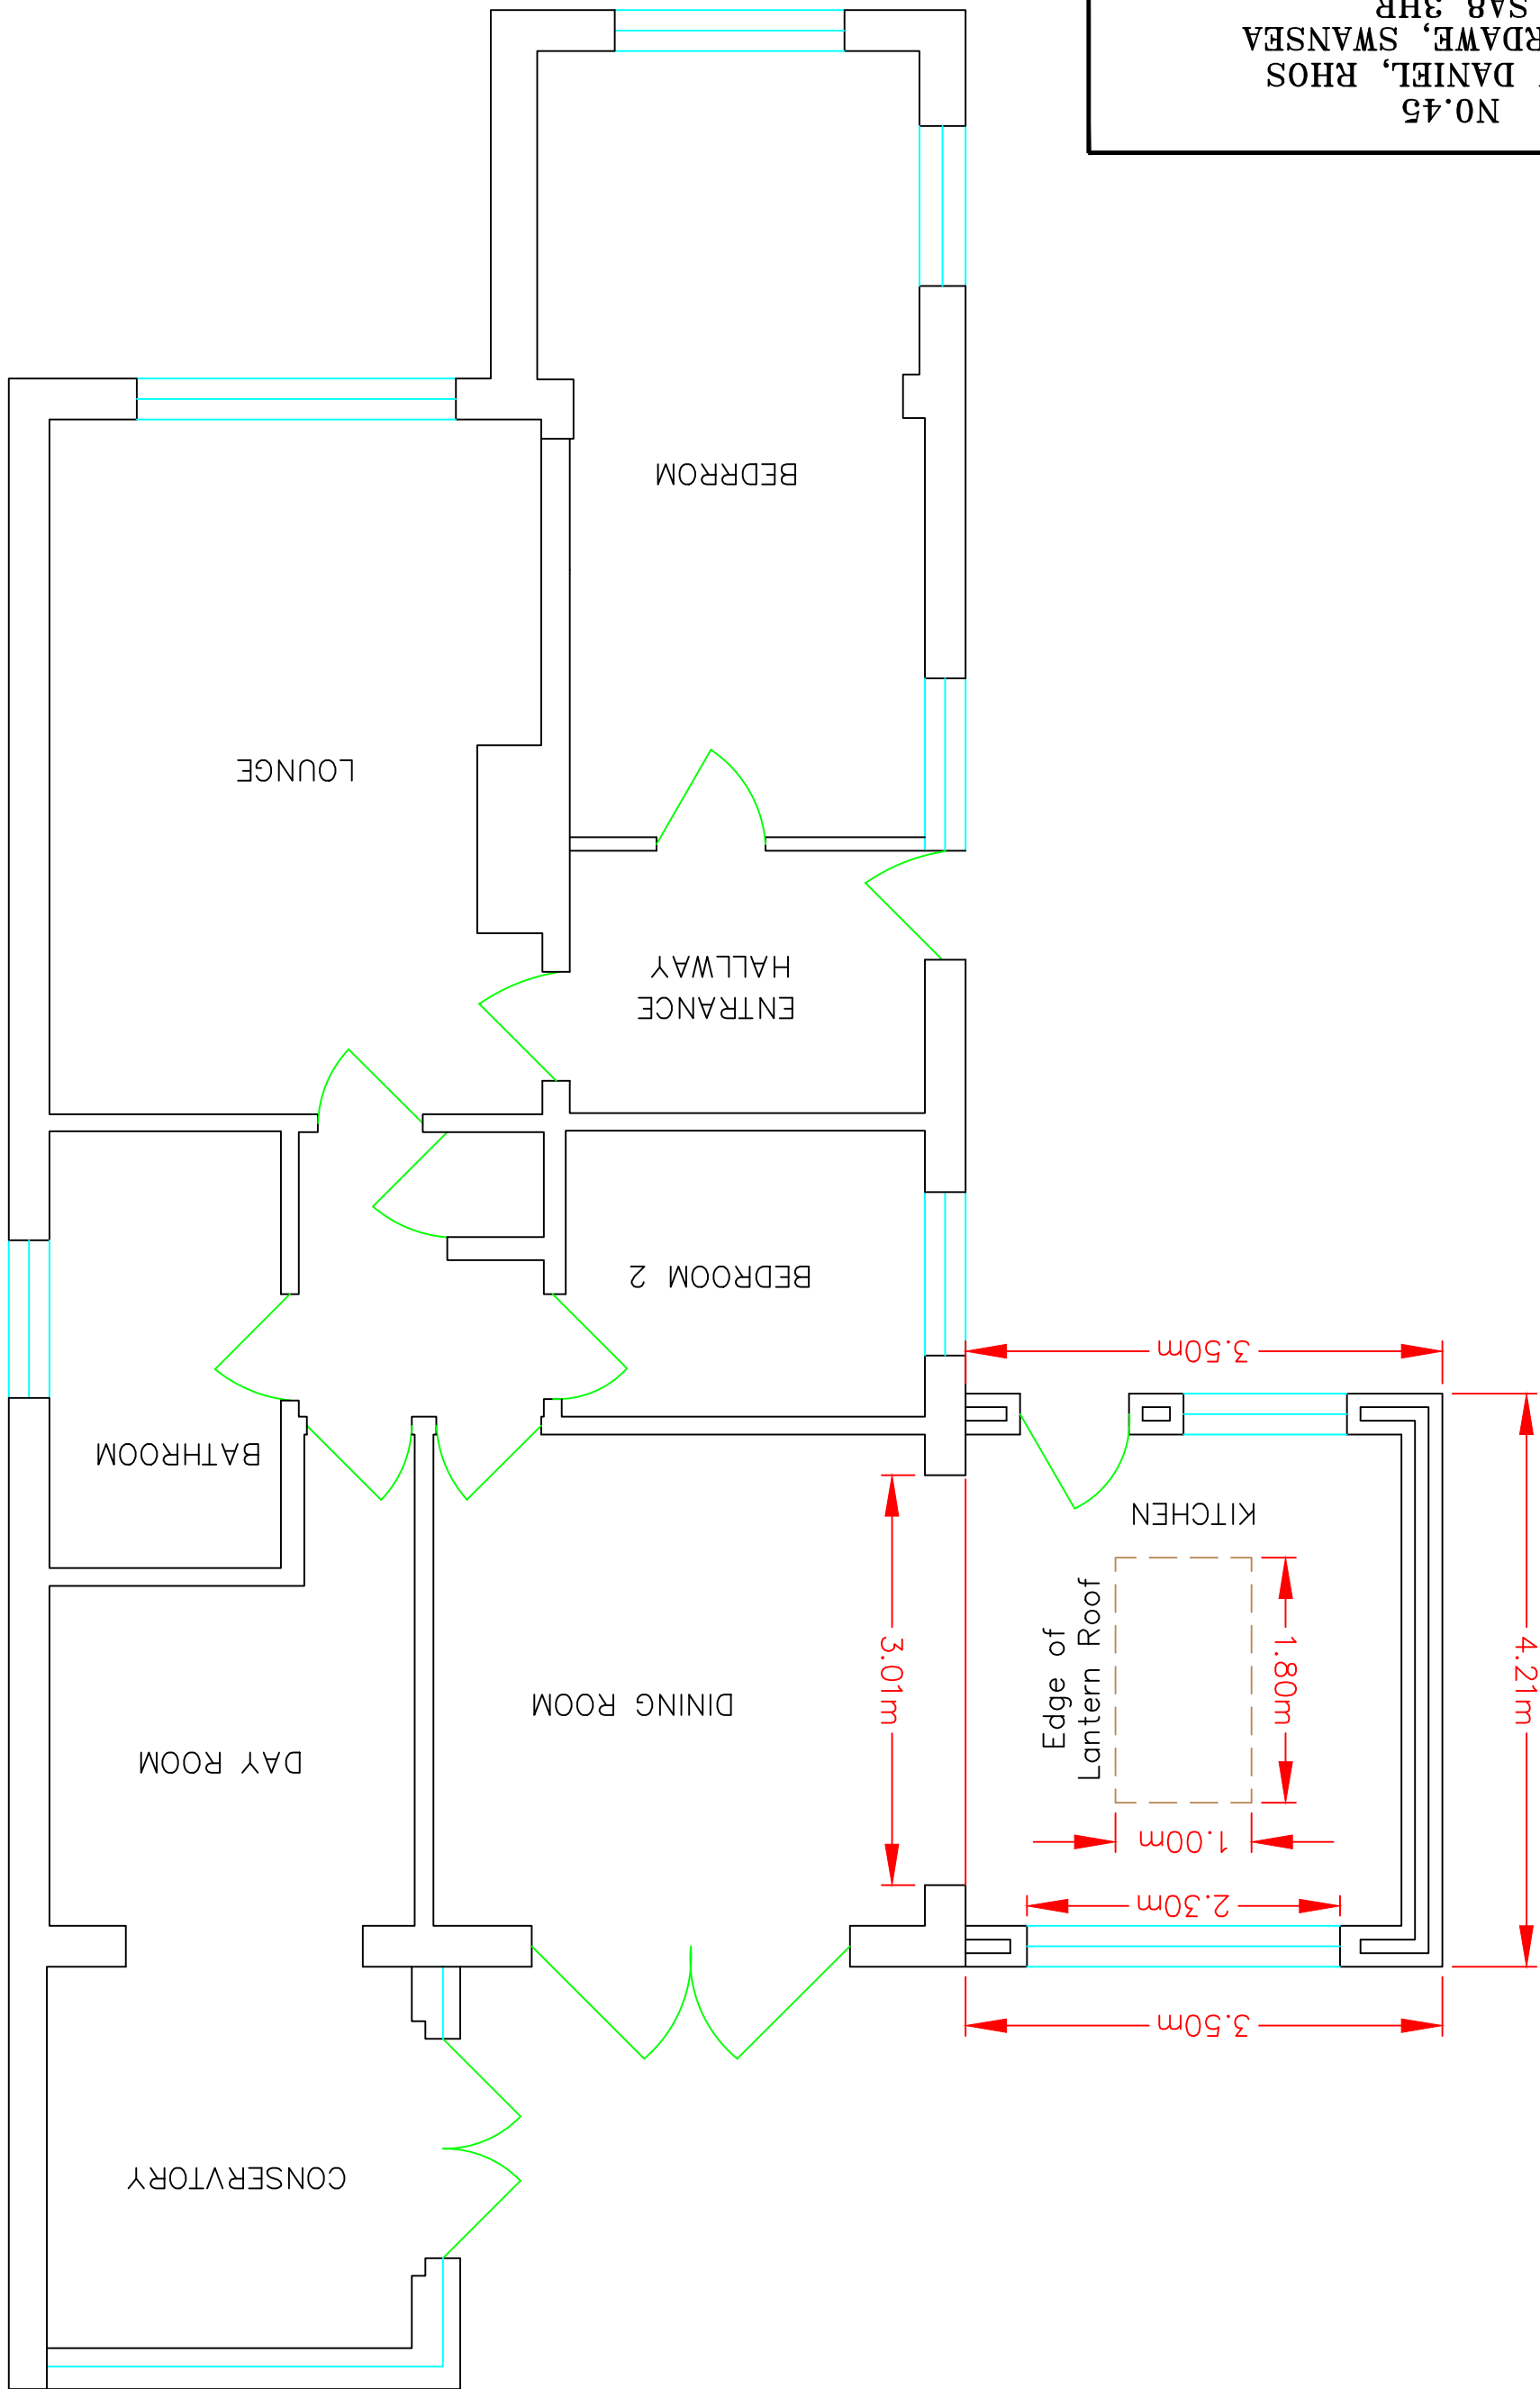

PROPOSED GROUND FLOOR PLAN

SCALE 1/50

Project	NO.45 WAVN DANIEL, RHOS PONTARDawe, SWANSEA SAS 3HR
Title	SINGLE STOREY SIDE EXTENSION PROPOSED FLOOR PLAN JULY 2019
Scale :	1:50@A3
Dwg.No.	A-0005