



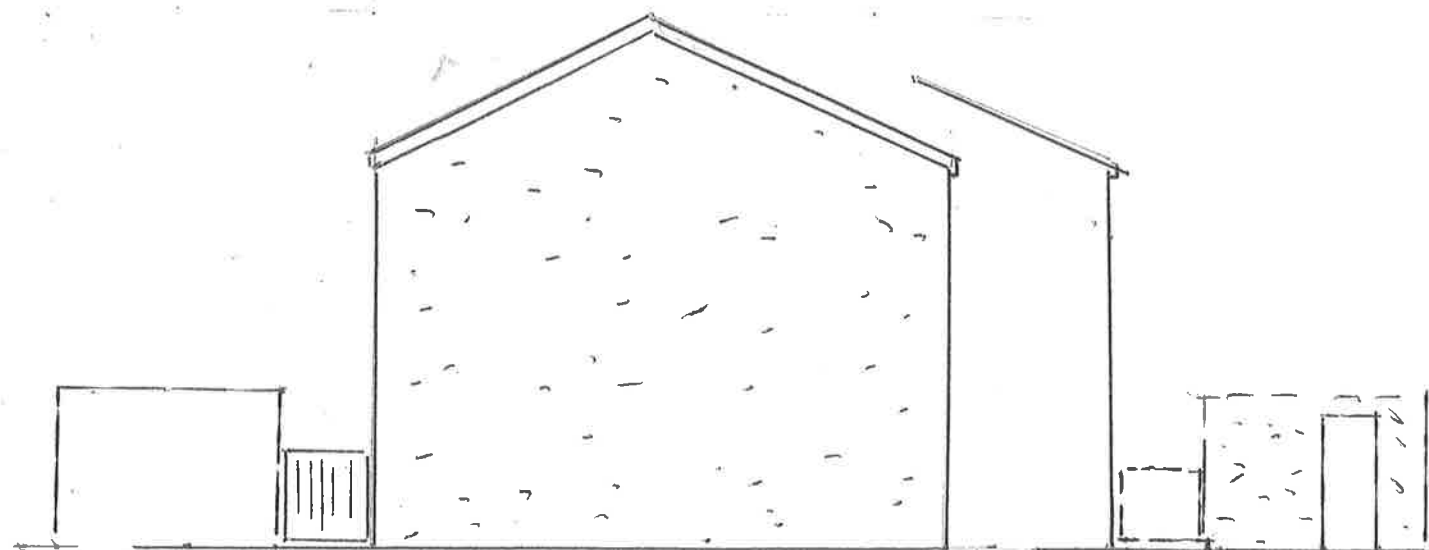

EXISTING LH SIDE ELEVATION


EXISTING ELEVATION
FROM NEIGHBOUR

ALL SCALES 1:100

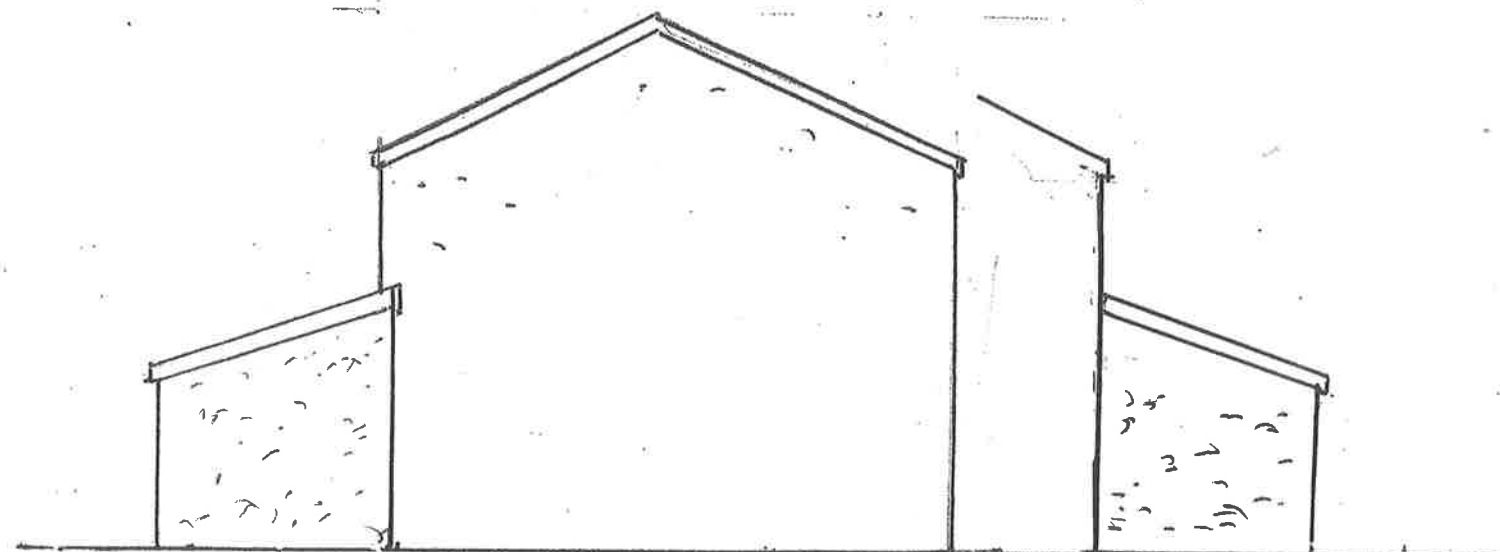


PROPOSED LH SIDE ELEVATION

PROPOSED ELEVATION
FROM NEIGHBOUR

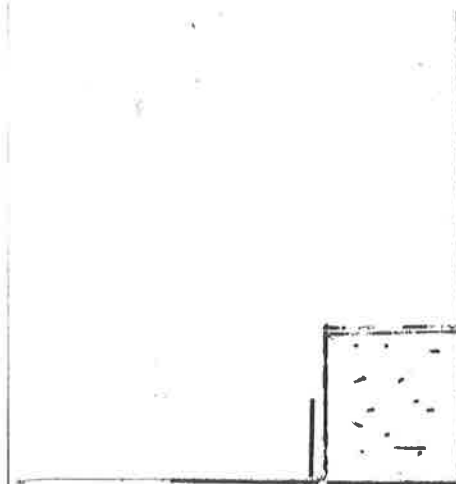

EXISTING ELEVATION
FROM FRONT

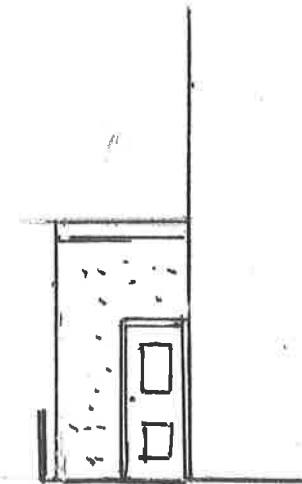

PROPOSED ELEVATION
FROM FRONT