



NOTES

1. All dimensions in millimetres unless otherwise stated.

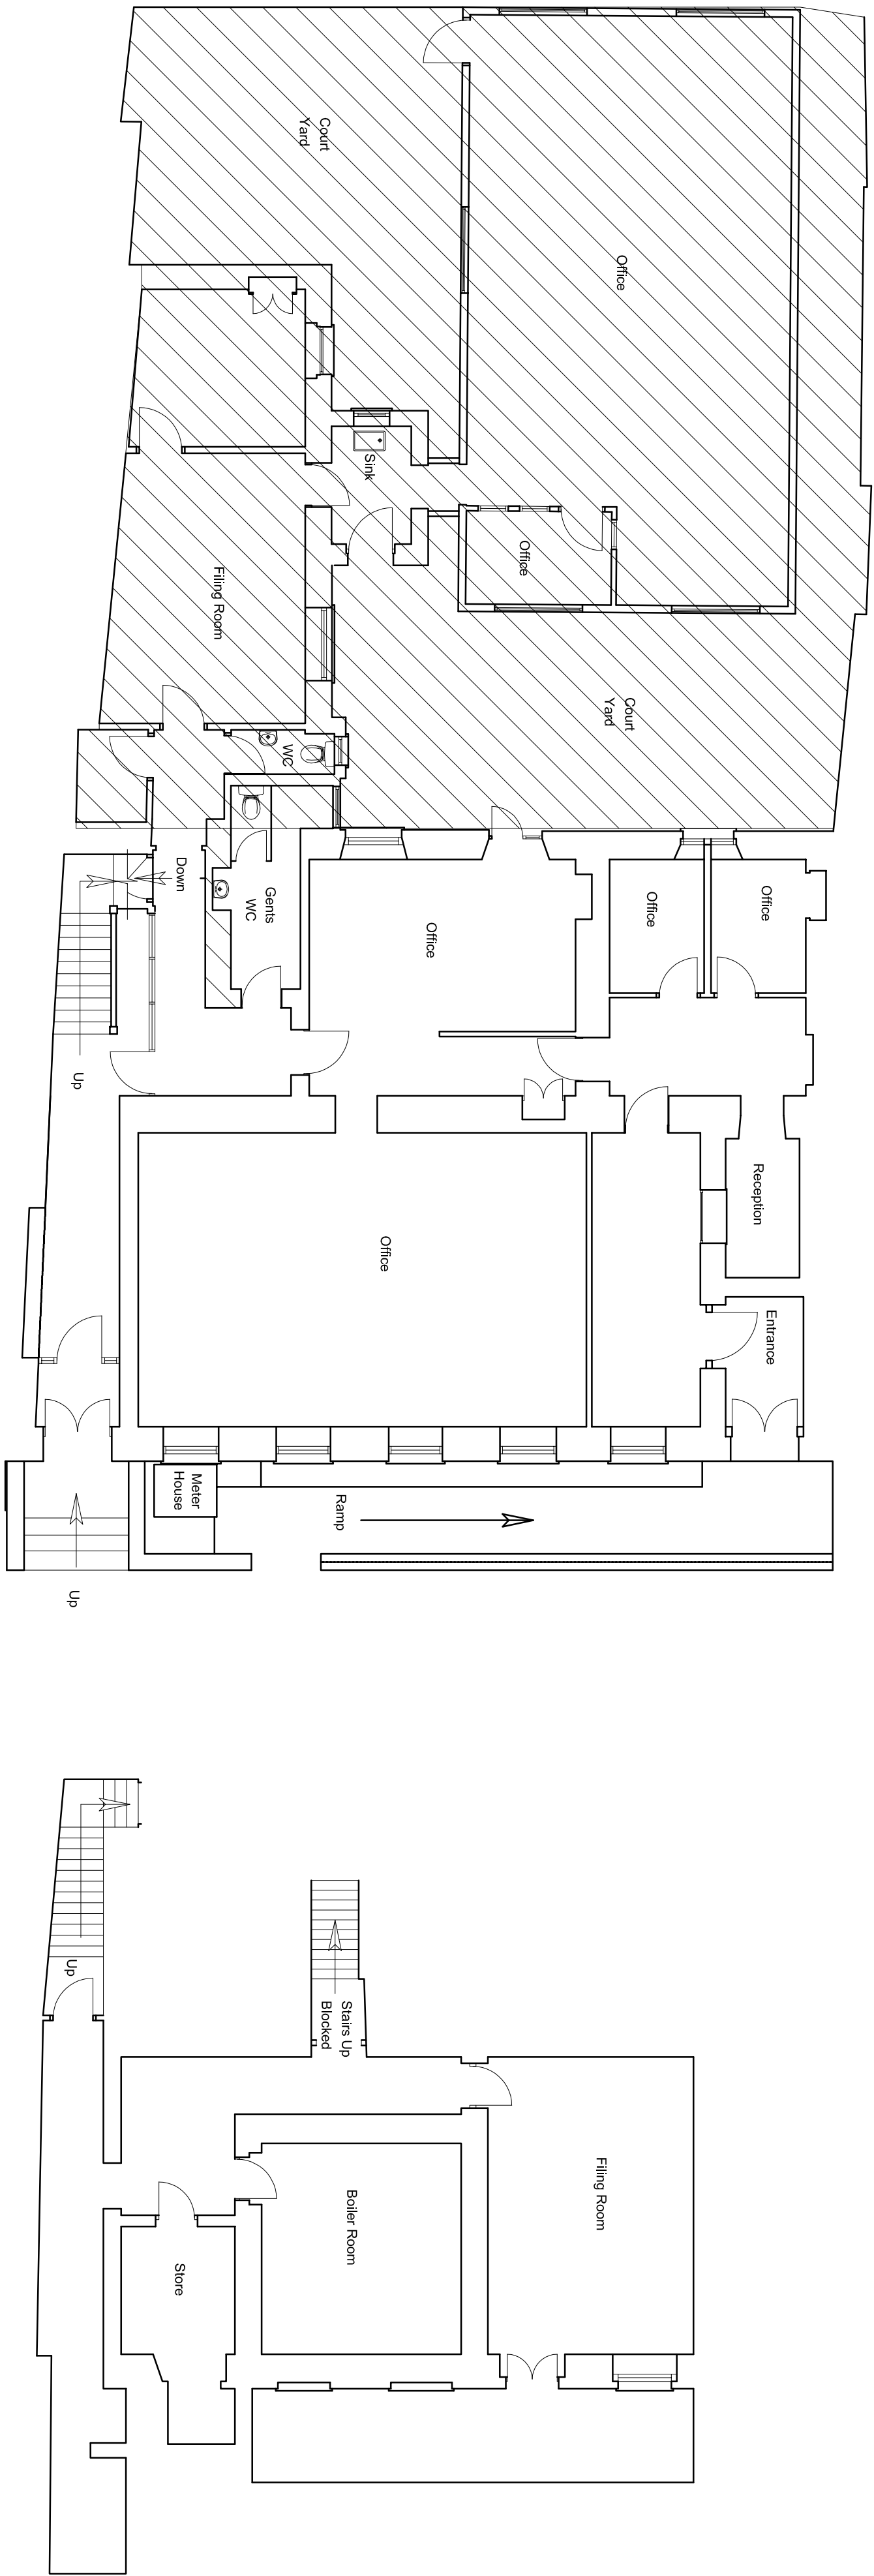

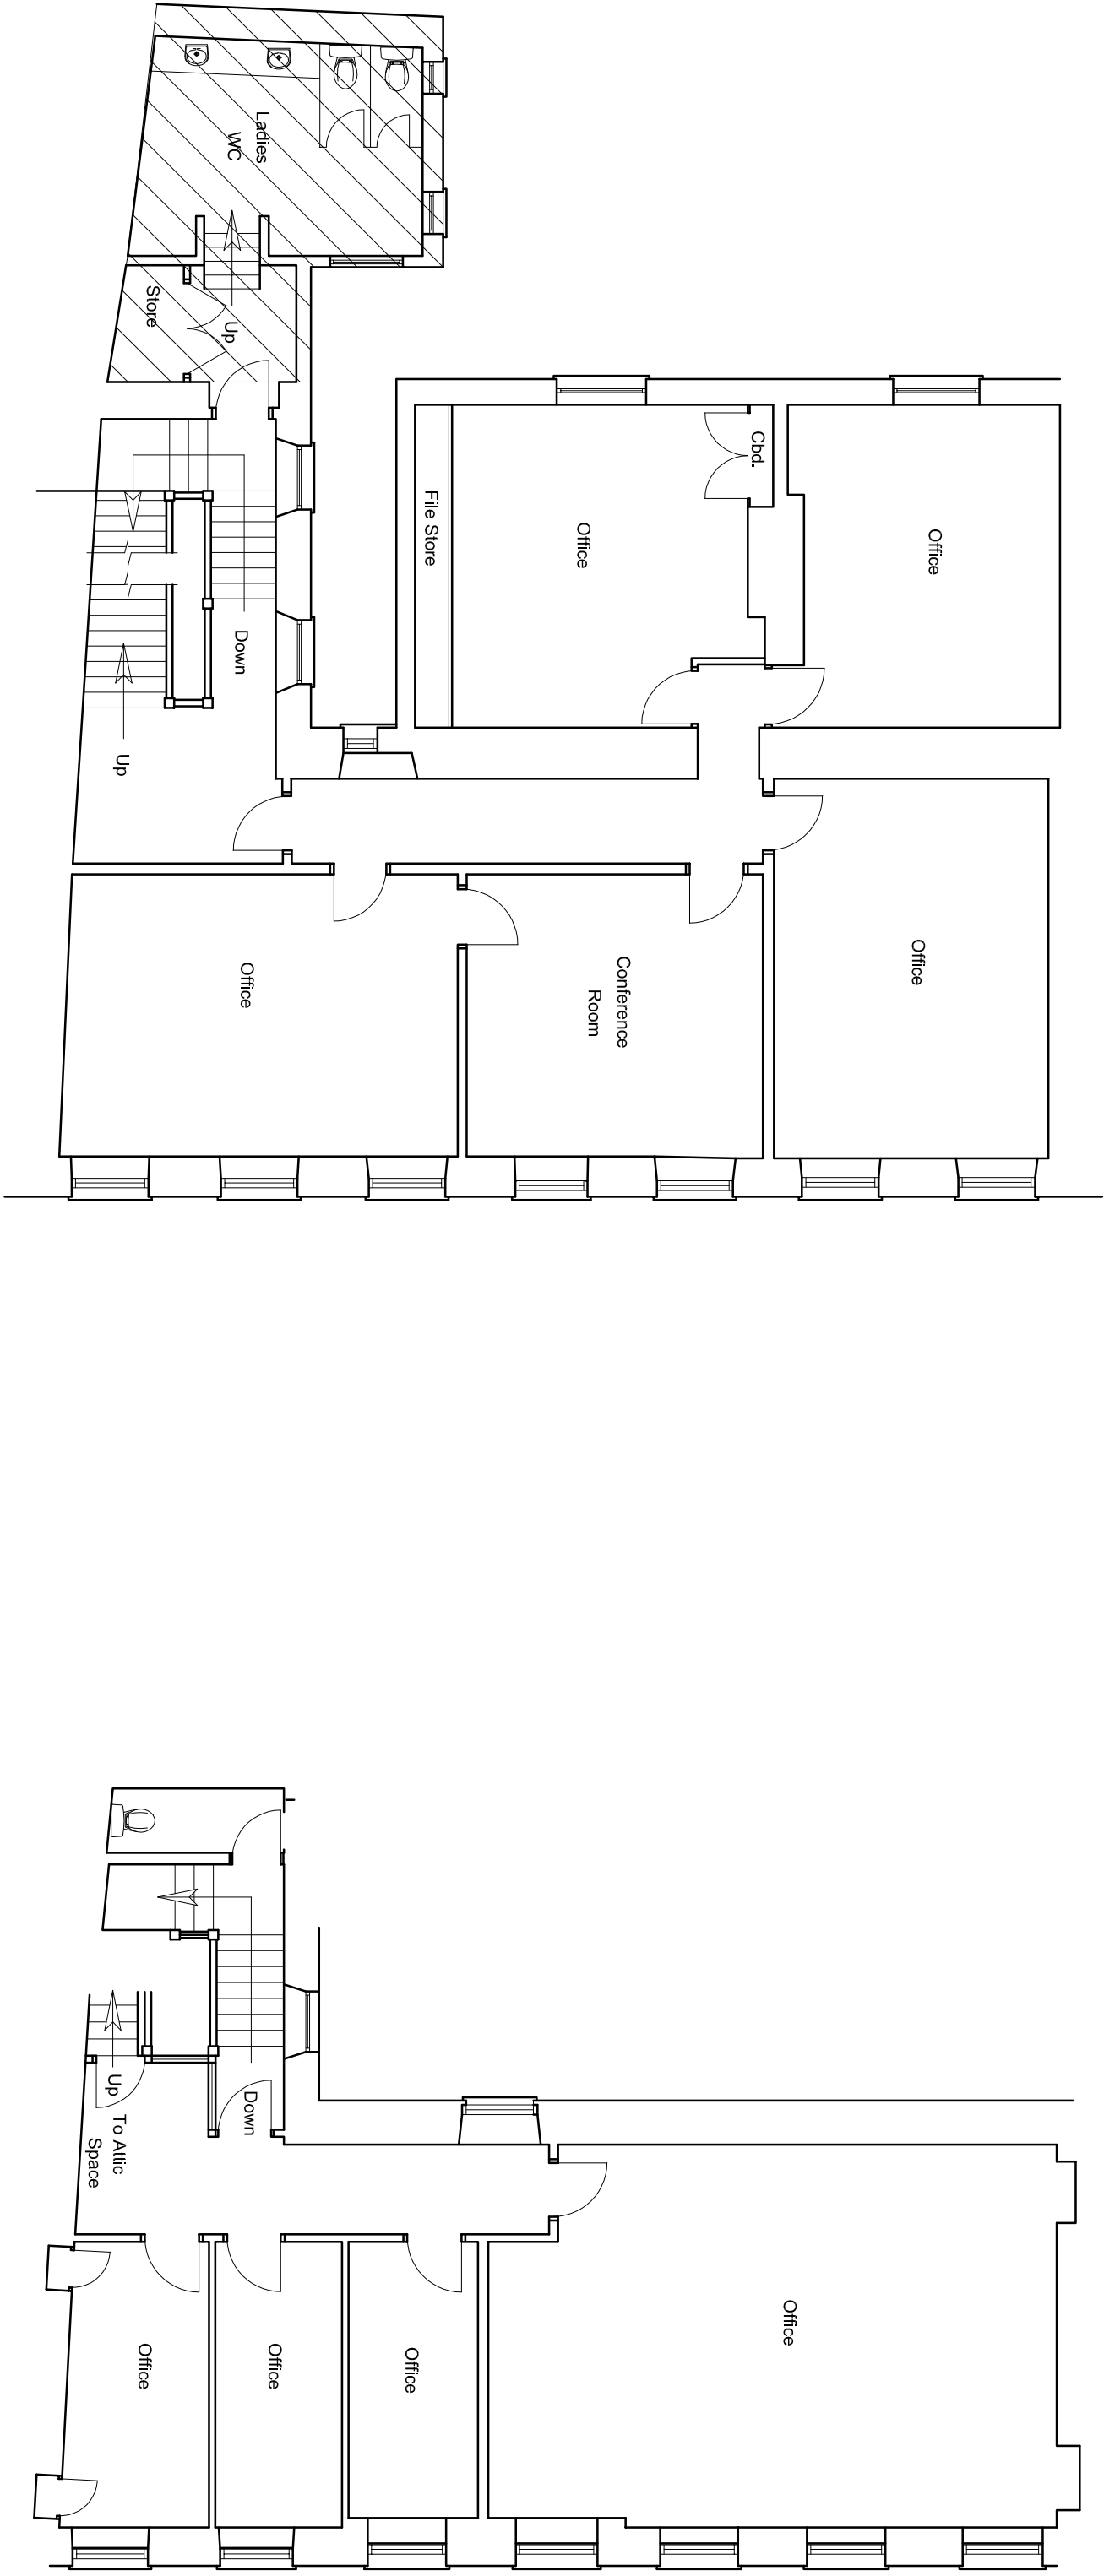

Neath Port Talbot
Castell-nedd Port Talbot
County Borough Council Cymor Swyddfa Sir

Making a difference
Gwaliaeth er gwell

PROPERTY & REGENERATION
Gareth Nutt B.Sc(Hons), M.Sc., DMS, FRICS
CORPORATE DIRECTOR OF ENVIRONMENT
THE QUAYS, BRUNEL WAY
BAGLAN ENERGY PARK SA11 2SG
www.npt.gov.uk

Project
8 WIND STREET
NEATH

Drawing Title
EXISTING PLANS

File No.		Property Ref. No.	
Drawn	HY	Checked	Approved
Date	Date	Date	Date

Scales
1:100

Drawing No.
A1103-04

Rev	Details	Dr	Ch	Apr	Date
-----	---------	----	----	-----	------