



NOTES

1. All dimensions in millimetres unless otherwise stated.

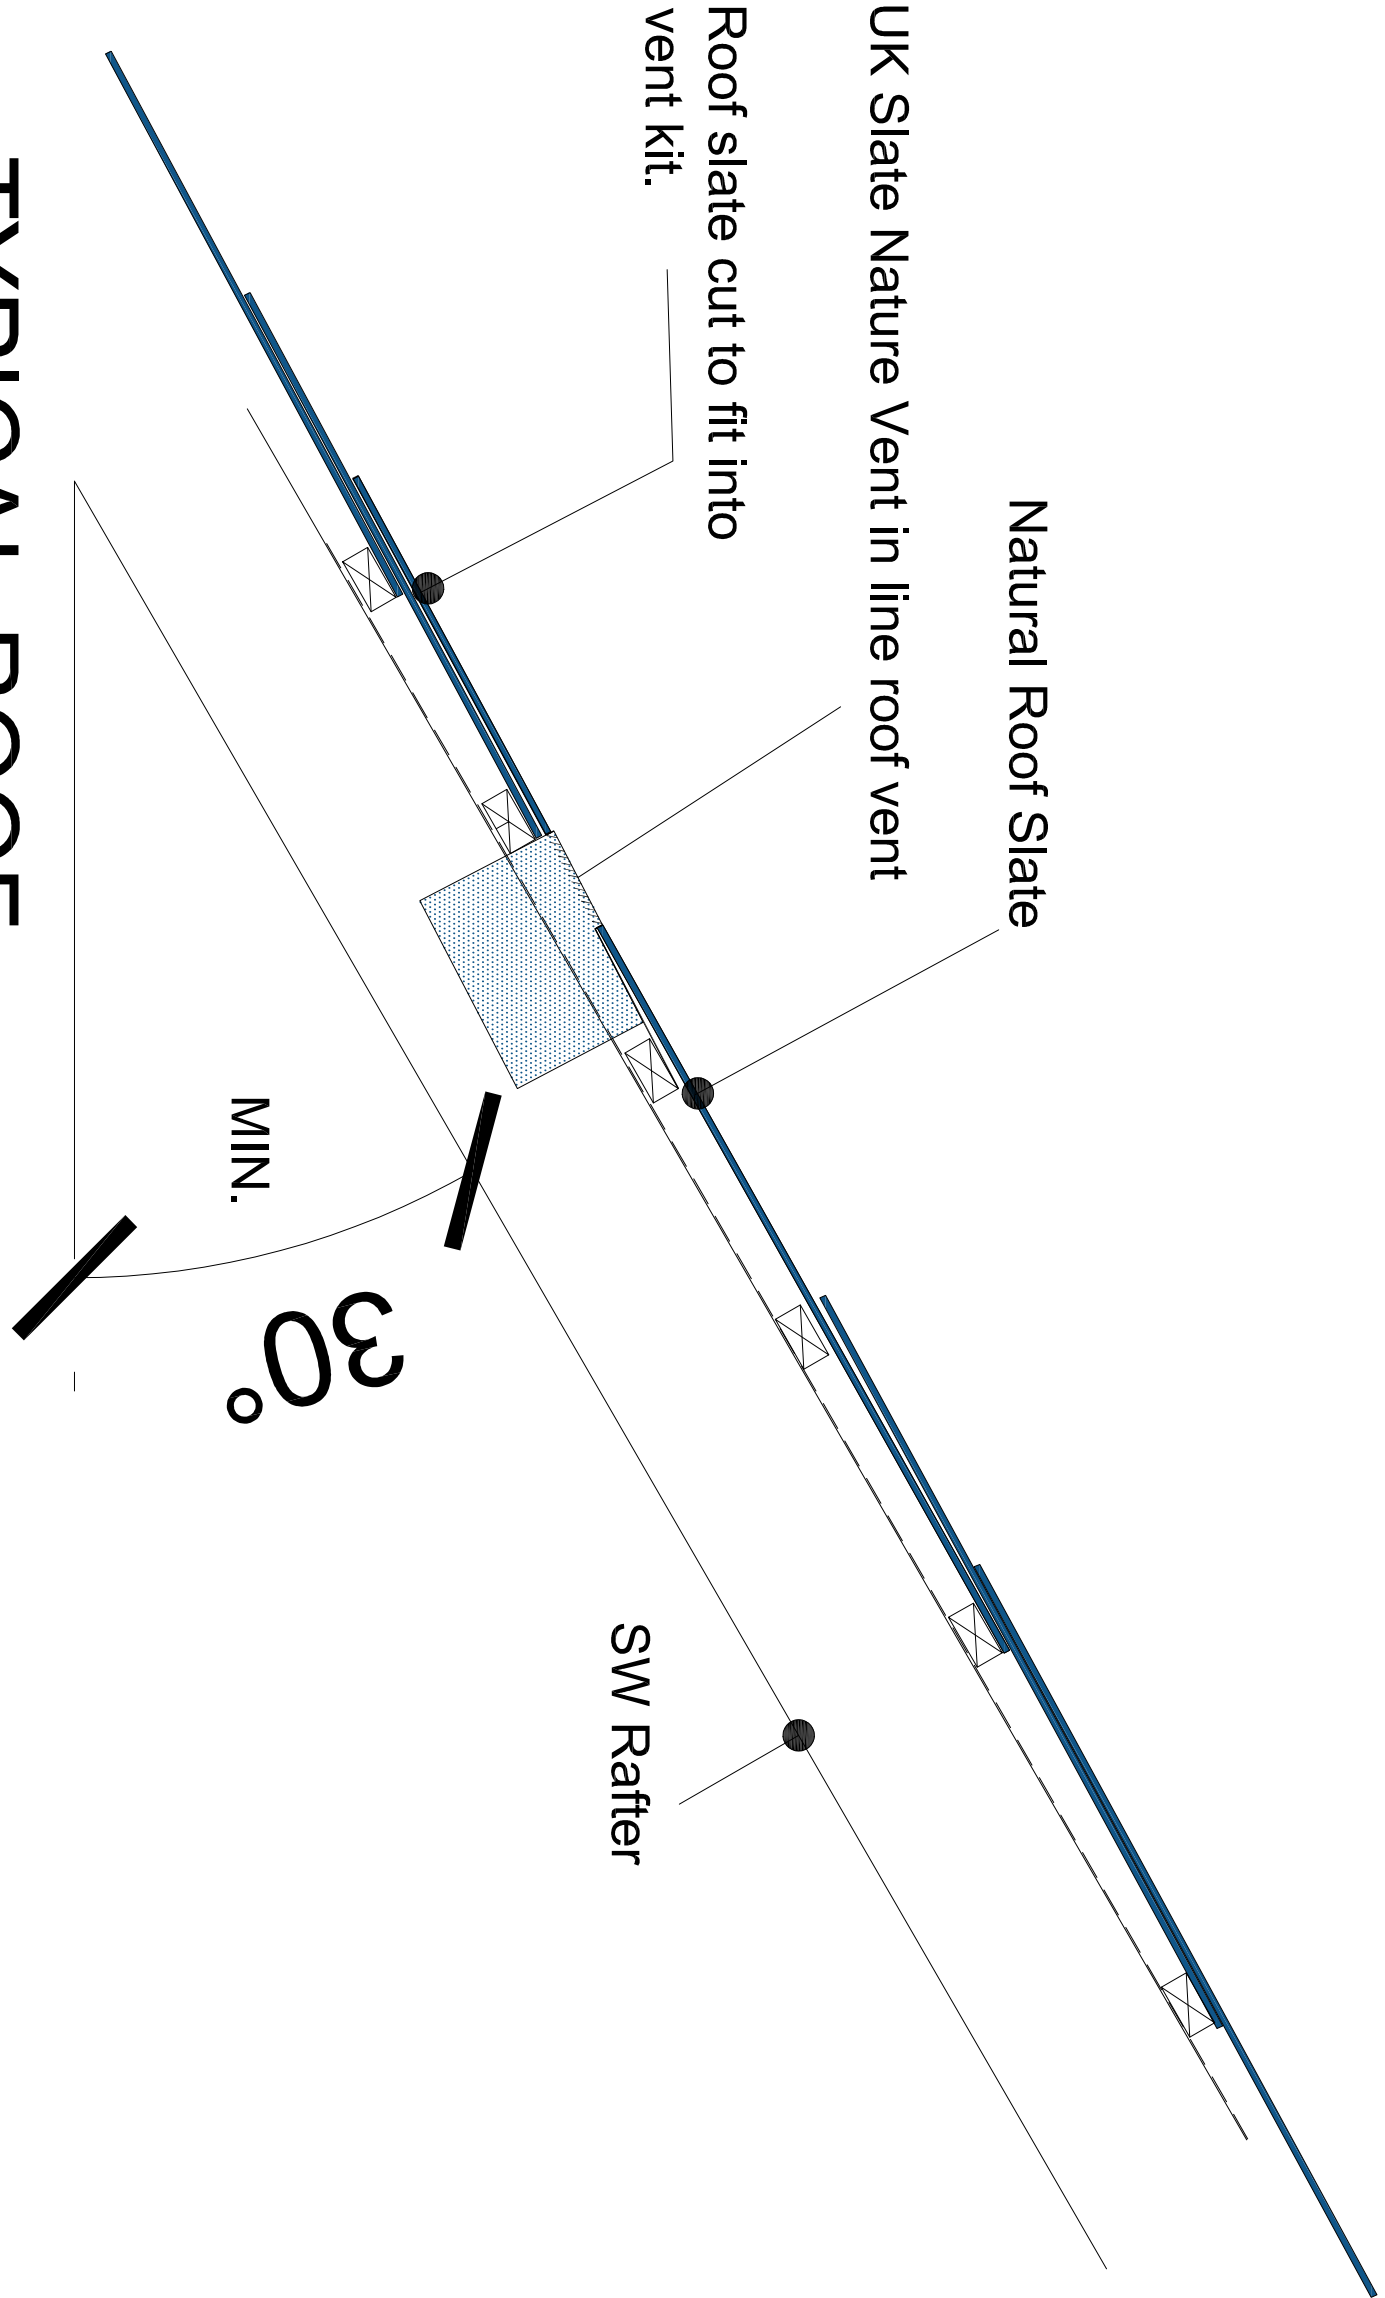

TYPICAL ROOF VENT DETAIL

TYPICAL WINDOW JAMB DETAIL

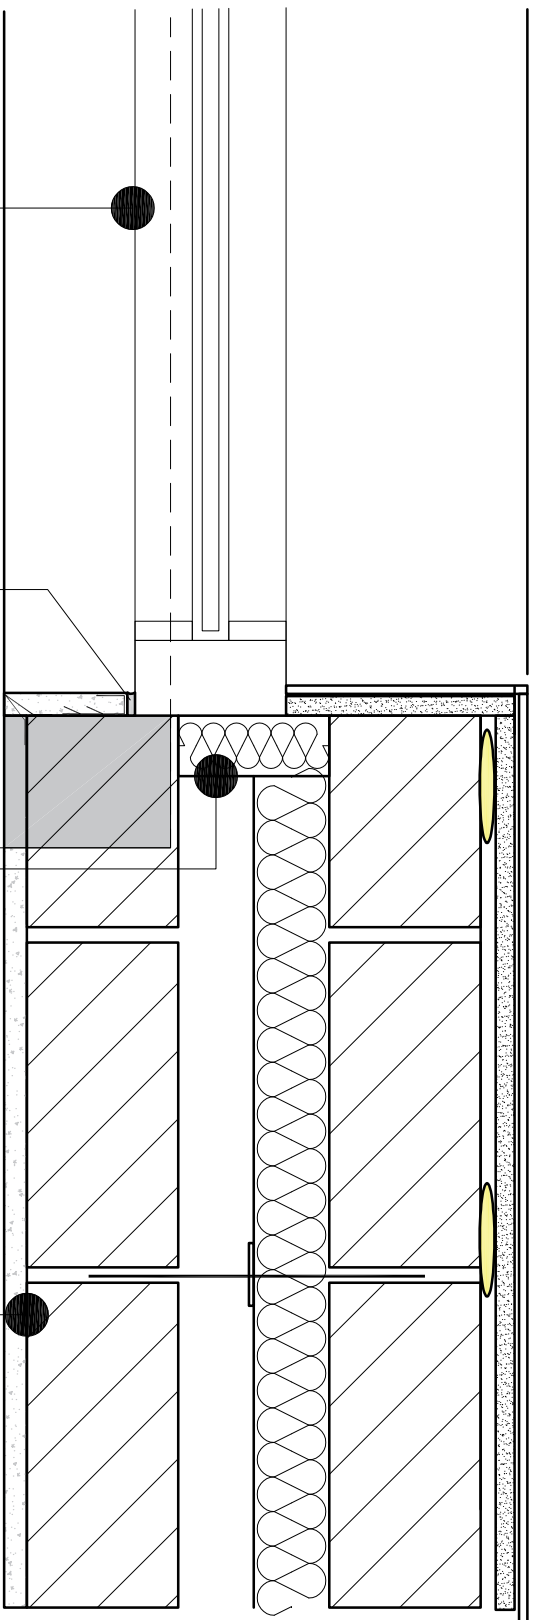

- New external wall to consist of 15mm through coloured render on 100mm medium dense block work (7N minimum strength), 50mm clear cavity, 50mm Kooltherm K108 rigid insulation (or similar approved), 100mm medium dense inner block skin (7N min.) 12.5mm plasterboard and skim on 10mm dabs.
- Proprietary cavity closer
- 6mm Mastic joint with window
- New HW double glazed windows
- New Stone cill with stooling



Neath Port Talbot
Castell-nedd Port Talbot
County Borough Council Cynhorwr Swyddfaer Bro

Making a difference
Gwahanlaeth er gwell

PROPERTY & REGENERATION
Gareth Nutt B.Sc(Hons), M.Sc., DMS, FRICS
CORPORATE DIRECTOR OF ENVIRONMENT
THE QUAYS, BRUNEL WAY
BAGLAN ENERGY PARK SA11 2GG
www.npt.gov.uk

Project
8 WIND STREET
NEATH

Drawing Title
TYPICAL DETAILS SHEET 2

File No.		Property Ref. No.		Rev.	
Drawn	WGH	Checked		Approved	
Date	MAY 2019	Date		Date	
Scales		1:5			
Drawing No.		A1103-10		Rev. A	