


- 1 All dimensions in millimetres unless otherwise stated.
2 Do not scale off drawing. All dimensions to be checked on site.

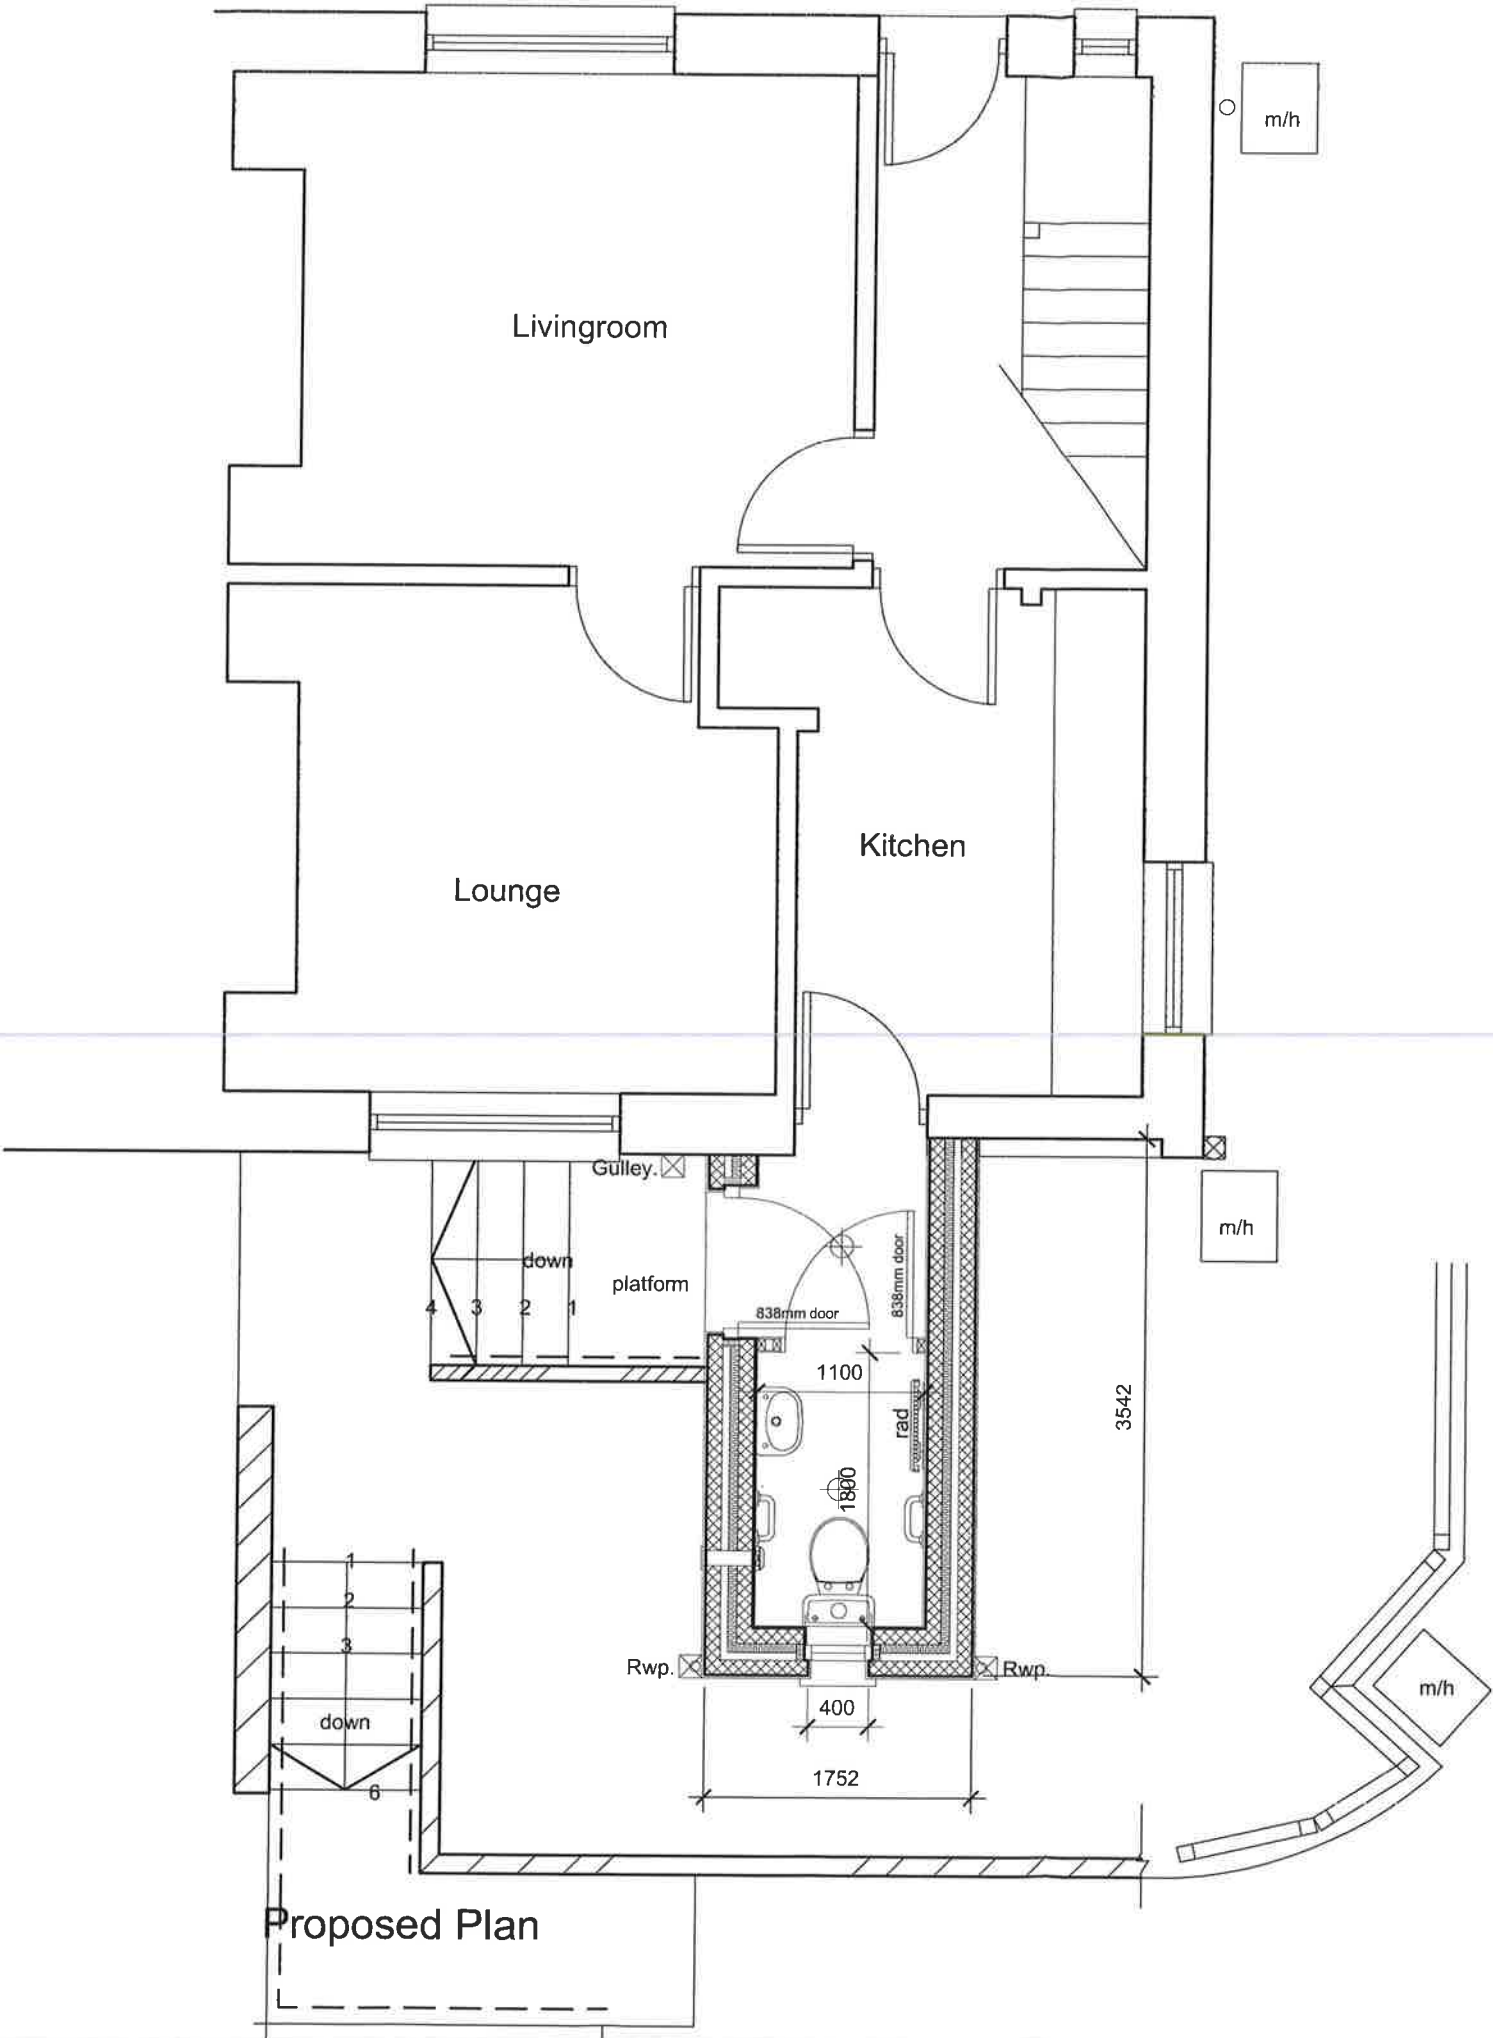

Rev	Details	Dr	Date
-----	---------	----	------

Neath Port Talbot
Castell-nedd Port Talbot
County Borough Council Cyngor Bwrdeistref Sirol

Neath Port Talbot Castell -nedd Port Talbot
County Borough Council Cyngor Bwrdeistref Sirol
Social Services, Health and Housing
Housing Renewal and Adaptations Service
Tregelles Court
Neath Abbey Road
Neath Abbey
Neath
SA10 7DF

Project
19 Brynbryddan,
Cwmavon,
Port Talbot.
WC Extension

Proposed Plan

Drawn	SFC	Checked	Approved
-------	-----	---------	----------

Date	16/7/19	Date	Date
------	---------	------	------

Scales	1:50
--------	------

Drawing No.	NPT4490- 02
-------------	-------------