


SCALE 1:500

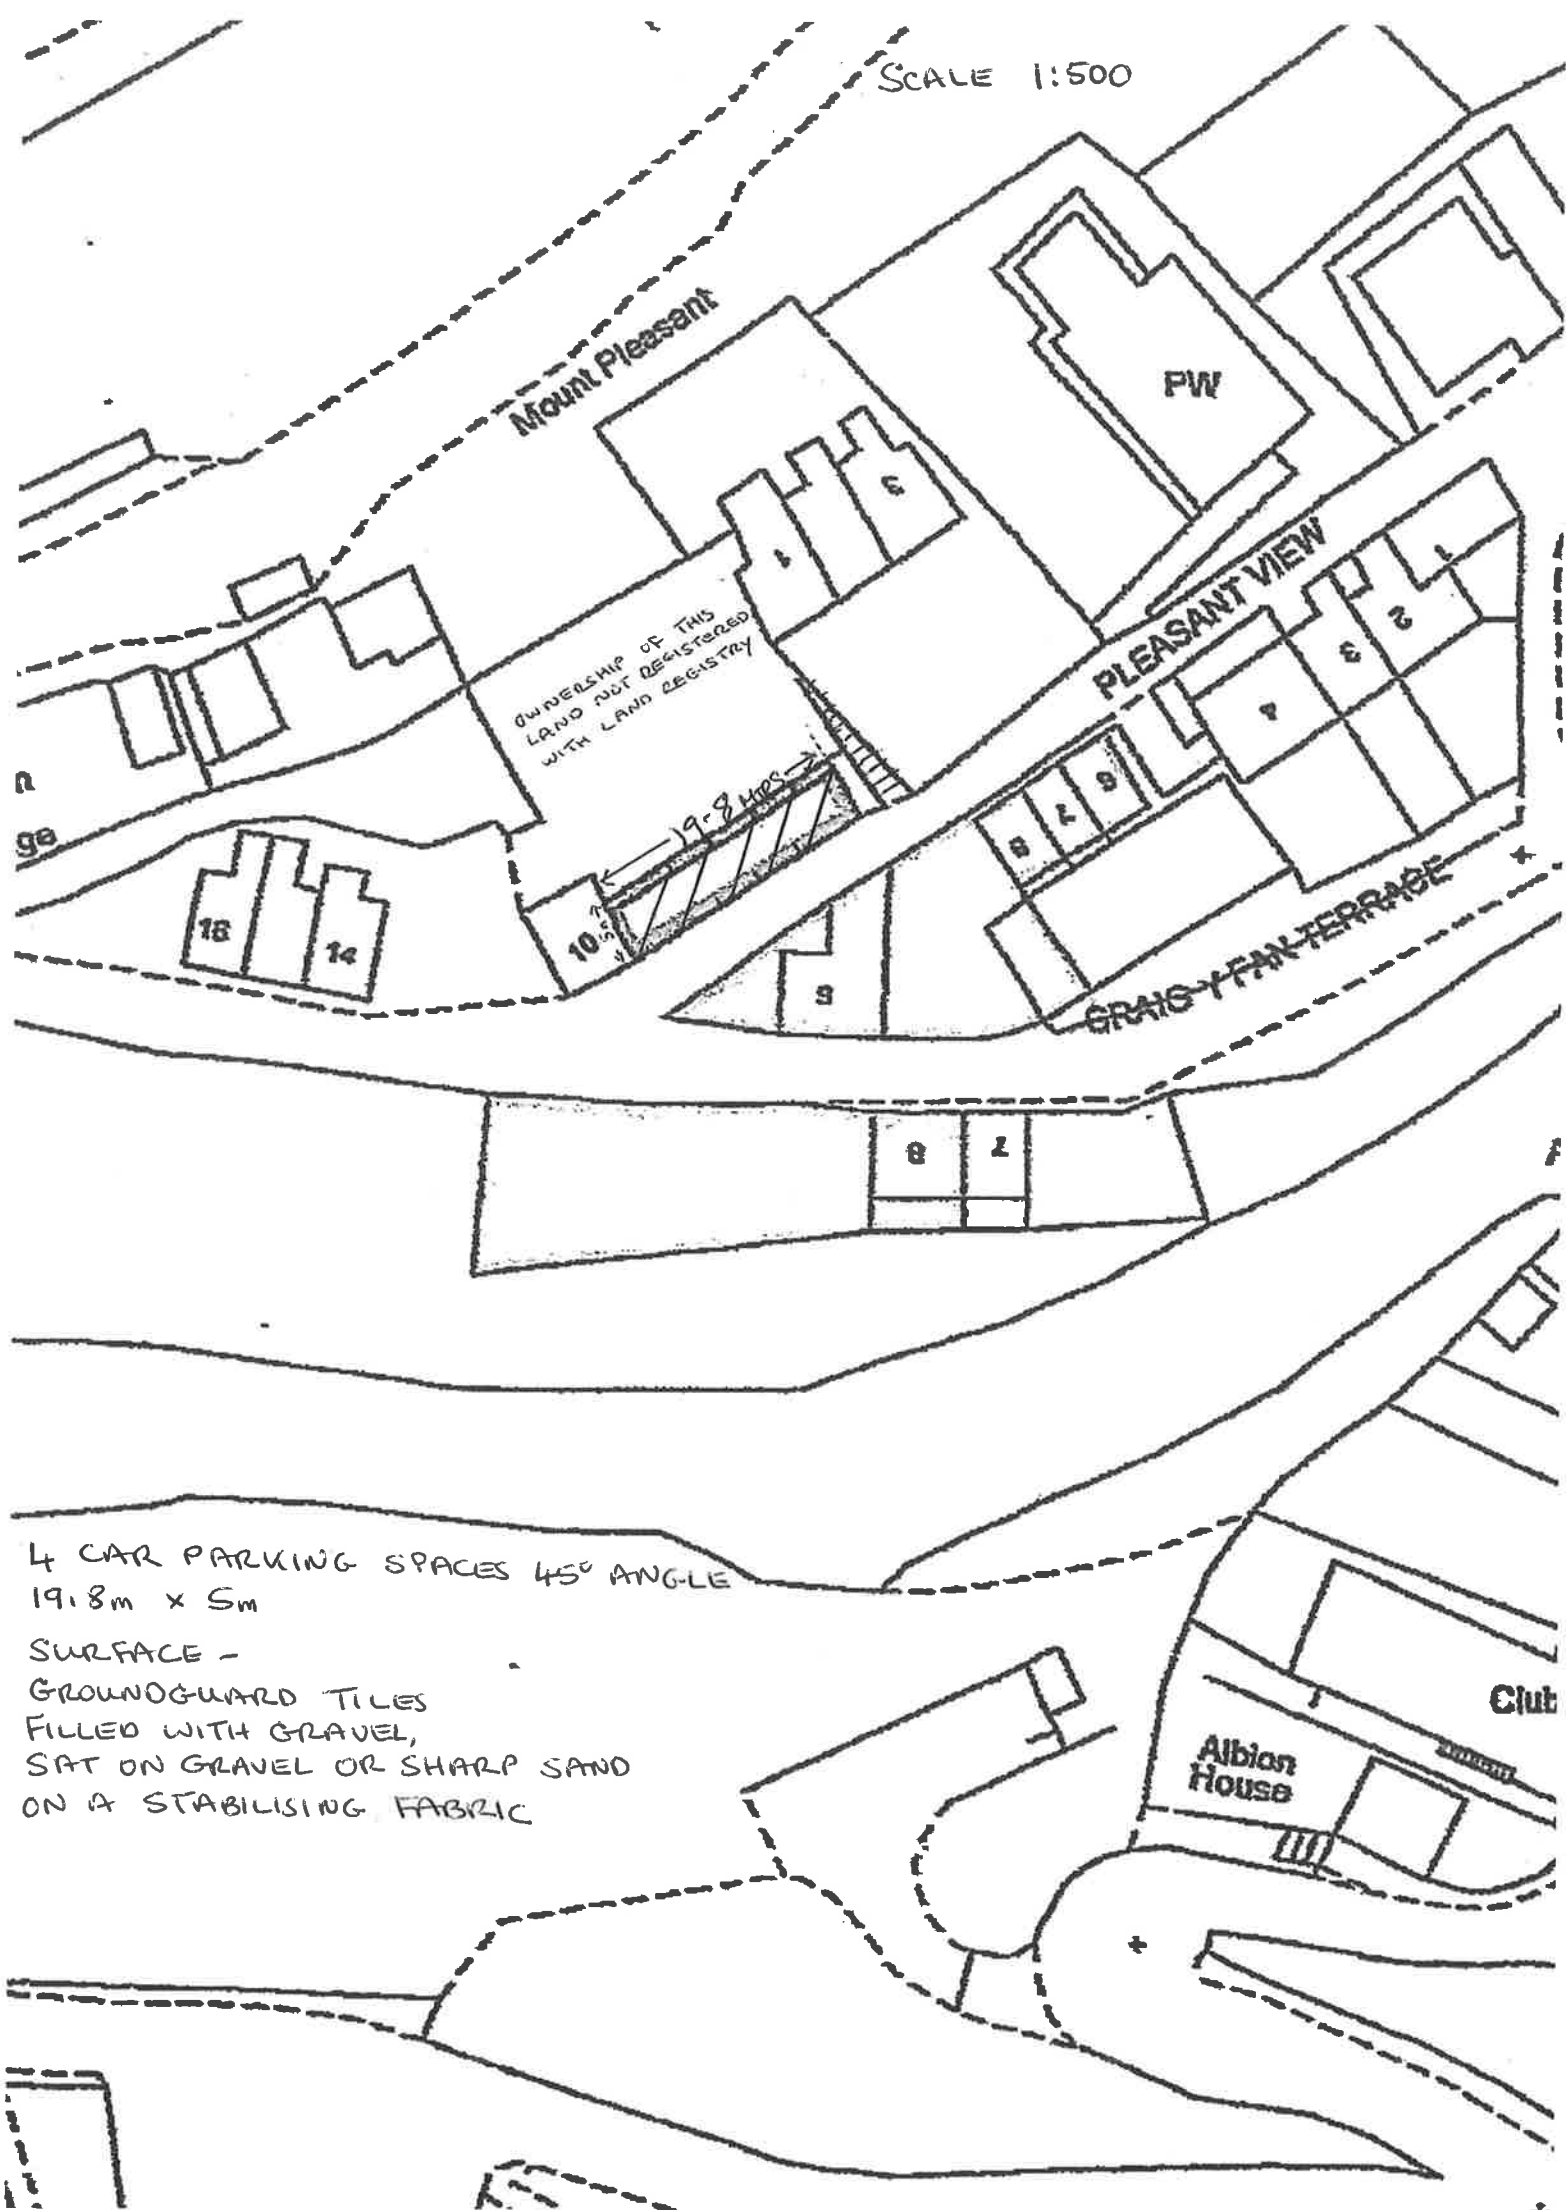

4 CAR PARKING SPACES 45° ANGLE
19.8m x 5m

SURFACE -
GROUNDGUARD TILES
FILLED WITH GRAVEL,
SAT ON GRAVEL OR SHARP SAND
ON A STABILISING FABRIC