




LOCATION PLAN
0 10 20 30 40 50 60 70 80m
1:1250 @ A3

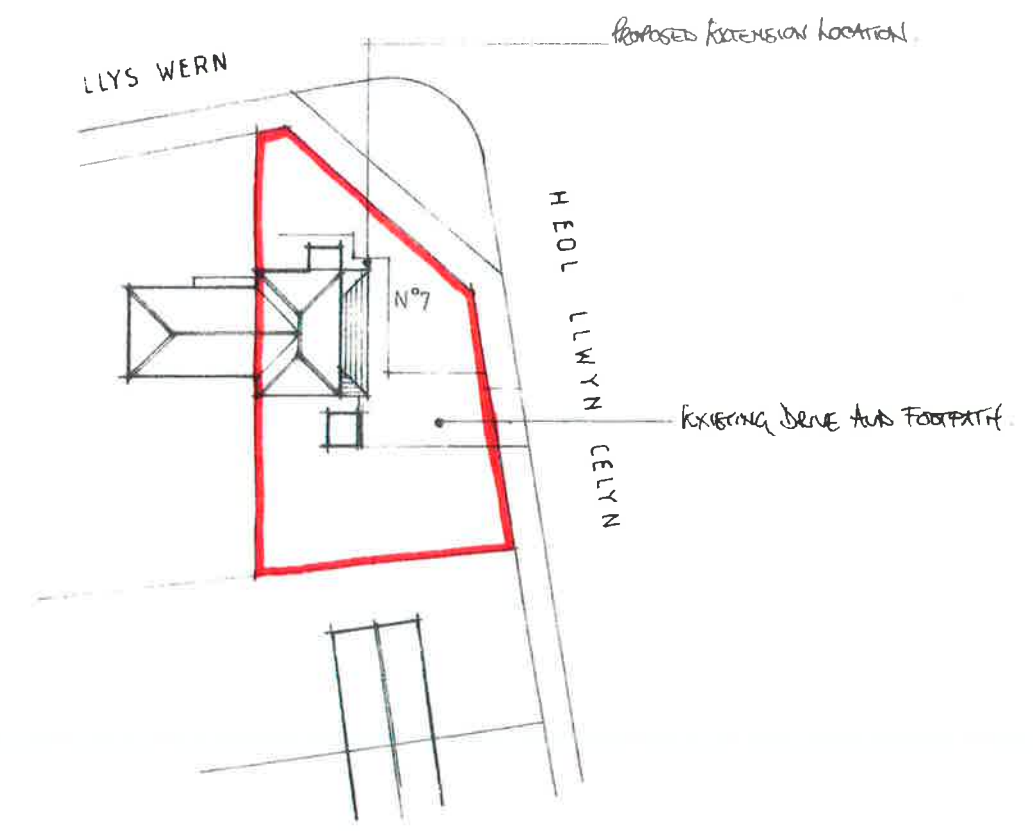

BLOCK PLAN
0m 10m 20m
1:500 @ A3

5 AUG 2019

Reproduced Under Licence 100052435

mjs designs (cymru) ltd architectural design - project management 01639 643392 07530 134442	NOTES: © 2019 mjs designs (cymru) ltd All dimensions must be checked on site and not scaled from this drawing.	Client Meryl Walters	Scale As Noted	Drawing Title LOCATION & BLOCK PLANS
	Job Title 7 Heol Llwyn Celyn, Caewern, Neath, SA10 7PT	Drawn by Date 07. 2019	Drg No. 192010.LBP(A)	Rev