

THIS DRAWING IS THE COPYRIGHT OF DARKIN ARCHITECTS AND MAY NOT BE COPIED, ALTERED OR REPRODUCED IN ANY FORM OR PASSED TO A THIRD PARTY WITHOUT THEIR CONSENT. DIMENSIONS MUST BE CHECKED AND VERIFIED ON SITE AND ANY DISCREPANCIES SHOULD BE REPORTED TO THE ARCHITECT. THIS DRAWING MUST NOT BE SCALED AND SHOULD BE READ IN CONJUNCTION WITH ALL OTHER CONSULTANT'S DRAWINGS. IF IN DOUBT ASK FOR CONFIRMATION.

NOTES

Rev	Description	By	Date
A	Retaining walls added to plans and section	TOM	12.07.2019
B	Section Lines Added to Section 2	JDH	16.07.2019
C	Sections added	SJC	08.08.2019

CLIENT:

Rhys Jackson

PROJECT

Two Storey Rear Extension


PROJECT ADDRESS

22 Gnoll Crescent,
Neath,
SA11 3TF

Drawing Title


Proposed Site Layouts

Drawn by JDH	Checked TOM	© Copyright Darkin Architects 2019
Project Ref RH392	Scale 1 : 100	Paper Size A2
Drawing No: 401	Revision C	Date 15/07/2019

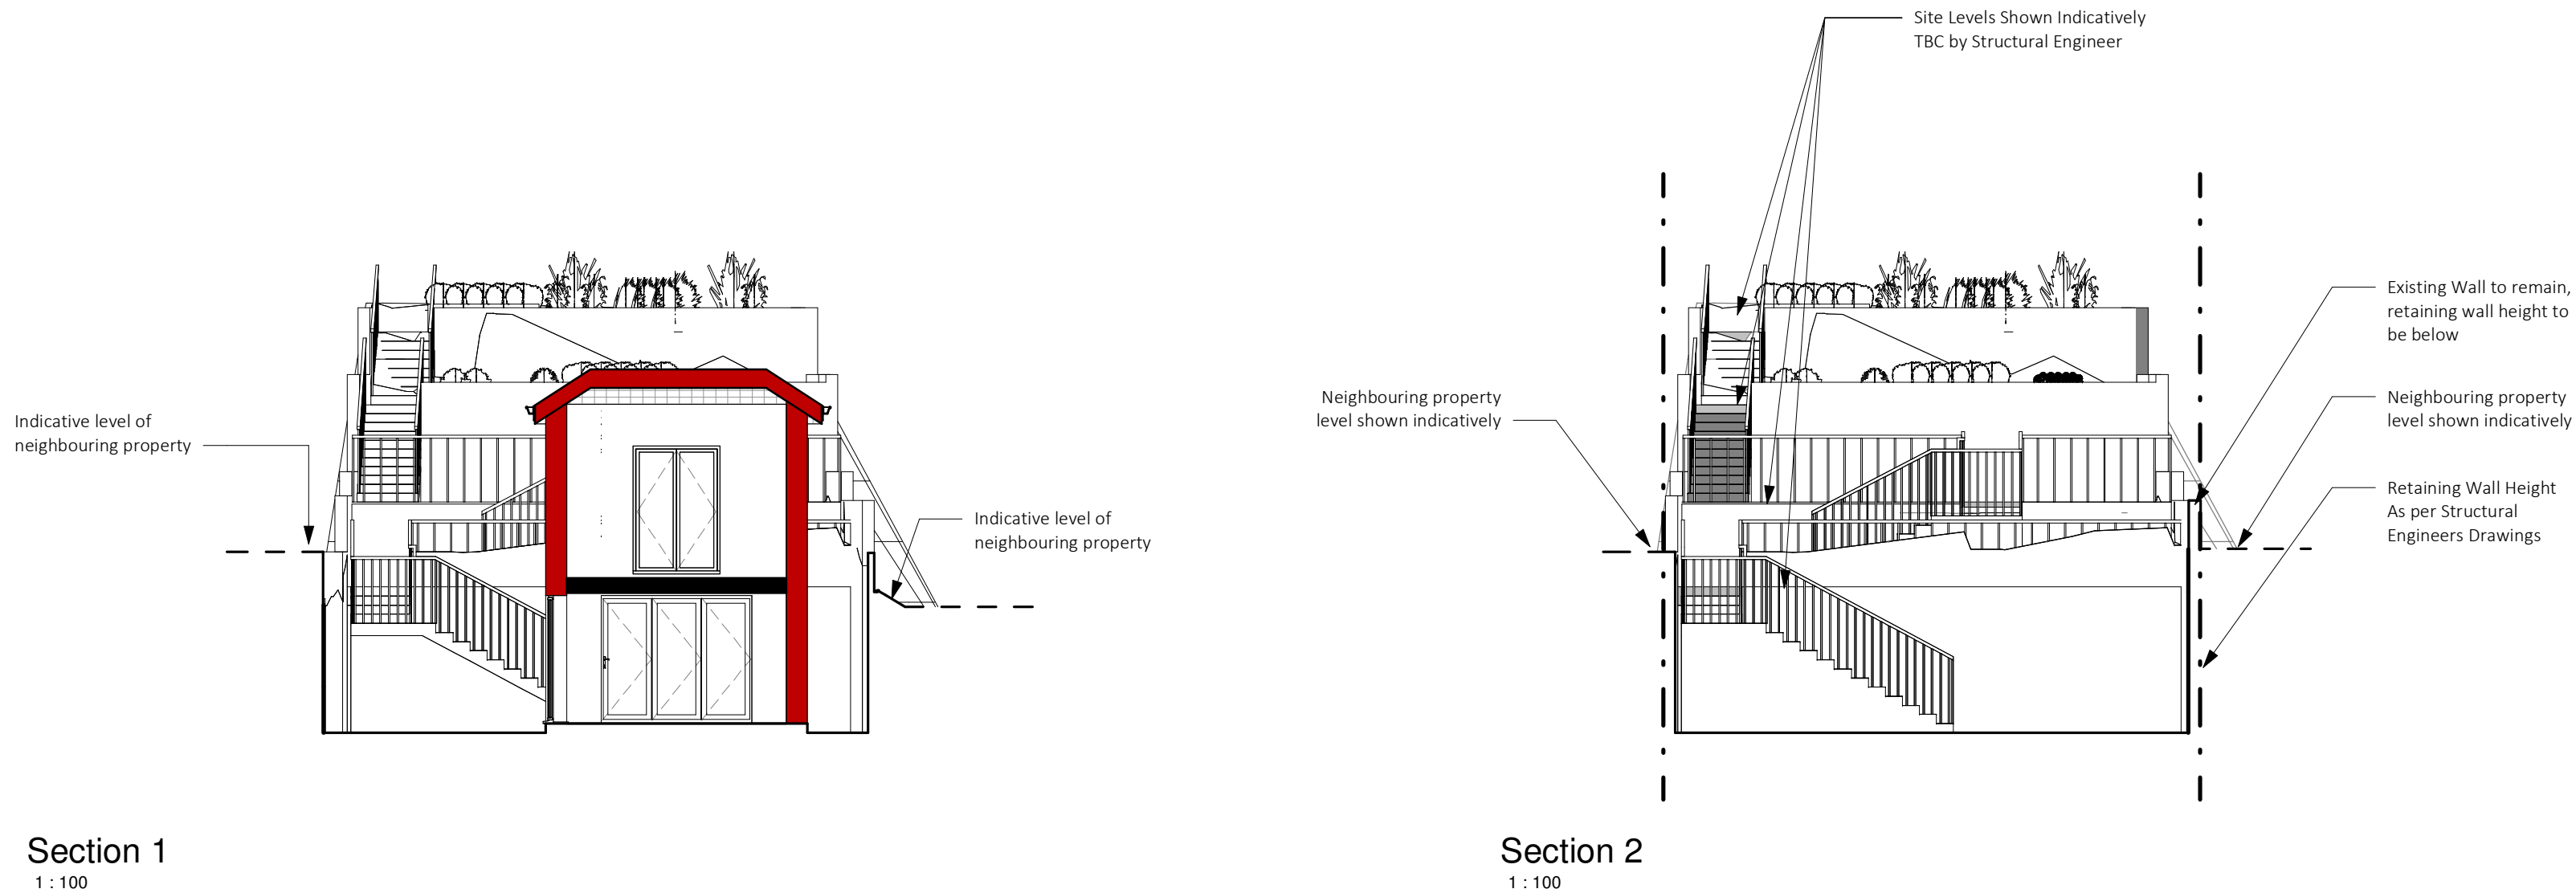

Section 1
1 : 100

Section 2
1 : 100

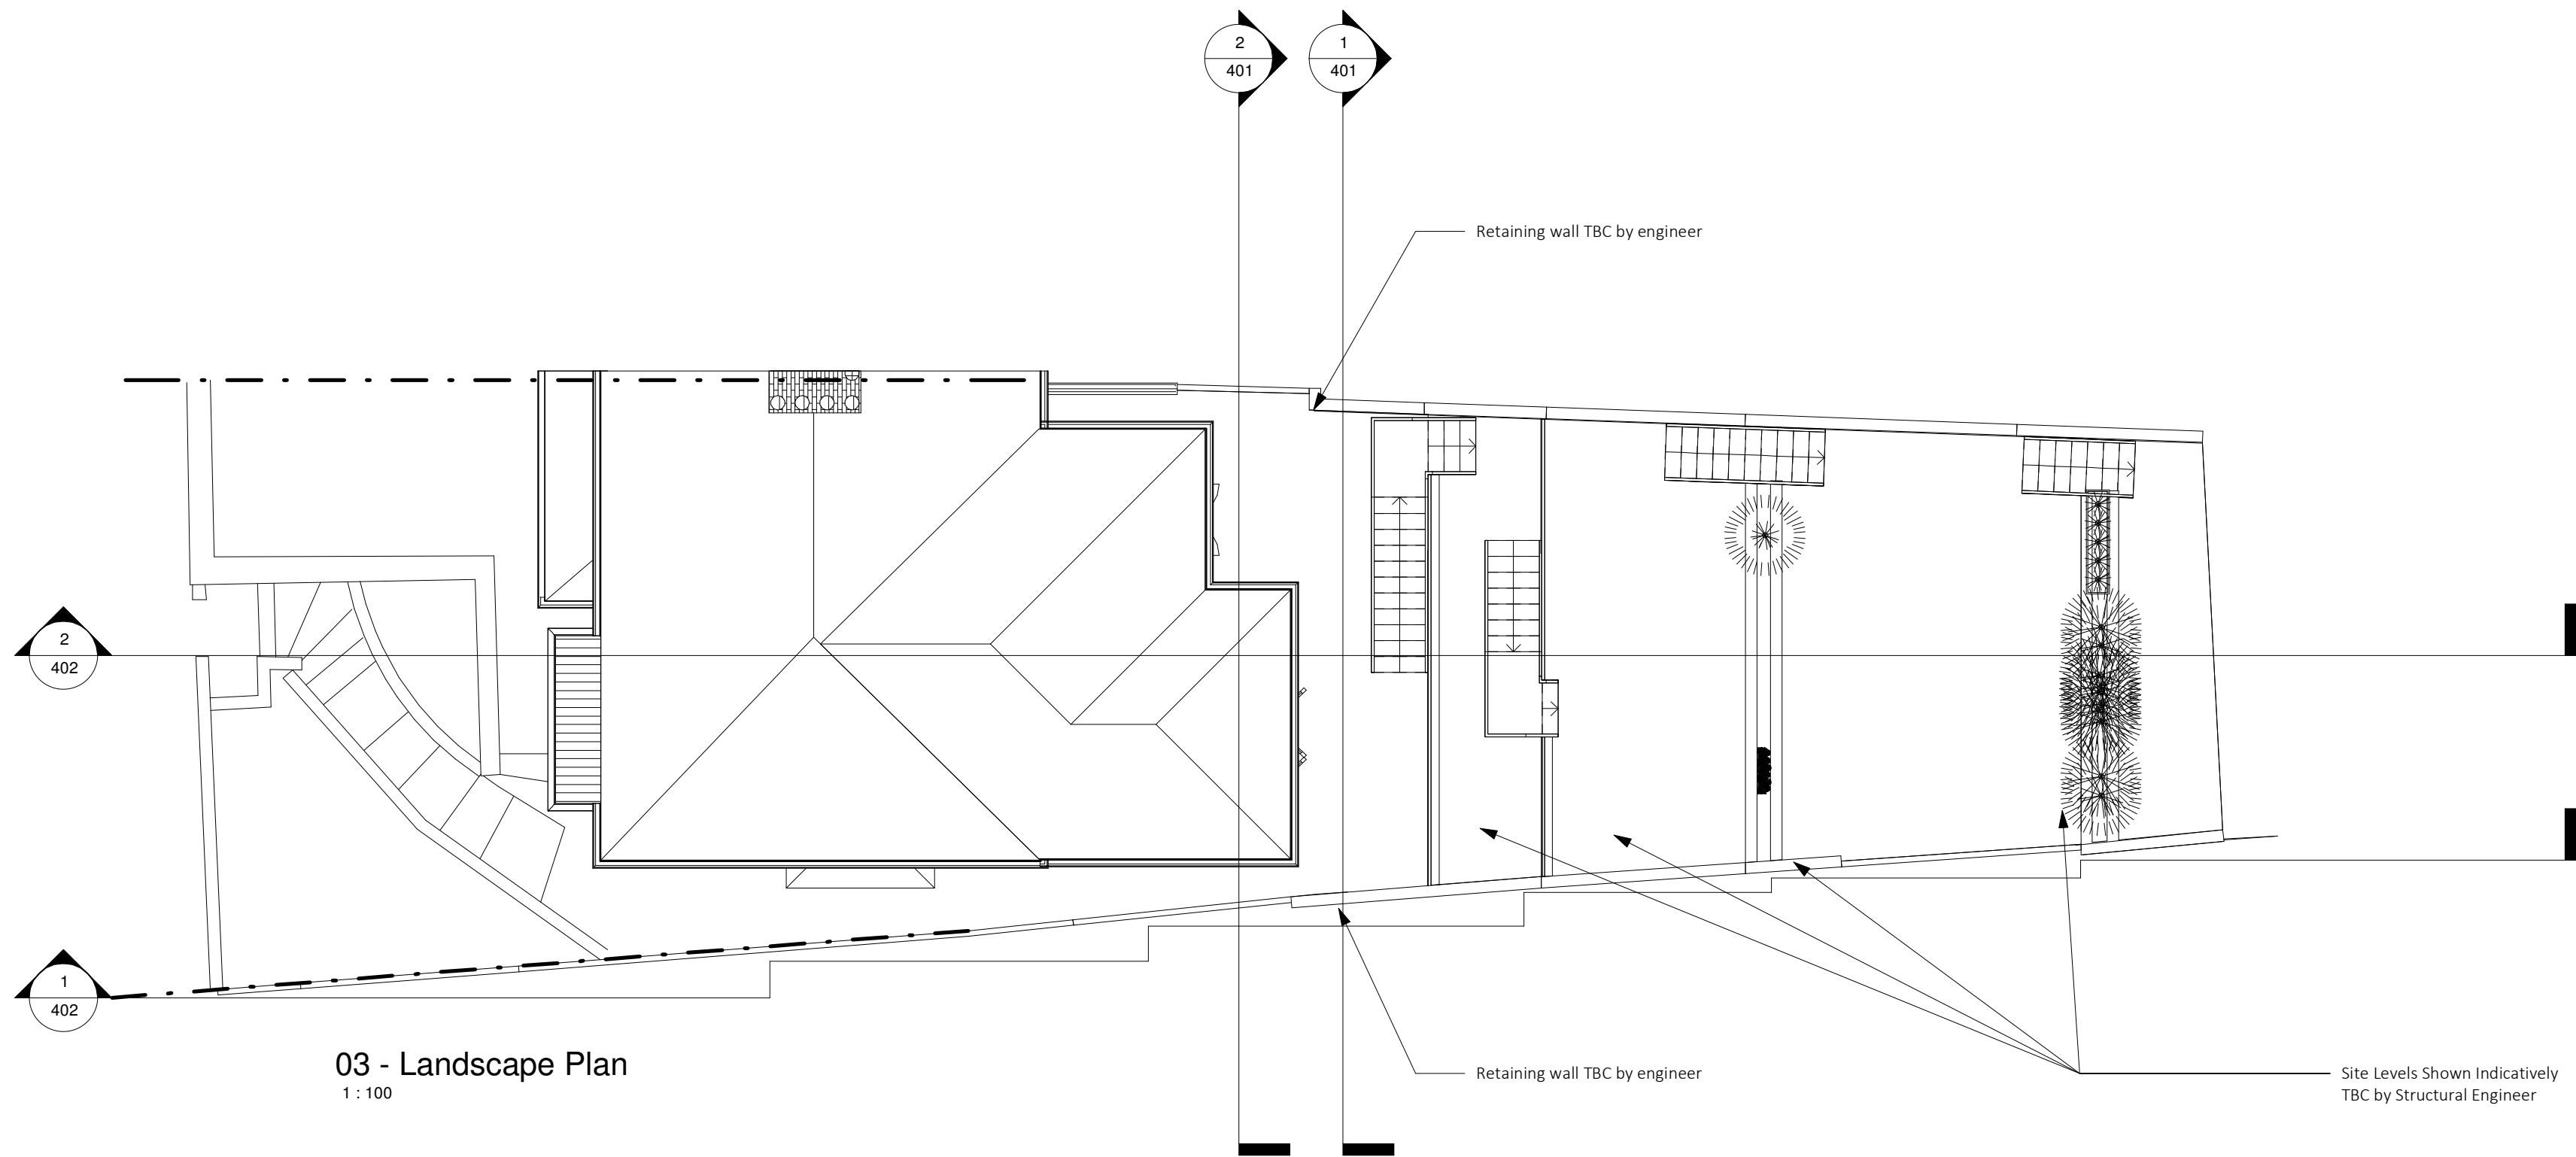

03 - Landscape Plan
1 : 100