
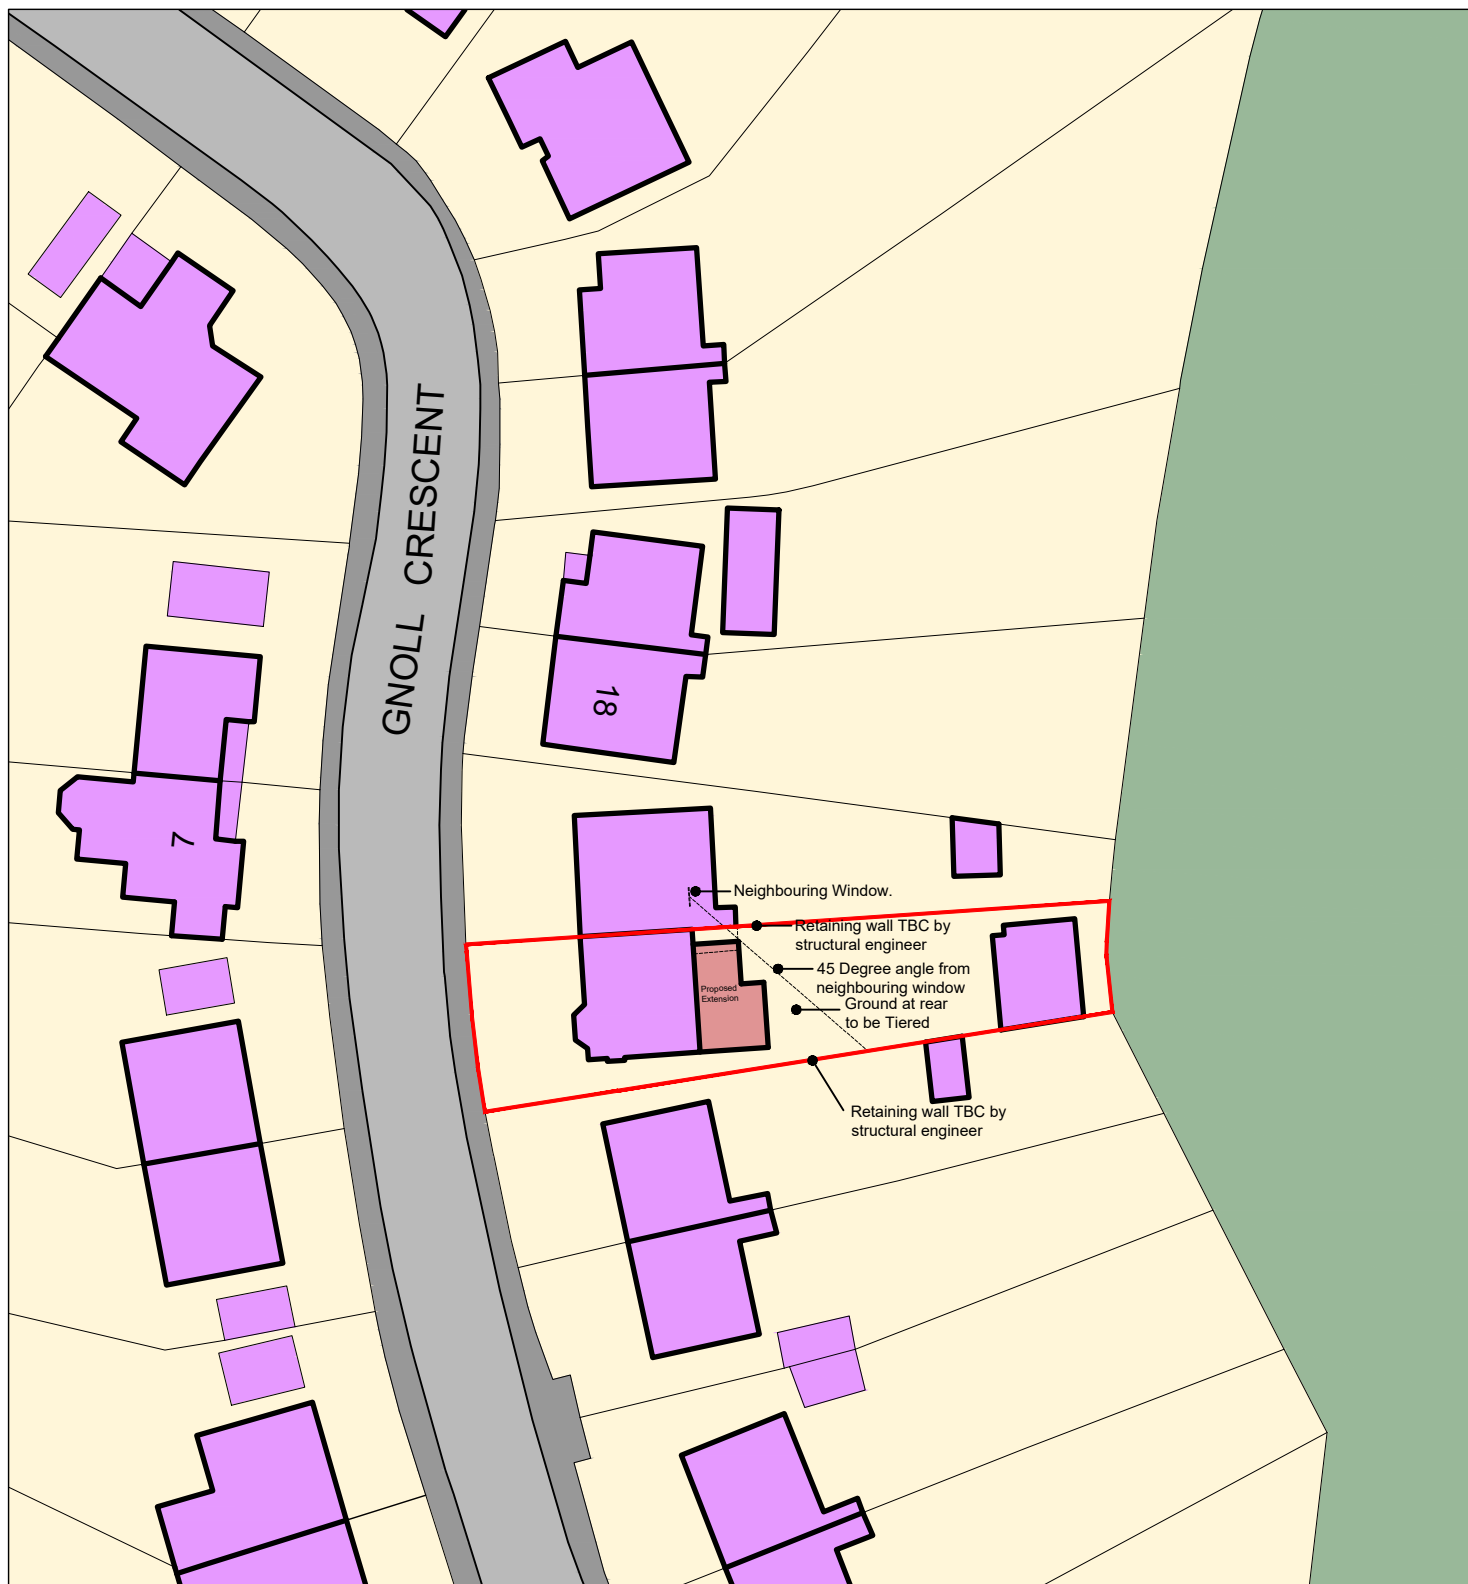


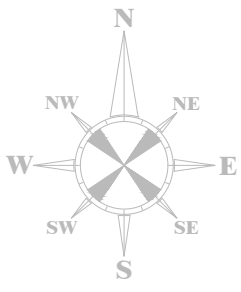

Notes Ordnance Survey, (c) Crown Copyright 2019. All rights reserved. Licence number 100020449 	REVISIONS			Client: Rhys Jackson						
	Rev	Comment	By	Date	Project Title: Two Storey Rear Extension					
					Project Address 1: 22 Gnoll Crescent,				A4	
				Project Address 2: Neath, SA11 3TF				Checked by DLD		
				Drawing Title: Proposed Site Block Plan				Approved by DLD		
A	Extensions size adjusted	TOM	22.05.2019	Date: 20.05.2019	Scale: 1:500	Drawn By: AYL	Ref: RH392	Drawing No: 003	Rev: E	
B	Annotation Added	JDH	07.06.2019	143 Clifton Street, Cardiff, CF24 1LZ 16 Queen Victoria Road, Llanelli, SA15 2TL 02921 197 196 01554 778 730 info@darkinarchitects.com © Copyright Darkin Architects 2019 RIBA  Chartered Practice						
C	Design Alterations	AYL	24.06.2019							
D	Drawing Amendment	AYL	26.06.2019							
E	Retaining wall added	TOM	12.07.2019							
THIS DRAWING IS THE COPYRIGHT OF DARKIN ARCHITECTS AND MAY NOT BE COPIED, ALTERED OR REPRODUCED IN ANY FORM OR PASSED TO A THIRD PARTY WITHOUT THEIR CONSENT. DIMENSIONS MUST BE CHECKED AND VERIFIED ON SITE AND ANY DISCREPANCIES SHOULD BE REPORTED TO THE ARCHITECT. THIS DRAWING MUST NOT BE SCALED AND SHOULD BE READ IN CONJUNCTION WITH ALL OTHER CONSULTANT'S DRAWINGS. IF IN DOUBT ASK FOR CONFIRMATION.				darkin architects drawing on experience						