
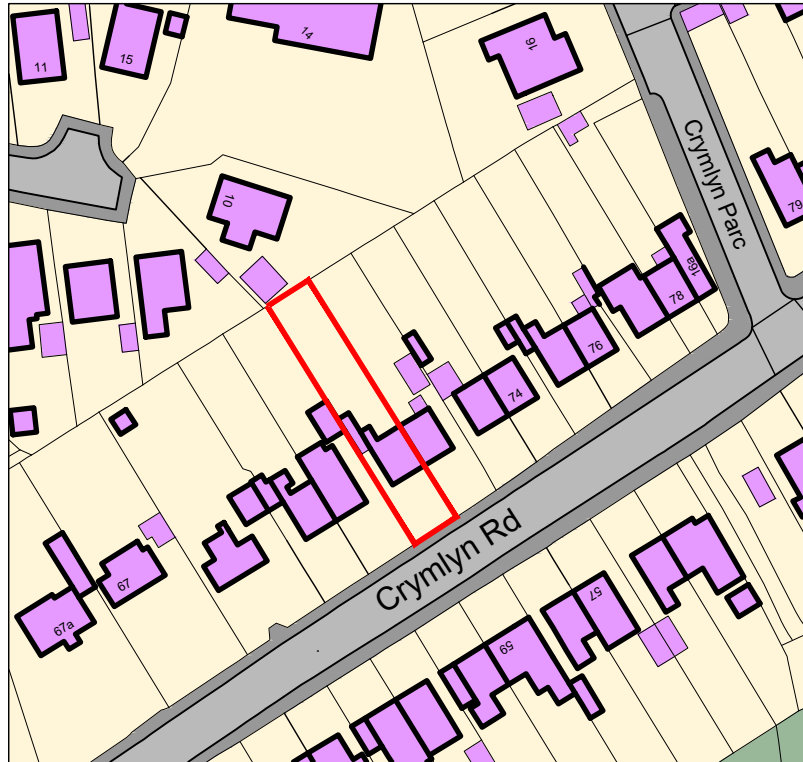


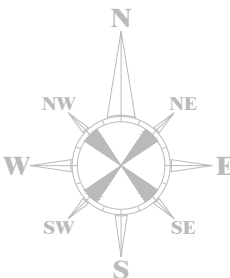

Notes Ordnance Survey, (c) Crown Copyright 2019. All rights reserved. Licence number 100022432 	REVISIONS				Client: Drew McLean														
	Rev	Comment	By	Date	Project Title: Rear Extention														
					Project Address 1: 71 Crymlyn Rd					A4									
					Project Address 2: Neath, SA10 6EG					Checked by DLD									
					Drawing Title: Site Location Plan					Approved by DLD									
	-				Date: 02.08.2019	Scale: 1:1250	Drawn By: SJC	Ref: RH407	Drawing No: 001	Rev -									
	THIS DRAWING IS THE COPYRIGHT OF DARKIN ARCHITECTS AND MAY NOT BE COPIED, ALTERED OR REPRODUCED IN ANY FORM OR PASSED TO A THIRD PARTY WITHOUT THEIR CONSENT. DIMENSIONS MUST BE CHECKED AND VERIFIED ON SITE AND ANY DISCREPANCIES SHOULD BE REPORTED TO THE ARCHITECT. THIS DRAWING MUST NOT BE SCALED AND SHOULD BE READ IN CONJUNCTION WITH ALL OTHER CONSULTANT'S DRAWINGS. IF IN DOUBT ASK FOR CONFIRMATION.										143 Clifton Street, Cardiff, CF24 1LZ 16 Queen Victoria Road, Llanelli, SA15 2TL 02921 197 196 01554 778 730 info@darkinarchitects.com © Copyright Darkin Architects 2019 RIBA  Chartered Practice								
darkin architects drawing on experience																			