


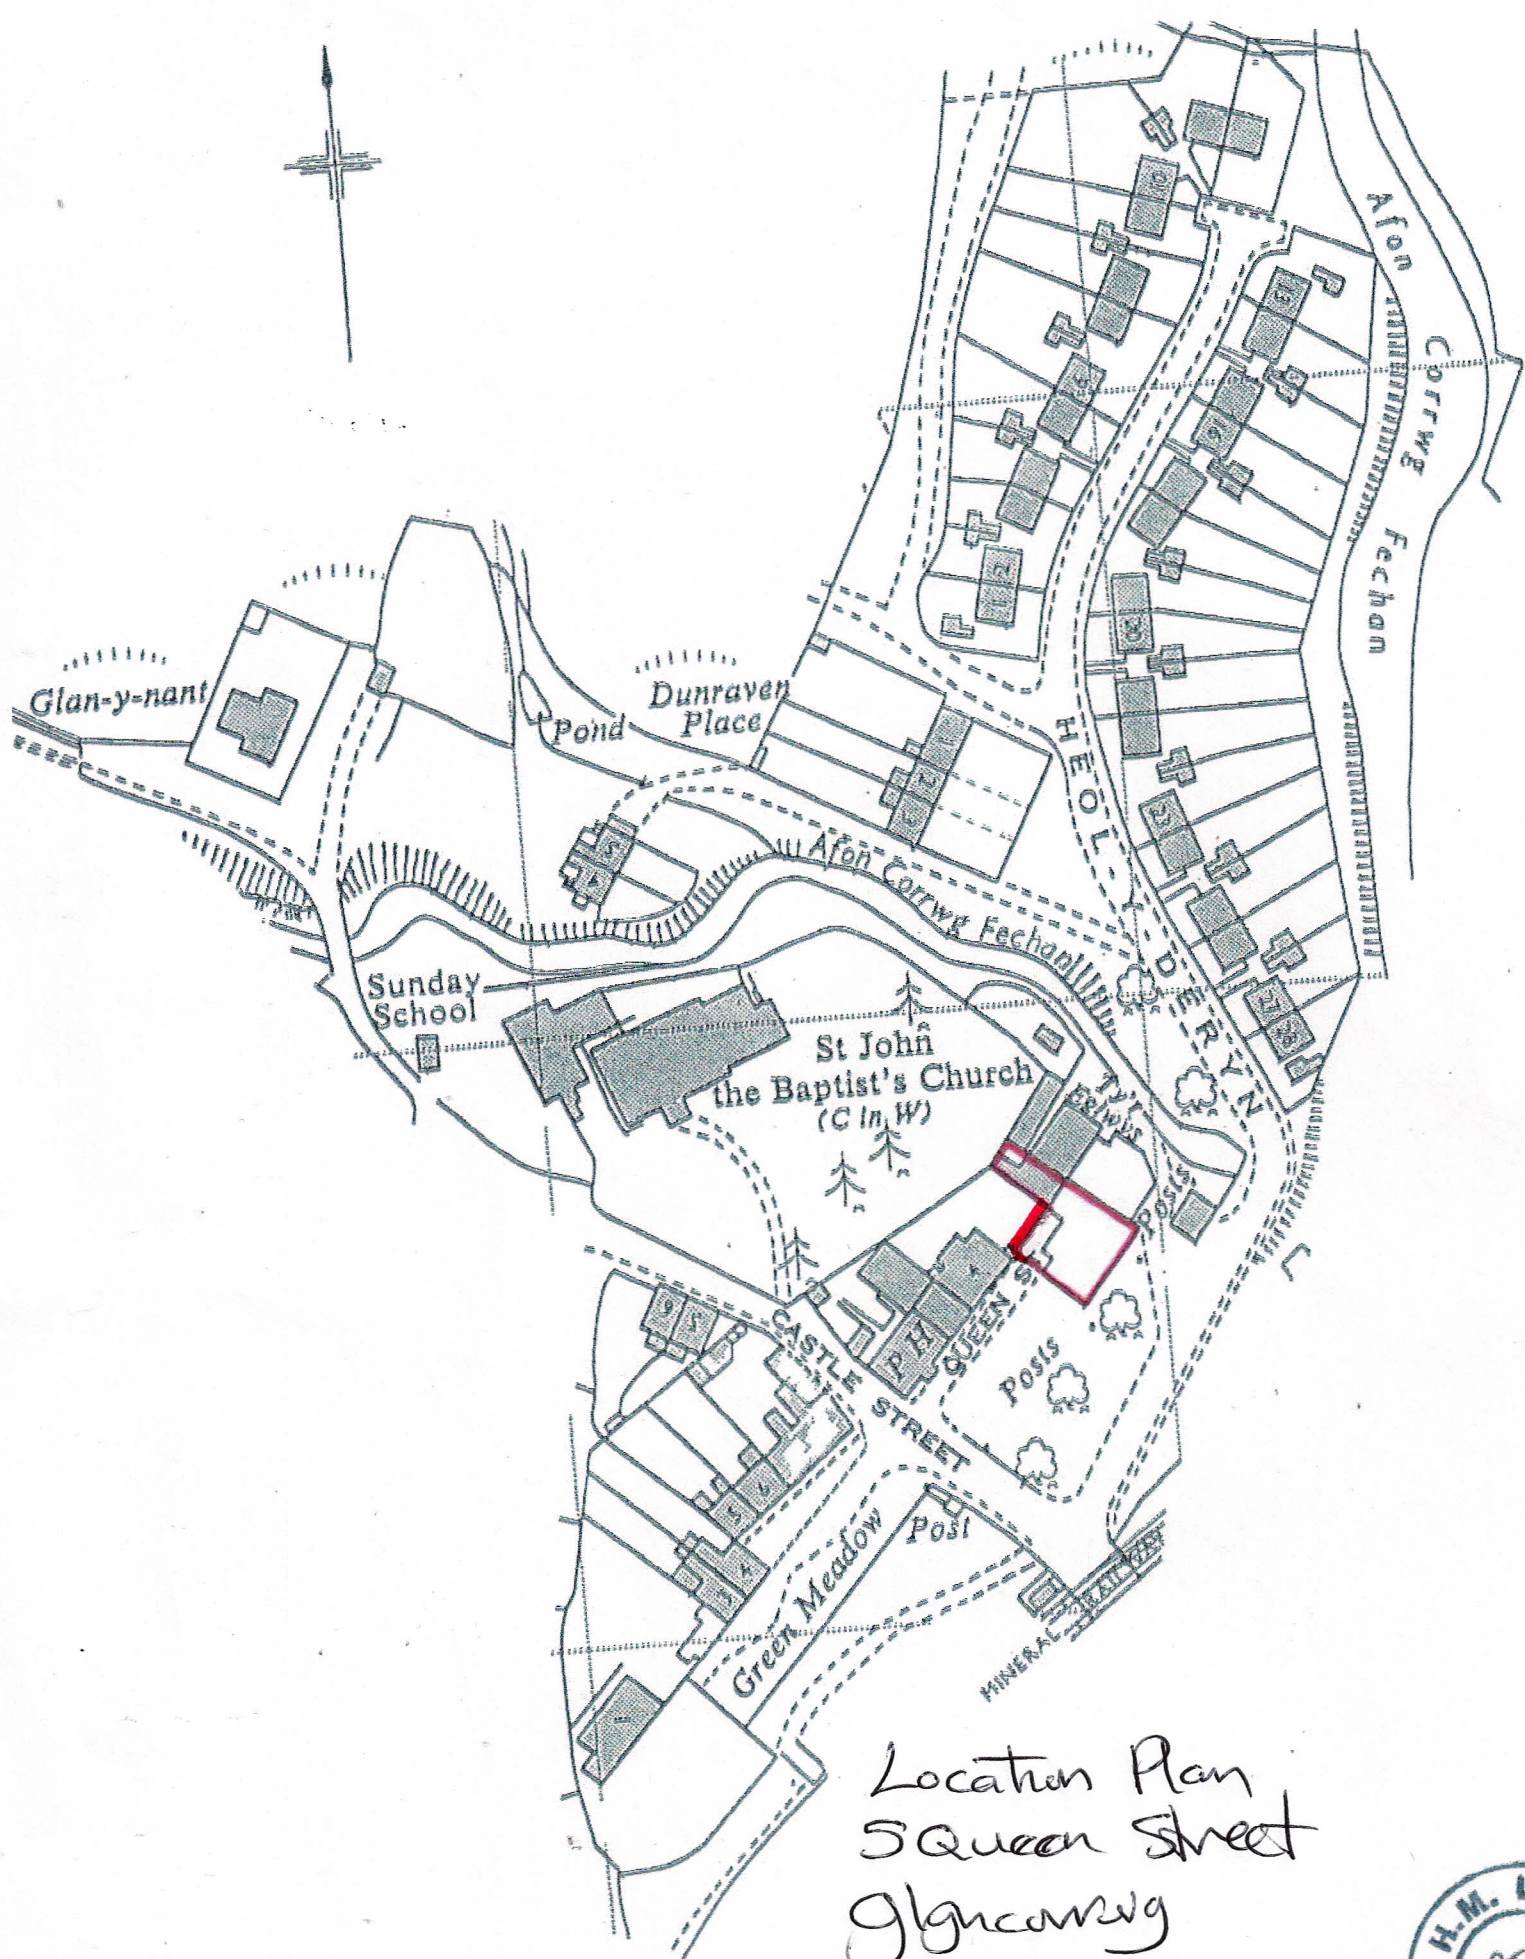

Location Plan
 S Queen Street
 glncarwg
 Scale 1:1250

