



EXISTING:PROPOSED

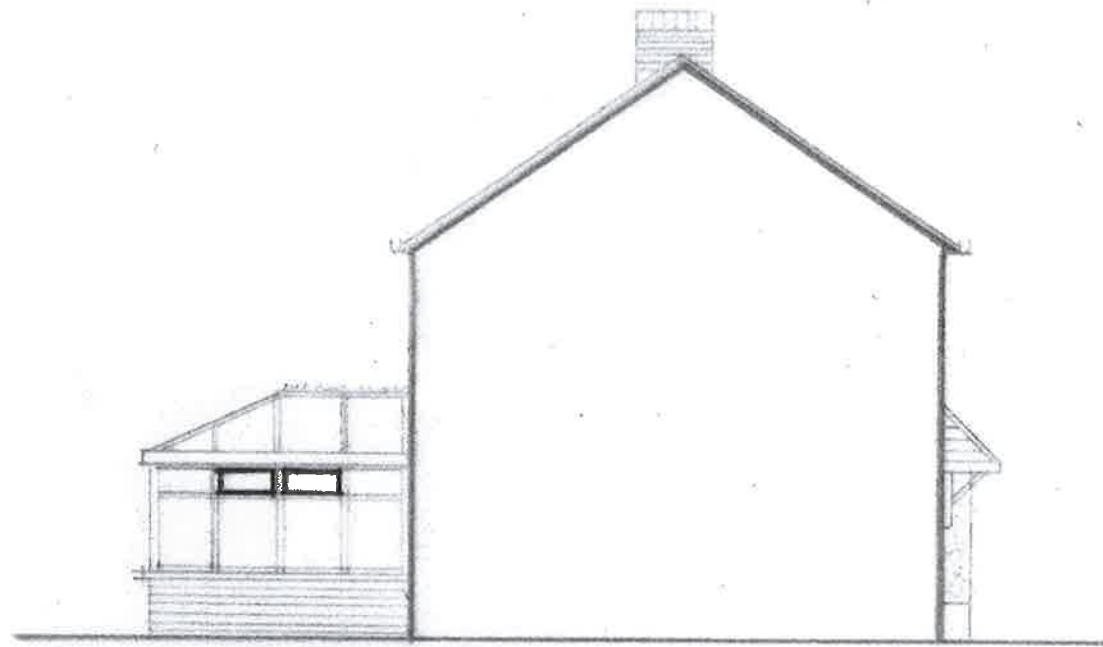


Side Elevation As Existing

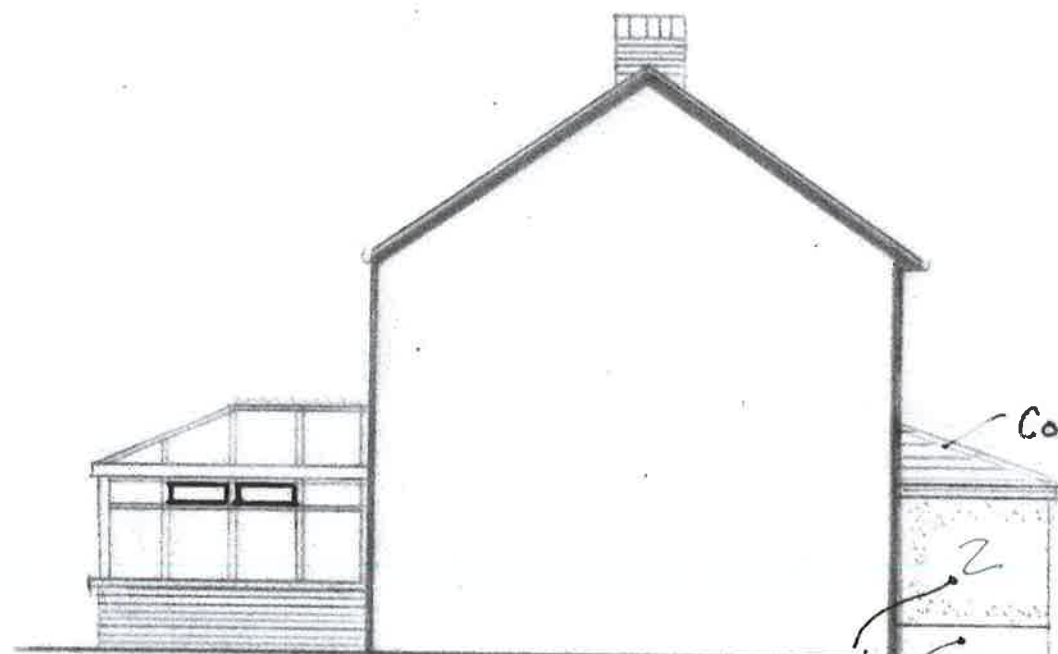


Side Elevation As Proposed


Concrete tiles to match existing.
 Spar/Smooth render to match existing

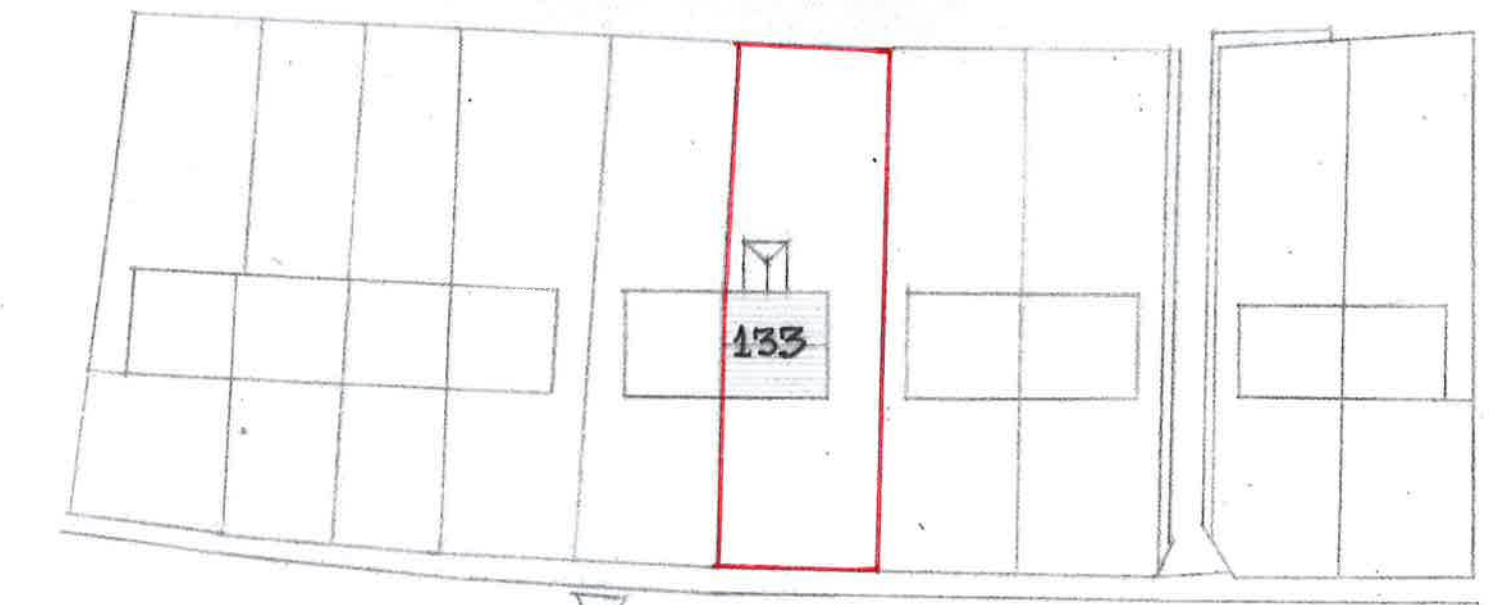

Western Avenue

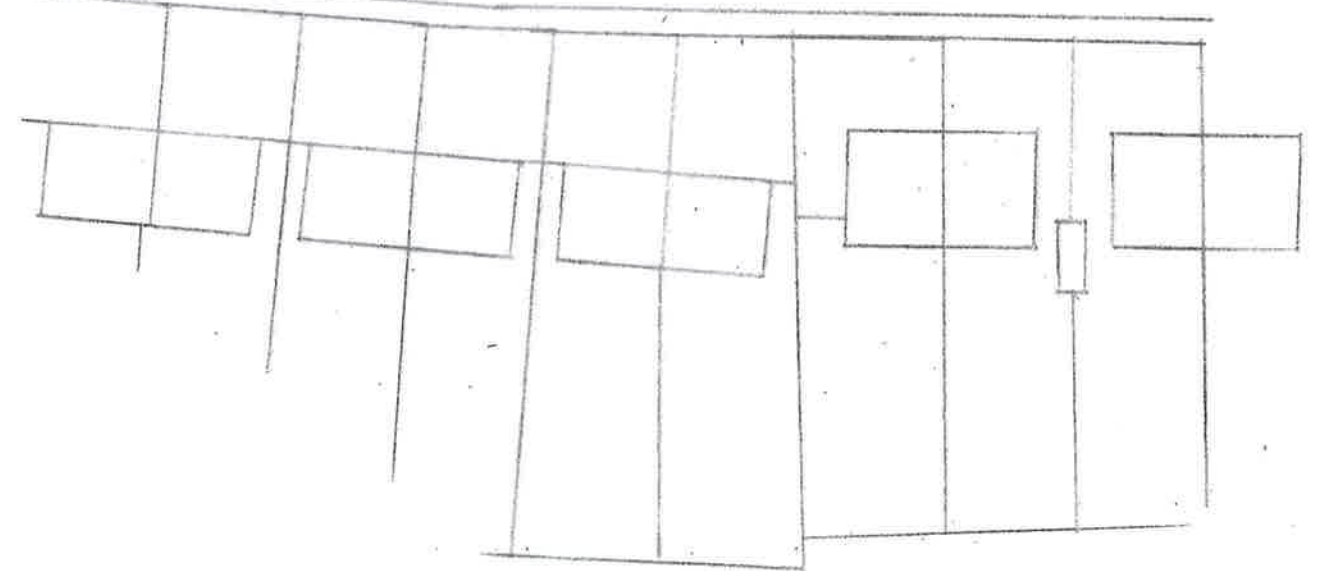

Block Plan
 Scale: 1:500

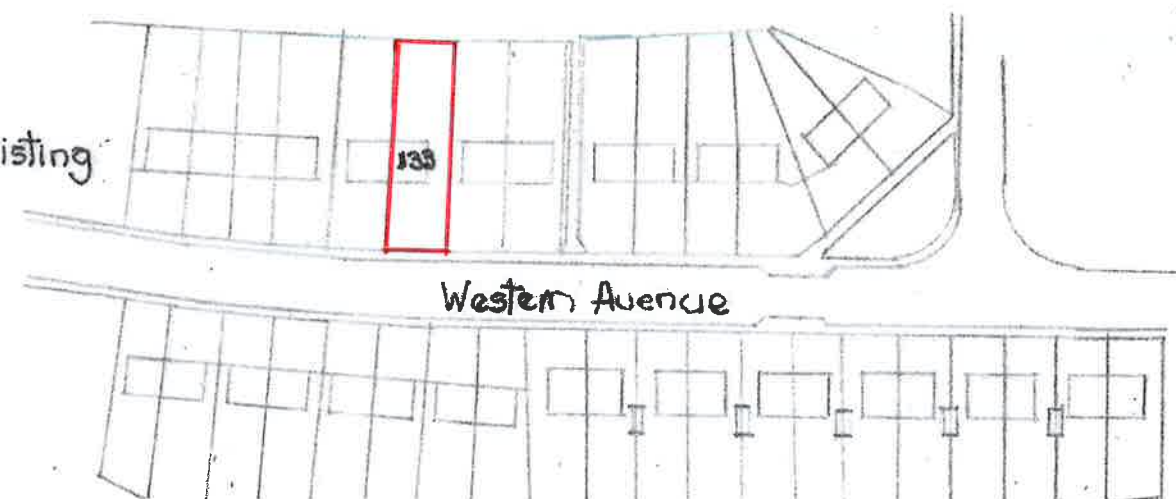

Western Avenue



14 AUG 2019

Key Plan
 Scale: 1:1250