


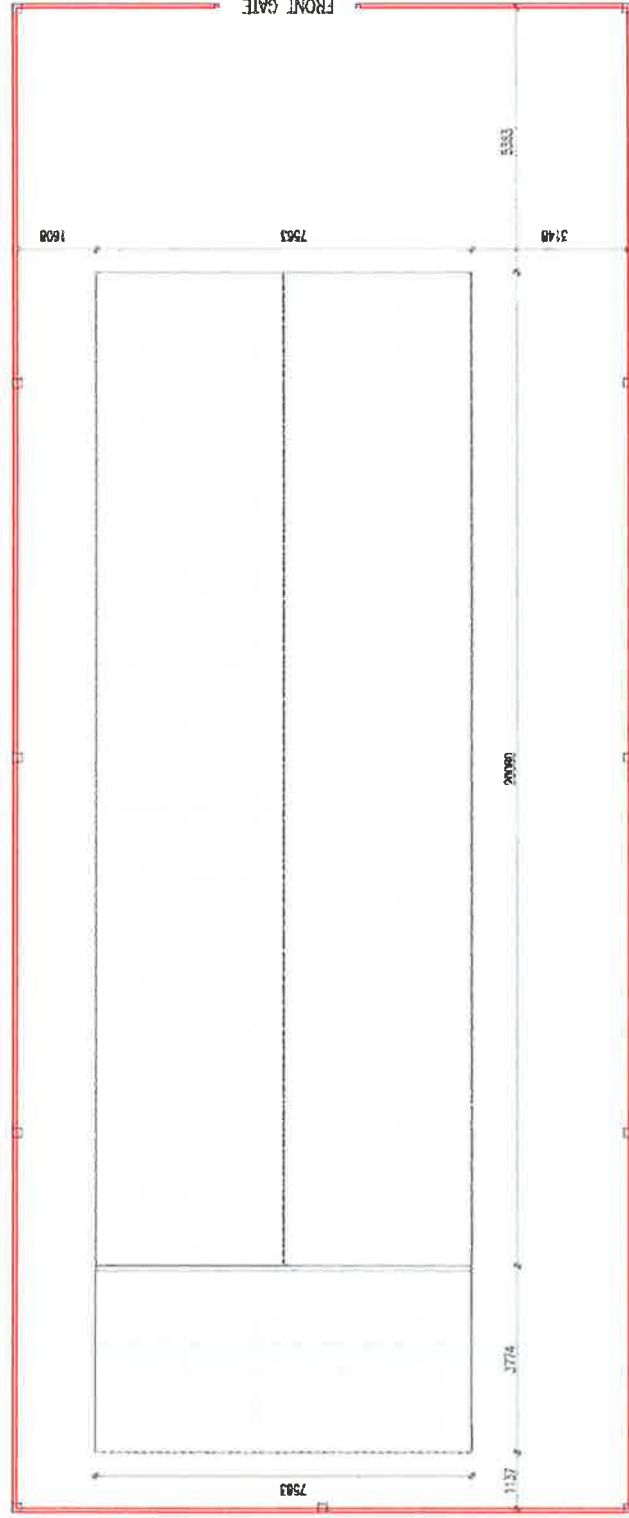

- ROOF OF EXISTING BUILDING
- CURRENT FENCING

9th Stewen Scout Group			
TITLE	EXISTING BUILDING AND SITE BOUNDARY PLAN		
SCALE	1:100	DWG No	SS6/D2
DATE	01/08/2019	REV	A