


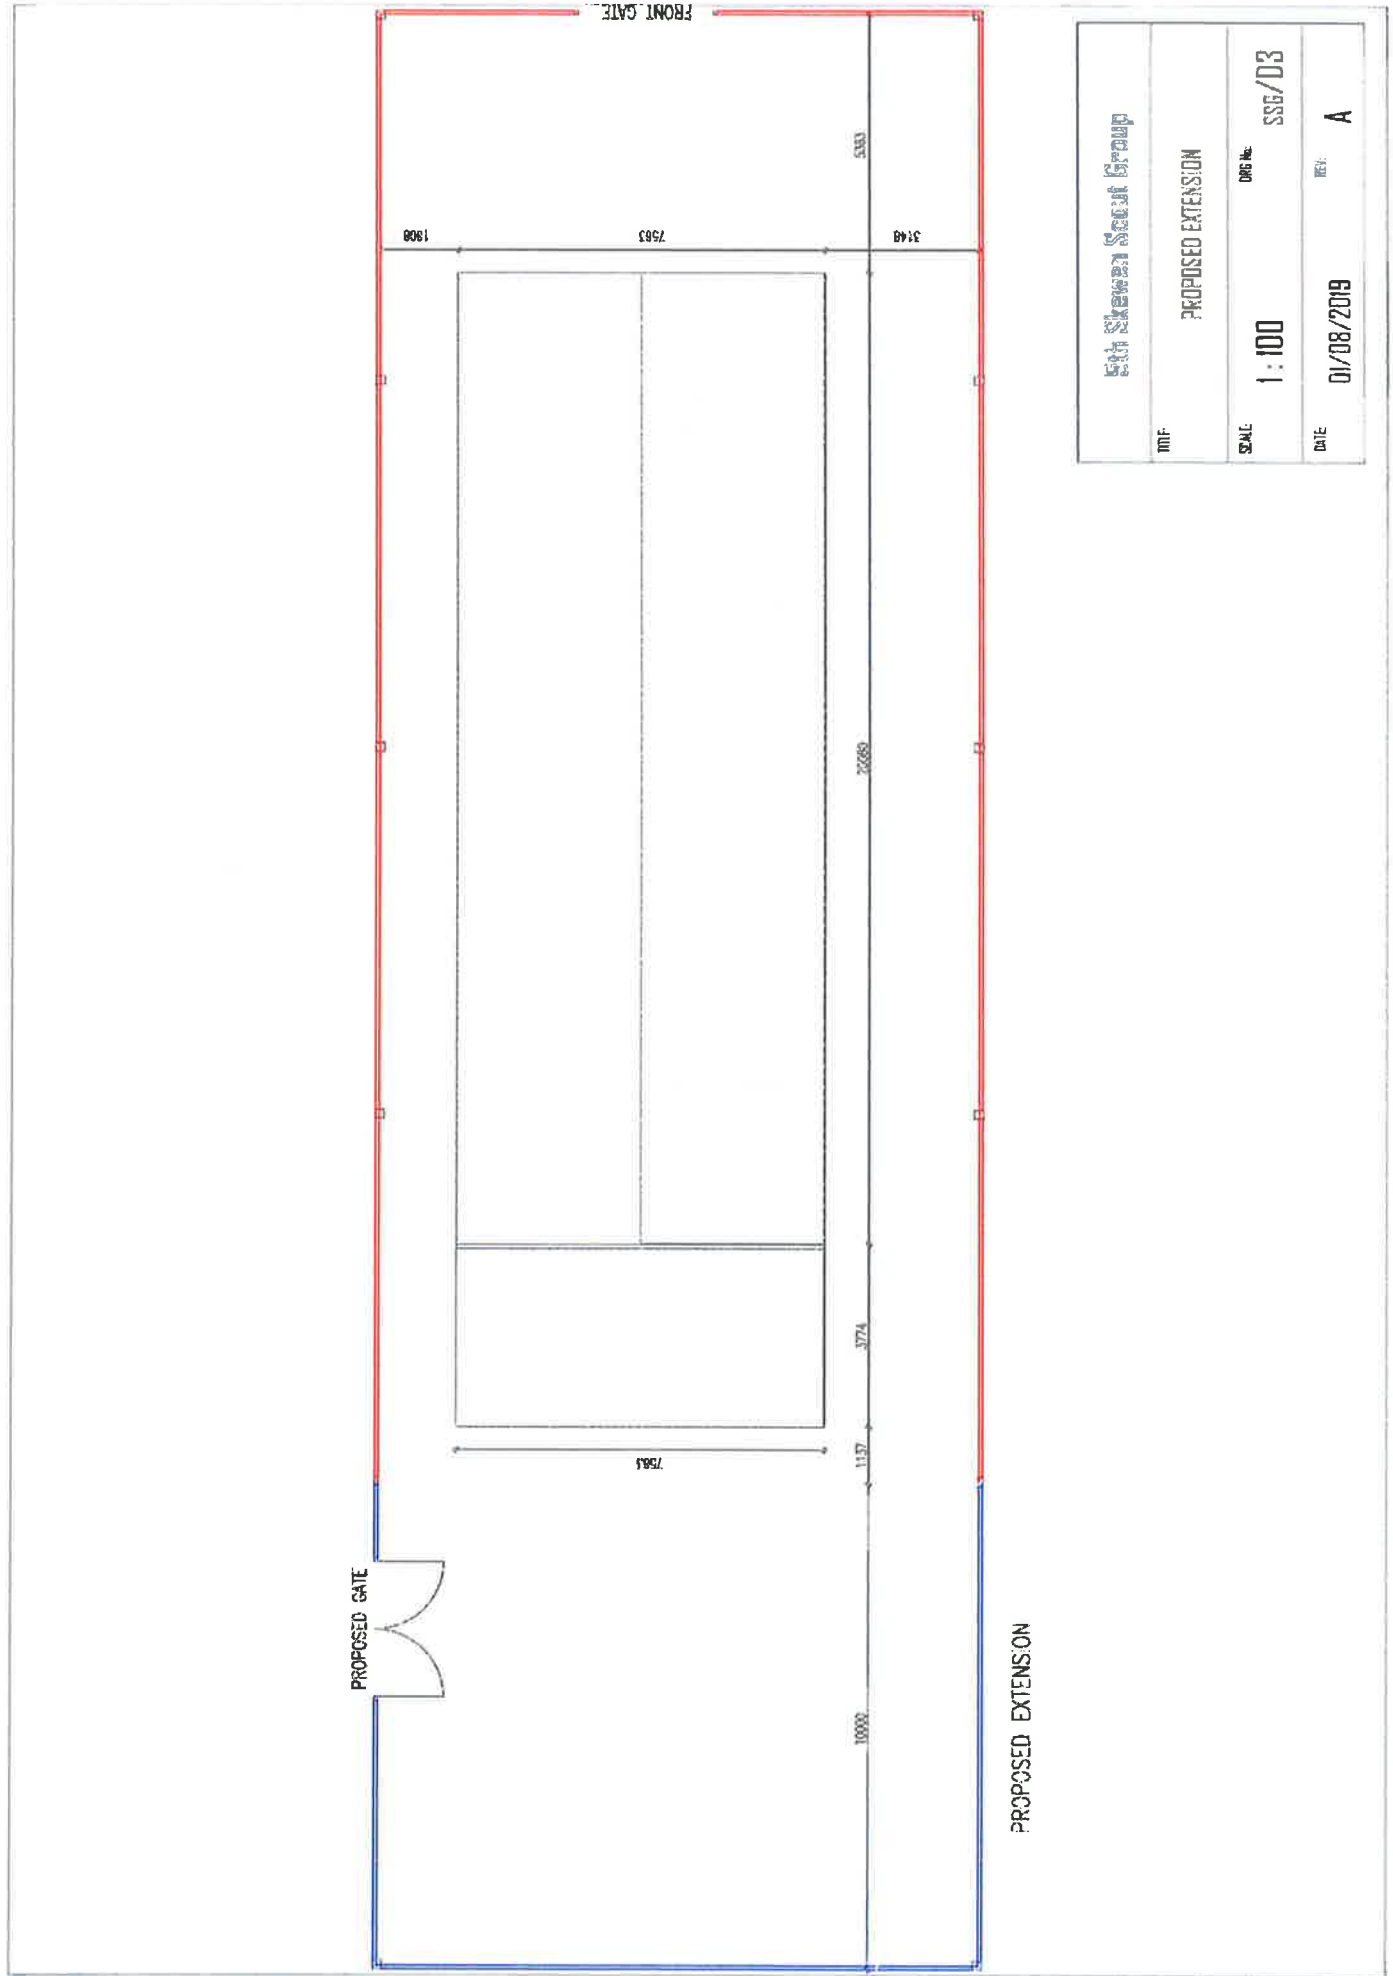

East Western Steel Group			
INTF.	PROPOSED EXTENSION		
SCALE	1:100	DWG No.	SSG/D3
DATE	01/08/2019	REV.	A