


Superseded

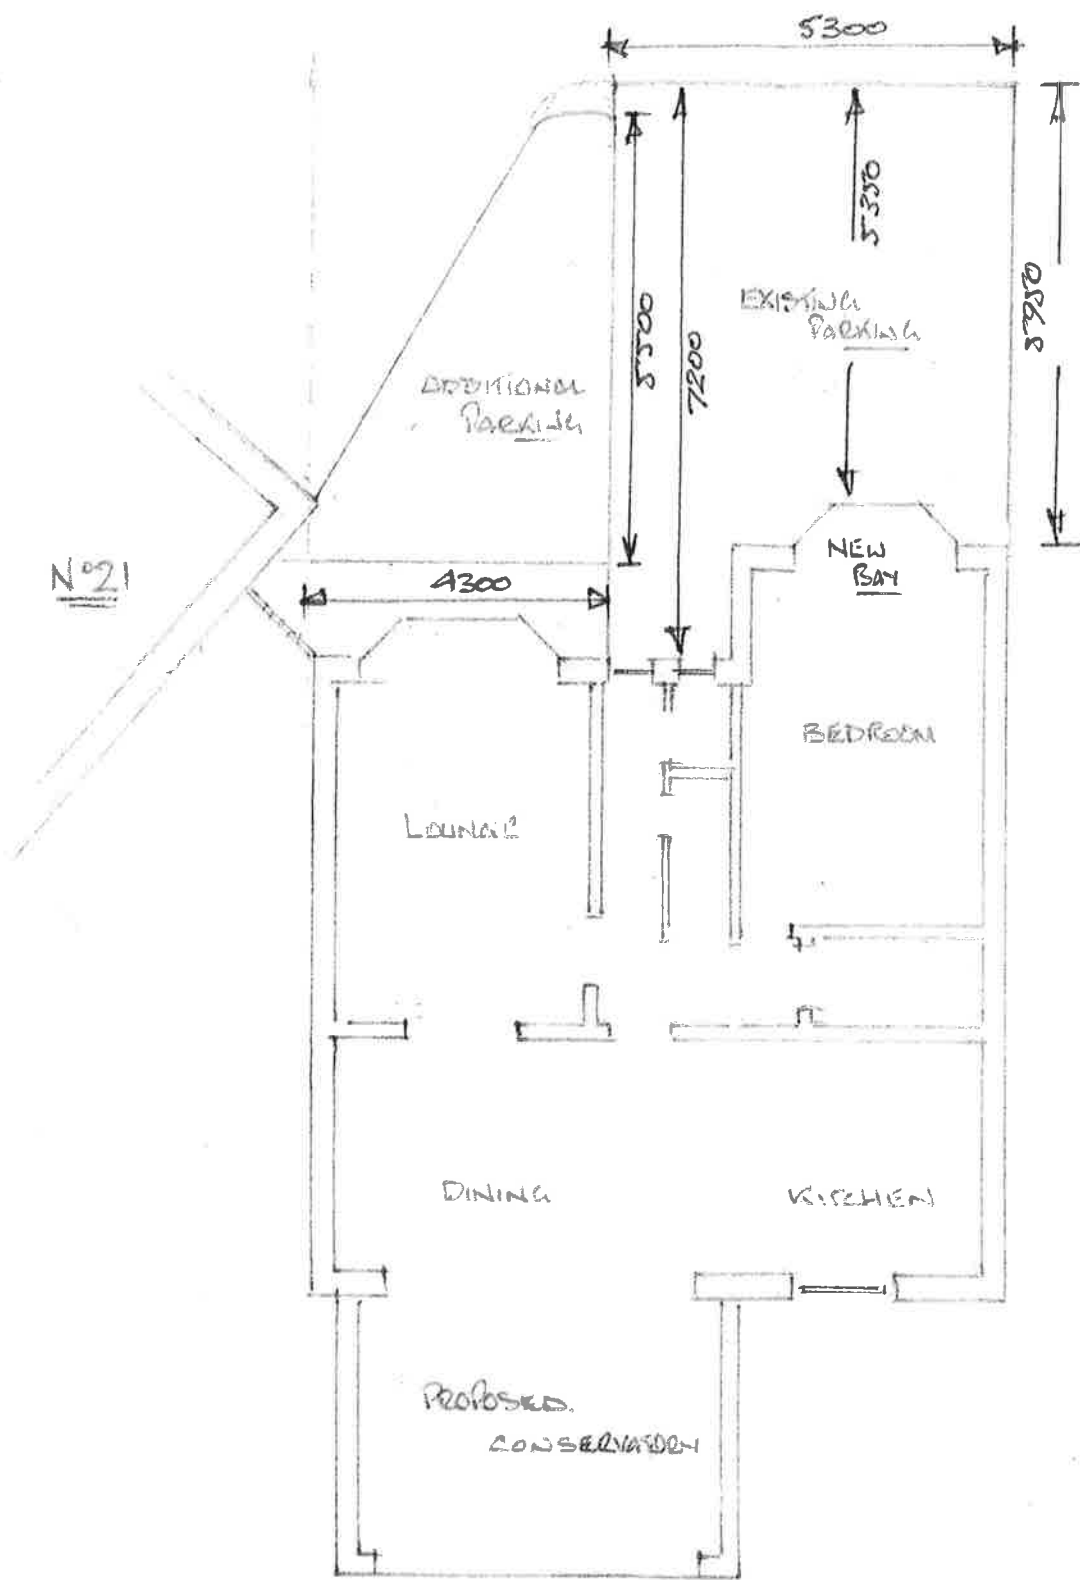

EXISTING PARKING ALLOWS FOR
2 BAYS AT 4.8m X 2.4m
ADDITIONAL PARKING WILL ALLOW
FOR 1 EXTRA VEHICLE - NEGATING
LOSS OF LOCAL PARKING

NOTES

PLAN SHOWING ADDITIONAL
PARKING AVAILABLE AT FRONT
CUSTOMER IS LAYING A
TARMAC FINISH & DRAINAGE

A	Revisions	
	Date	Revisions

DUNRAVEN
Windows - Doors - Conservatories
St Davids House, Heol Mostyn, Village Farm Ind. Est
Pyle, Bridgend, CF33 5BJ
T: 01656 743 572 / 745 035 F: 01656 745 913

Client: **MR CSZETENYI**
Job Title: **ADDITIONAL PARKING**

Drawing Title:
**Plan - Proposed Conservatory
& Garage Conversion -
1A Green & Forest
Godreorgan.
Swansea**

Scale: **1:100 @ A3**
Date: **18/01/2019** Drawn By: **PS**

Drawn By	Rev
Ac	