



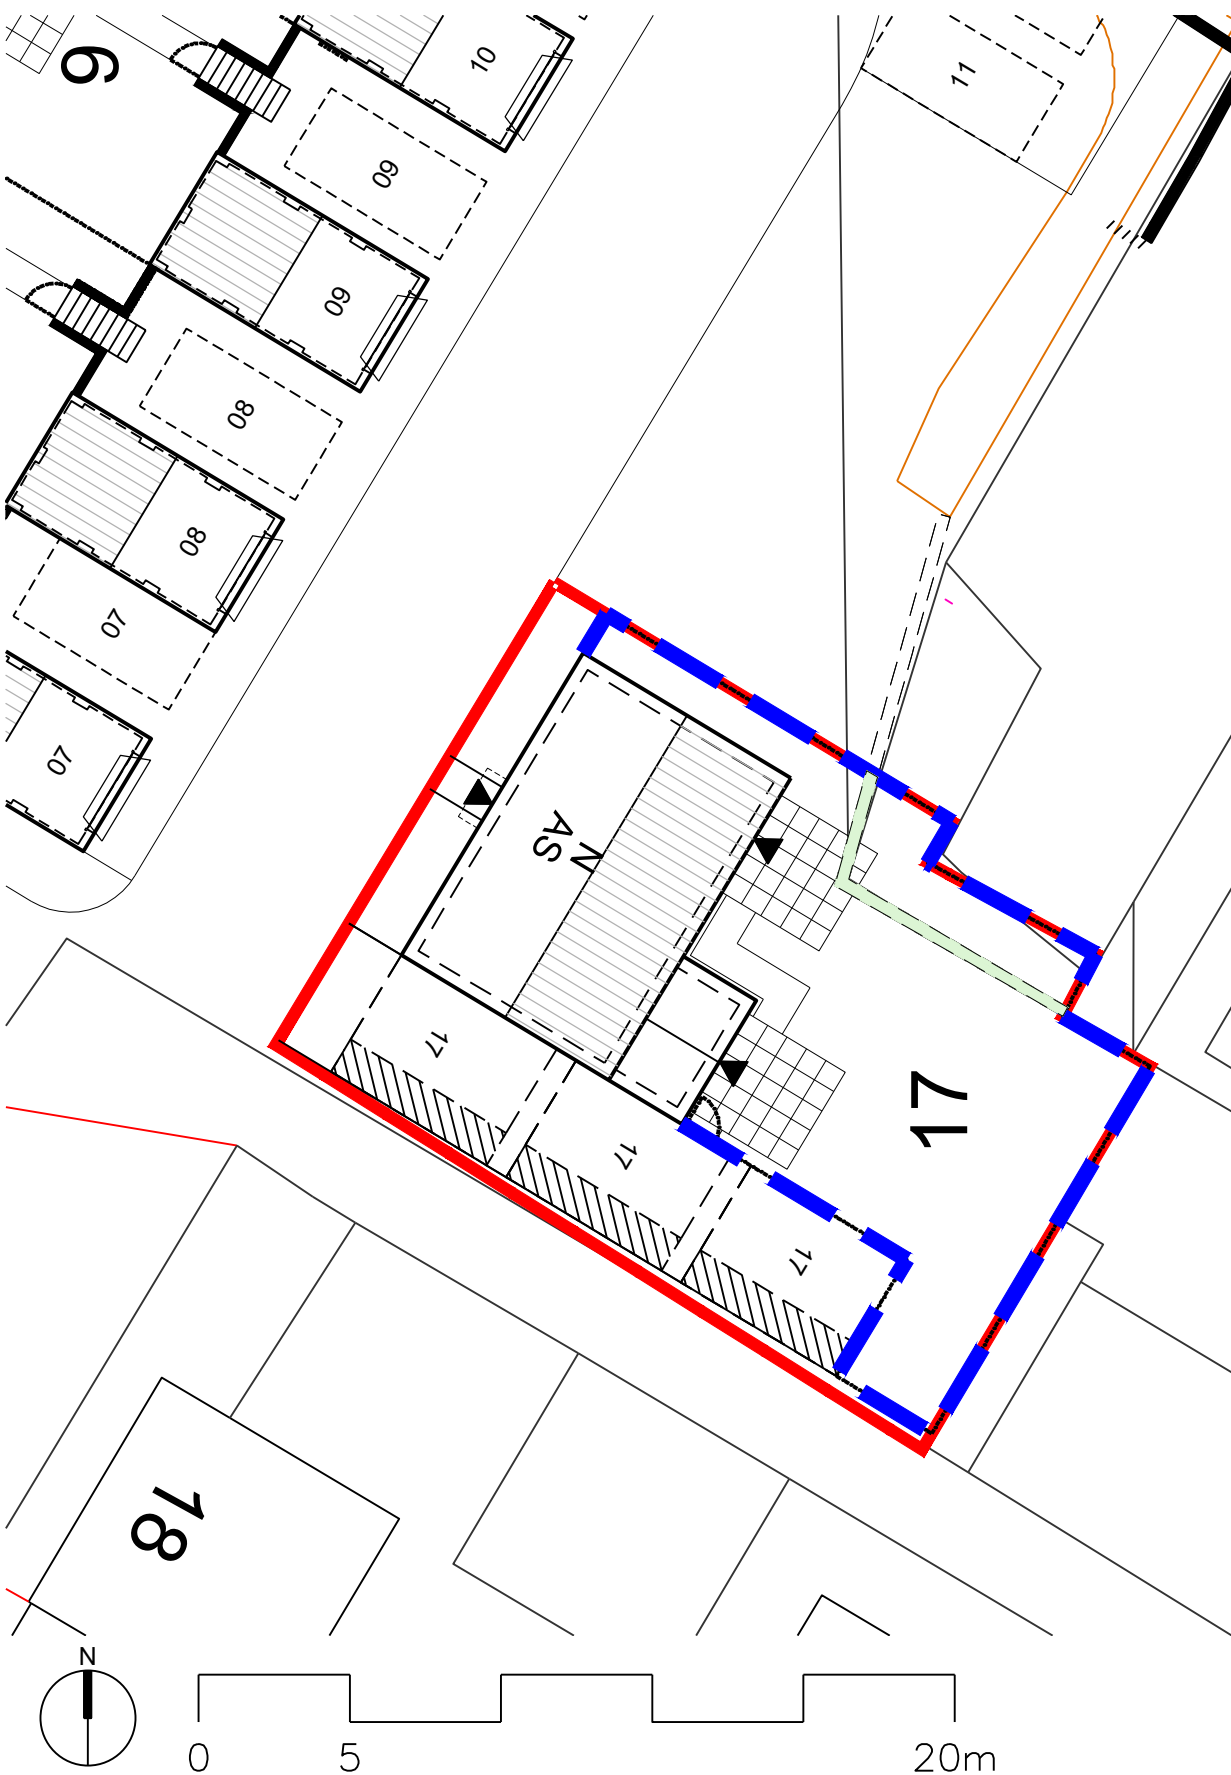

Boundary Types & Details

EXISTING RETAINING WALL TO BE REPOSITIONED - REFER TO SEPARATE ENGINEERING DRAWING

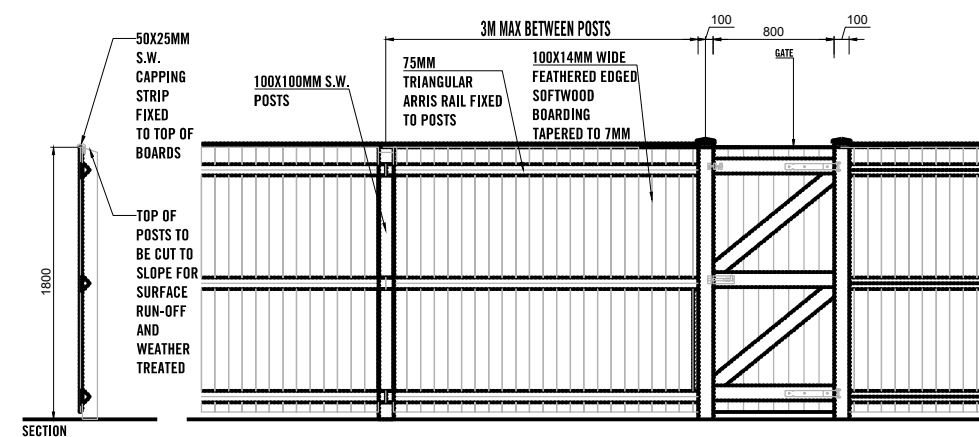

1.8 m CLOSEBOARD TIMBER FENCE WITH TIMBER GATE

