


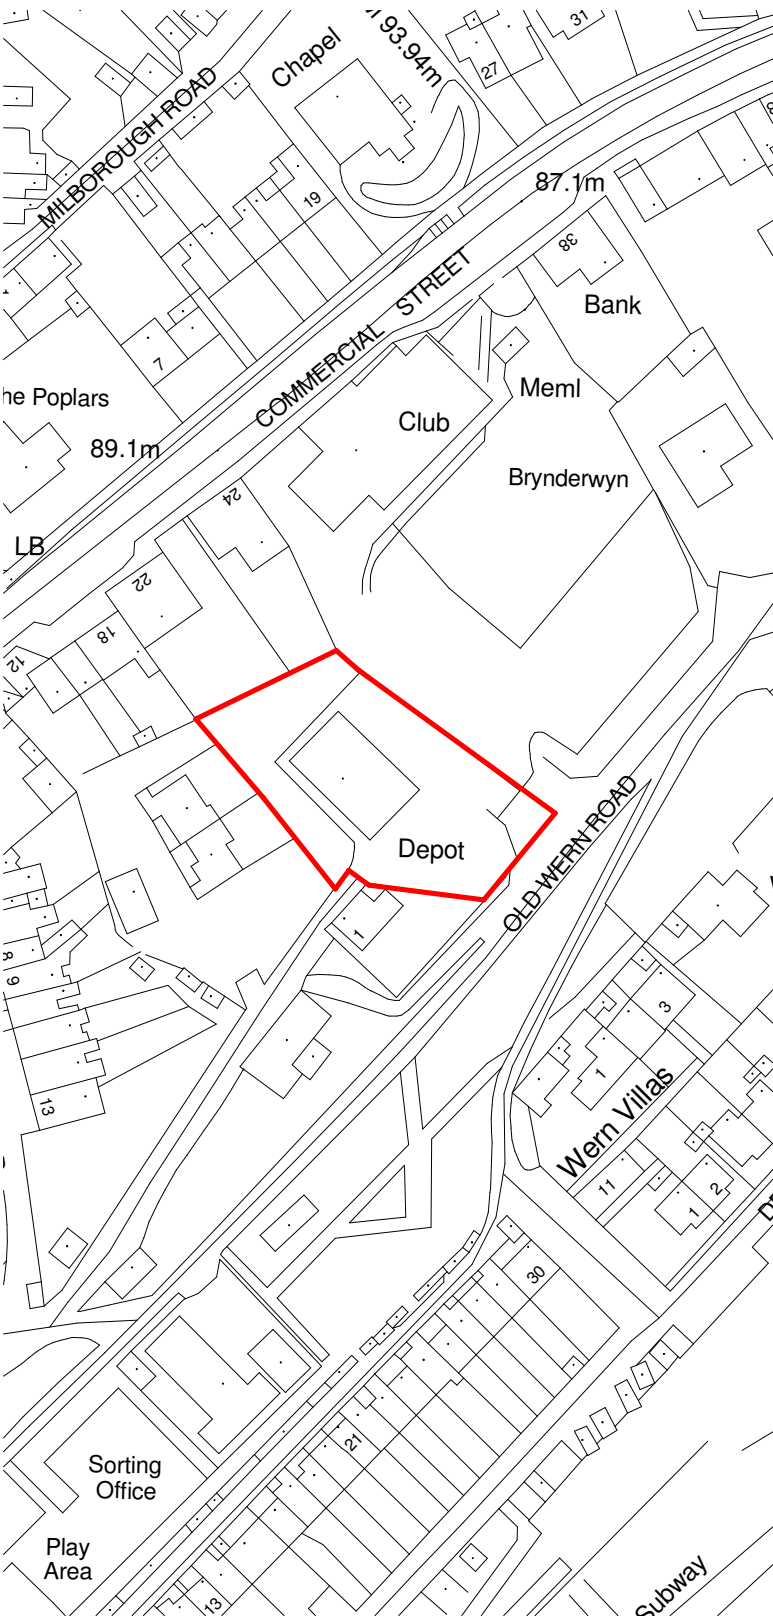

LOCATION

1 : 1250

No.	Description	Date

Mr &Mrs Llewellyn

Land off OLD WERN ROAD

Location Plan			
Project number	Project Number	05	
Date	Issue Date		
Drawn by	Author		
Checked by	Checker	Scale	As indicated