



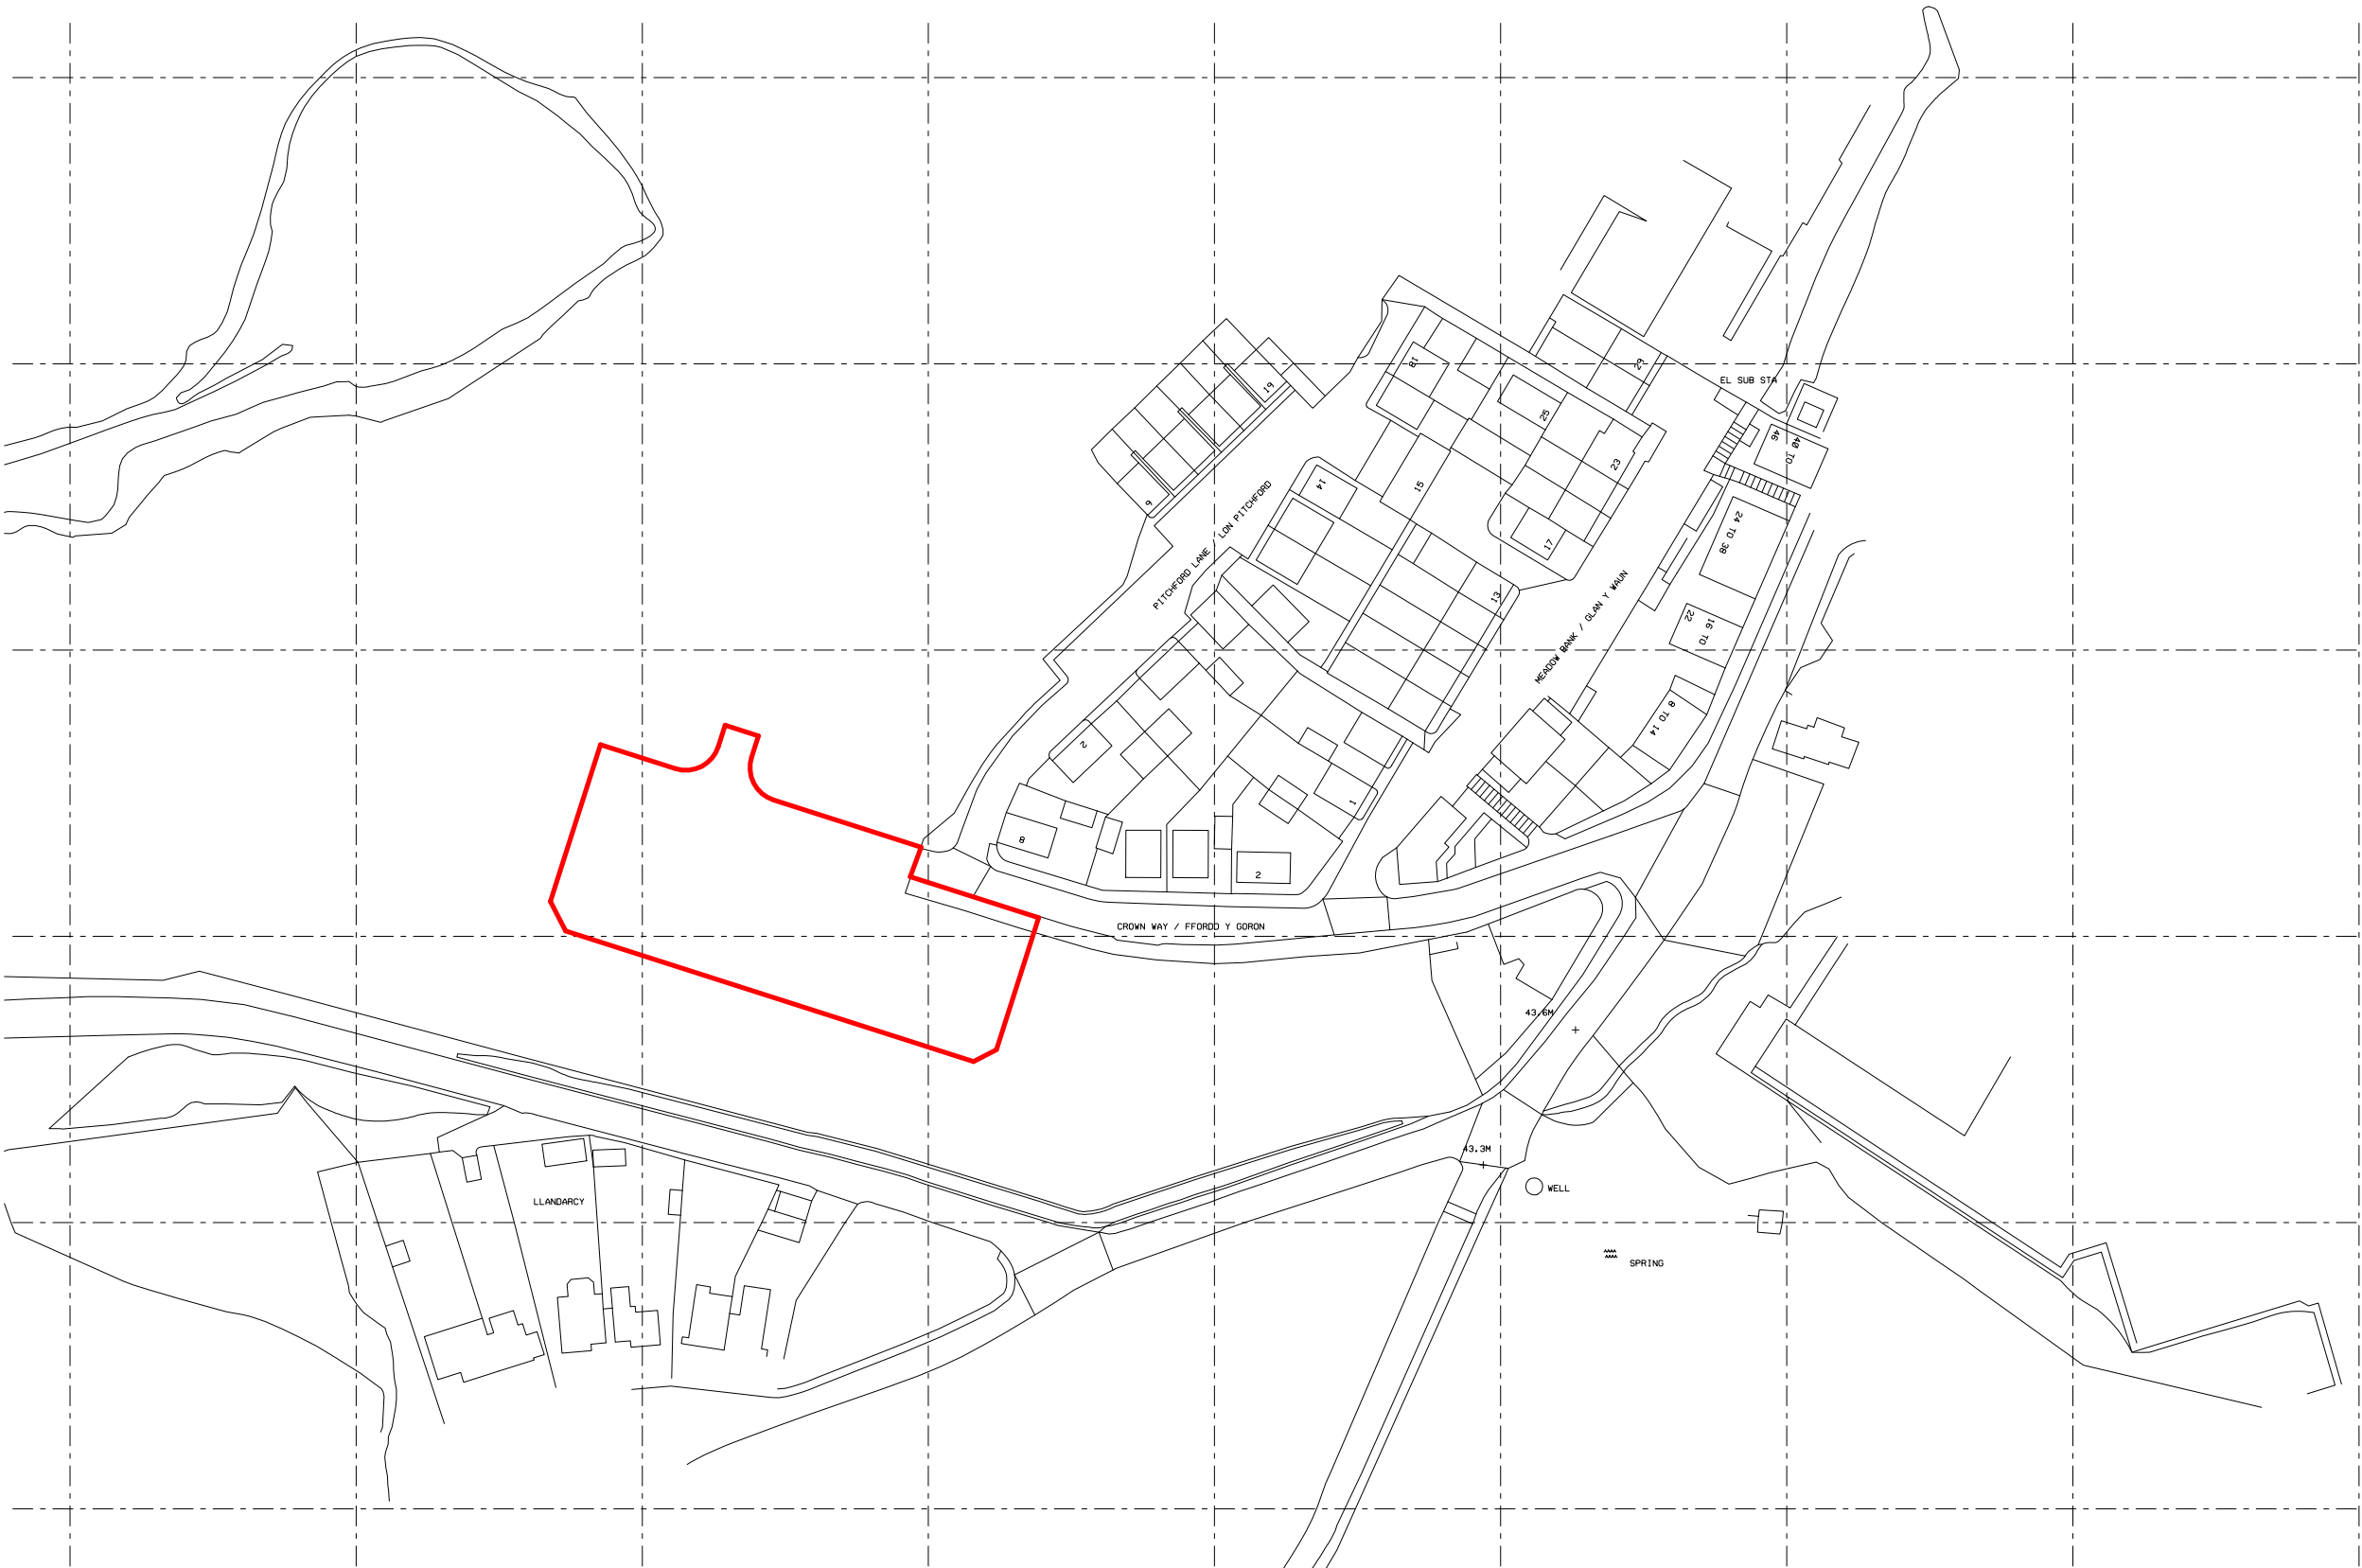

ORDNANCE SURVEY (C) CROWN COPYRIGHT 2018. ALL RIGHTS RESERVED. LICENCE NUMBER 100022432

**—** DENOTES SITE BOUNDARY  
SITE AREA: 2632.5 sqm (0.26 hectares)  
ALL BOUNDARIES TO BE CONFIRMED BY CLIENT.

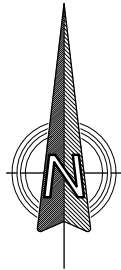

**pentan**  
architects

22 Cathedral Road  
Cardiff CF11 9LJ

t: 029 2030 9010  
info@pentan.co.uk

Project  
LAND OFF CROWN WAY, COED DARCY, NEATH  
Client  
COASTAL HOUSING GROUP  
Drawing Title

## SITE LOCATION PLAN

NOTES. Do not scale. All dimensions are in millimetres unless stated otherwise

Date  
DEC '18  
Scale  
1:1250 @ A3  
Drawing No.  
3 7 1 3 / P A / 0 0 1  
Rev.  
-