



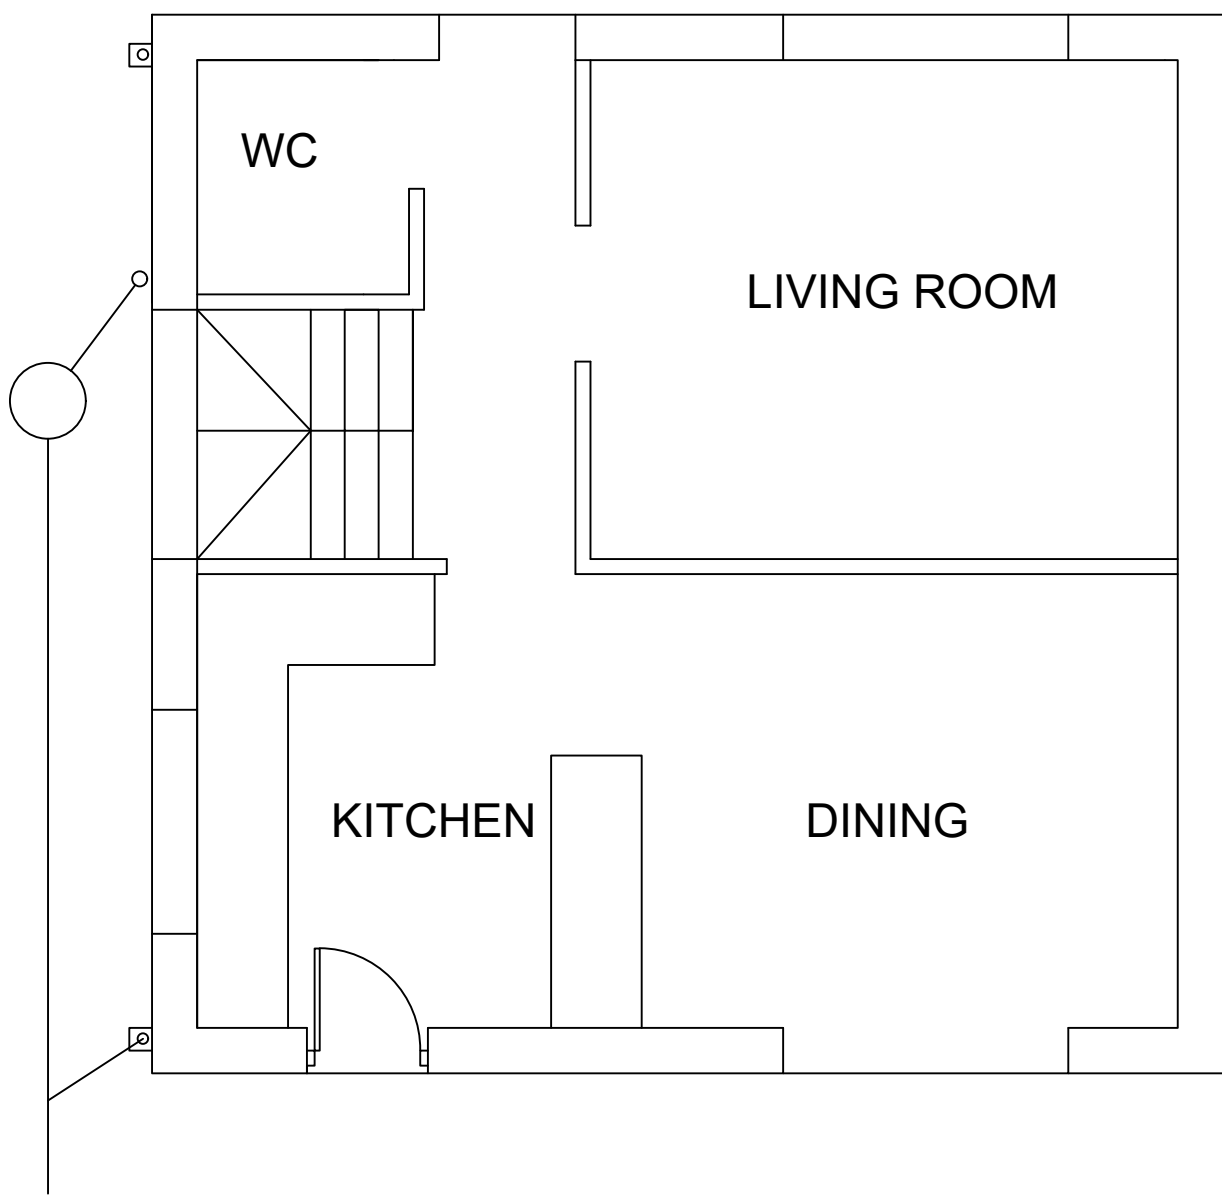


EXISTING GF PLAN

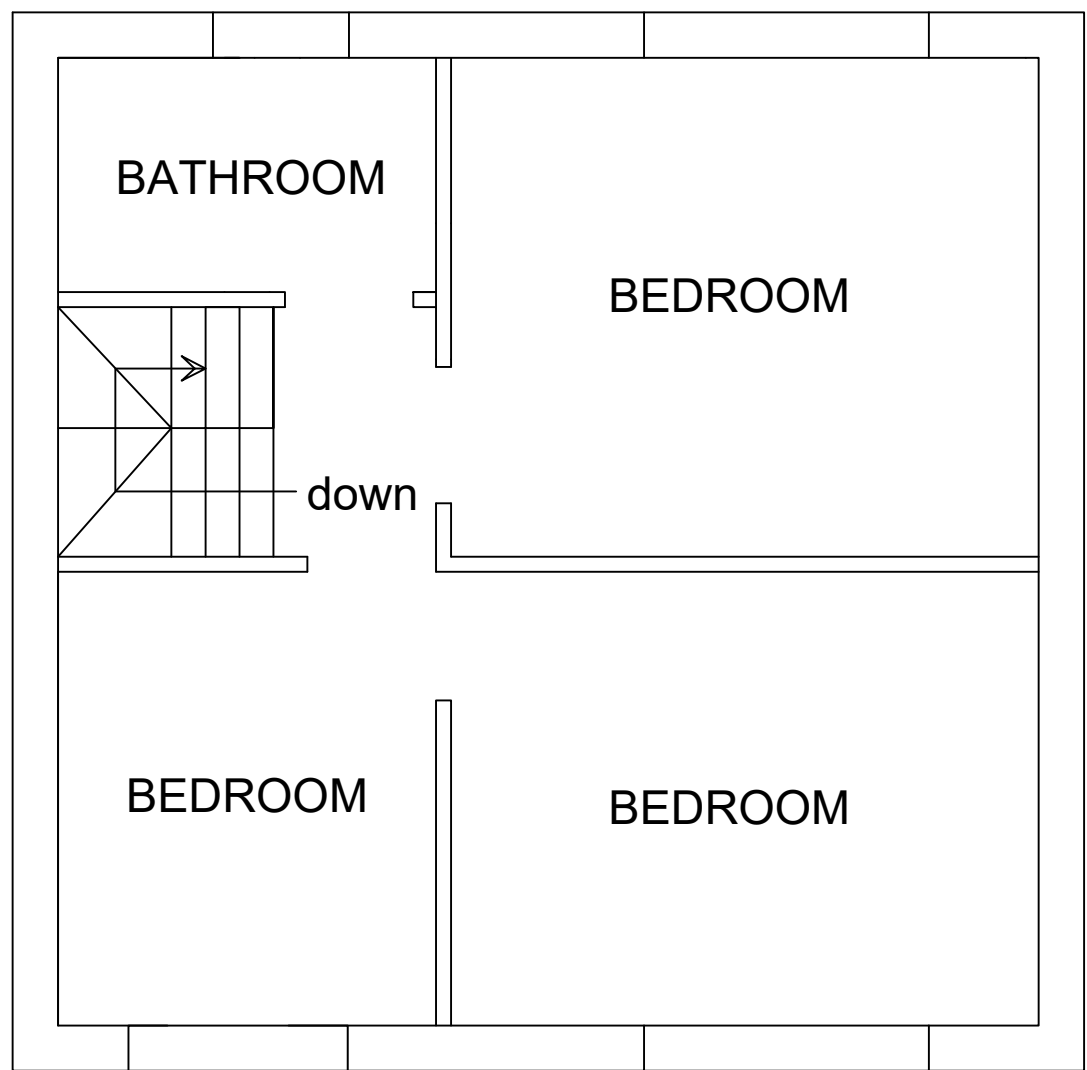


EXISTING FF PLAN



EXISTING REAR ELEVATION

 

EXISTING END ELEVATION

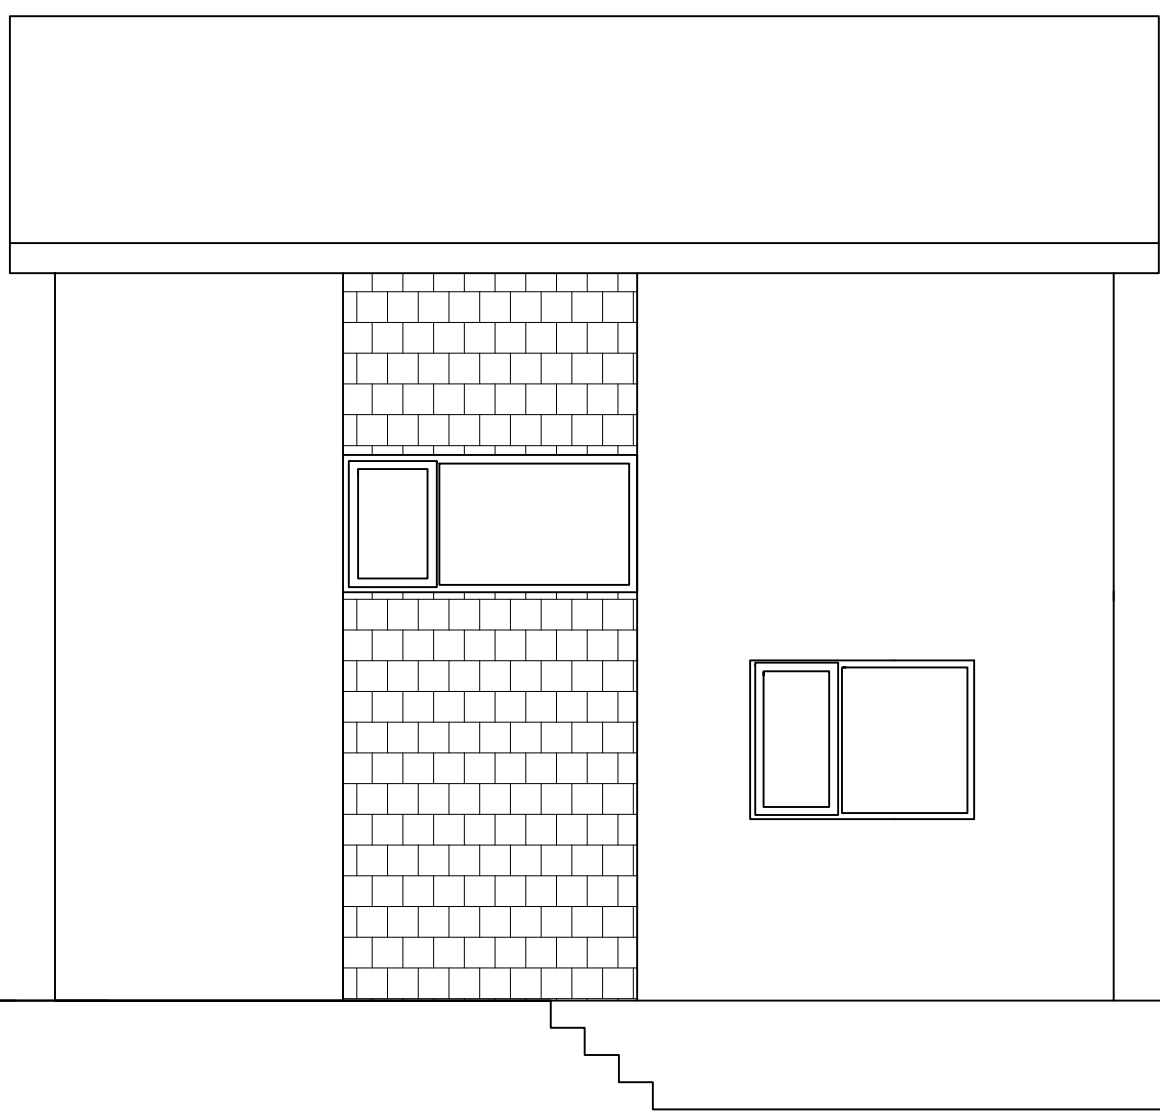

EXISTING SIDE ELEVATION

General Notes

No.	Revision/Issue	Date

Firm Name and Address

Project Name and Address
52 MAES TY CANOL
EXISTING PLANS &
ELEVATIONS
BAGLAN

Project	Mat	Sheet
Date	14-08-19	B-03
Scale	1:50	