
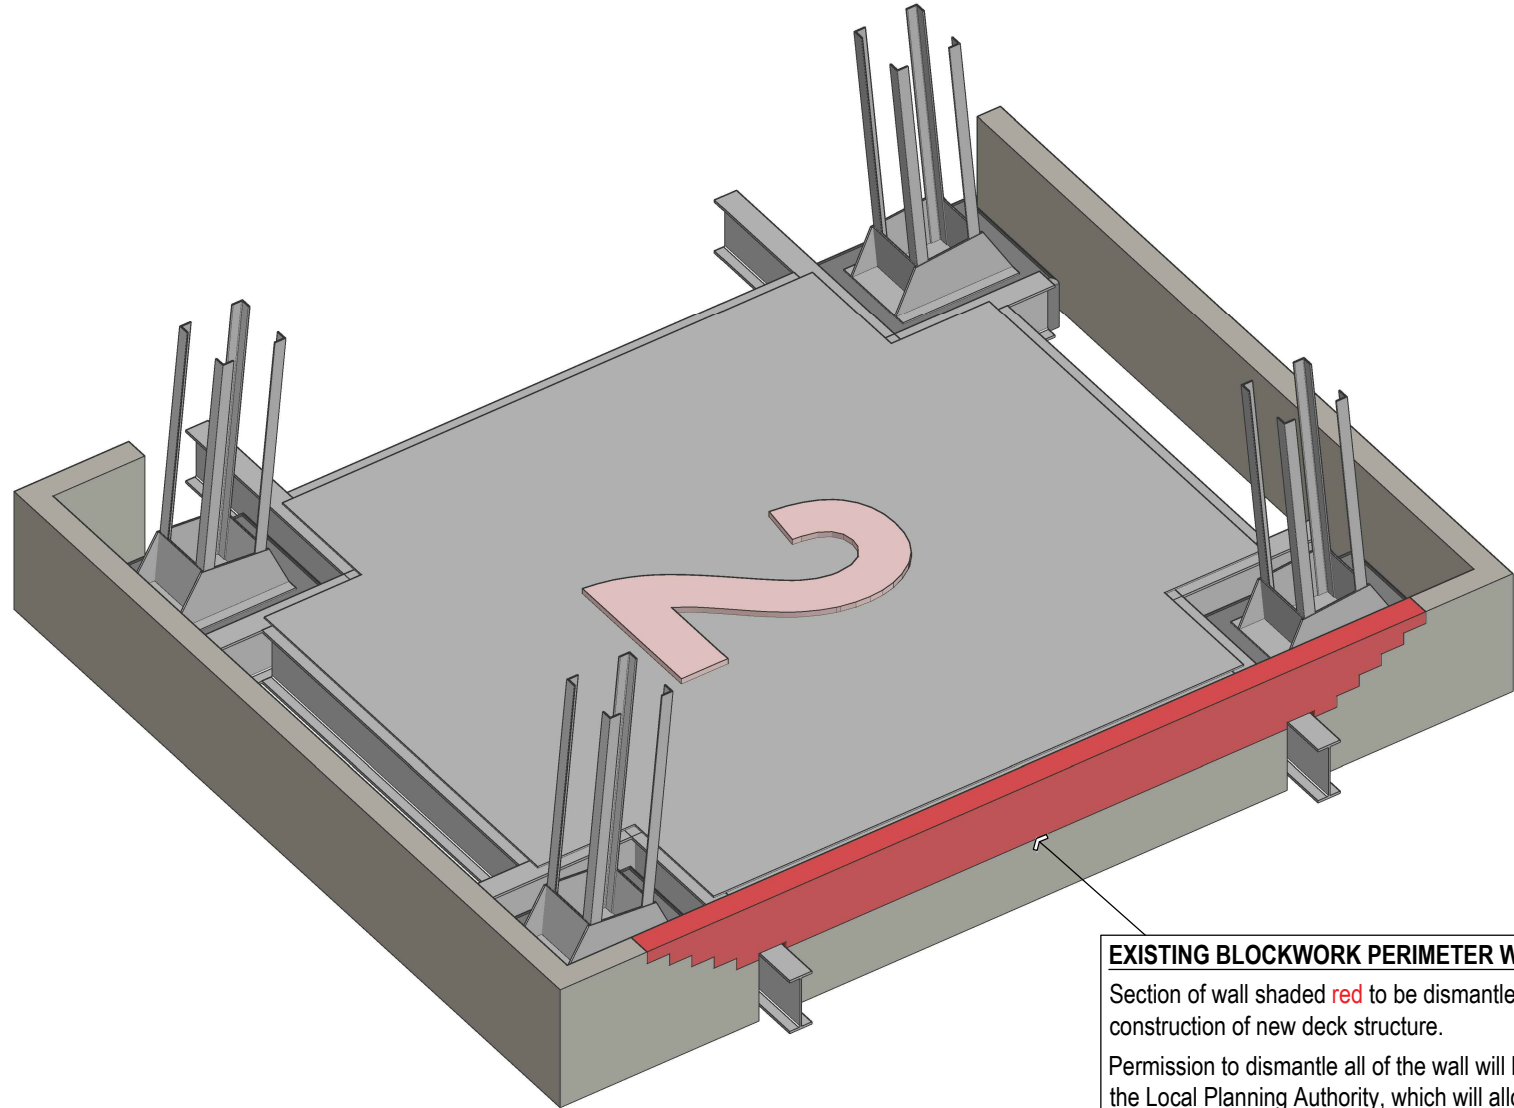


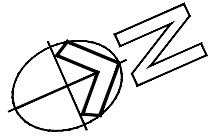


EXISTING BLOCKWORK PERIMETER WALL
Section of wall shaded **red** to be dismantled to allow construction of new deck structure.
Permission to dismantle all of the wall will be sought from the Local Planning Authority, which will allow access to renovate the existing steel framing and masonry plinths.

View 1 - as existing

NEW STEEL DECK BEAMS


Grid of 254x146 UB 31 S275 primary and secondary beams, with 100x100 x 8 RSA S275 cross beams.
All to be hot dip galvansied following fabrication work.
All measurements to be confirmed prior to fabrication.
Refer to General Arrangement Plan dwg. 62253022-S-1021 for approximate dimensions and other details.

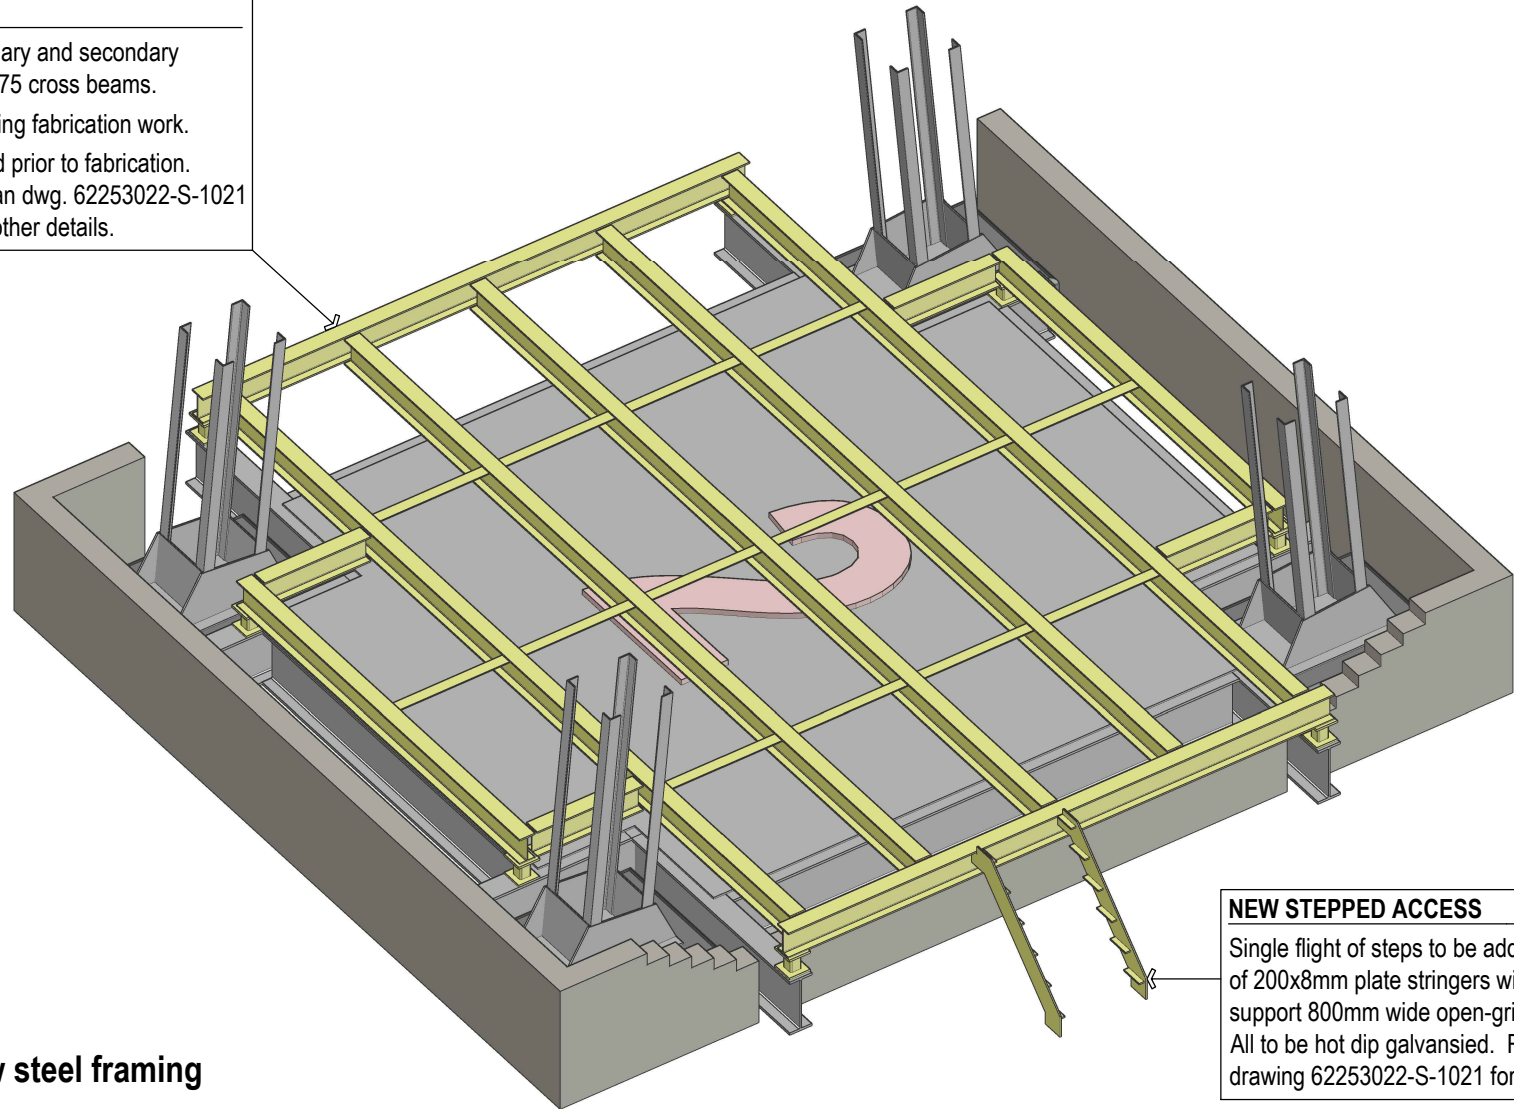

NEW STEPPED ACCESS
Single flight of steps to be added, comprised of 200x8mm plate stringers with brackets to support 800mm wide open-grid tread panels. All to be hot dip galvansied. Refer to drawing 62253022-S-1021 for details.

View 2 - showing new steel framing


NEW STEEL OPEN-GRID DECKING
30x3mm 41/100 mild steel grid flooring, cut from standard 6.0x1.00m sheets into 2.4x1.00m max. panels (around 50kg per panel). Galvanised following cutting and fabrication.
Refer to drawing 62253022-S-1021 for details of panel dimensions and other details.

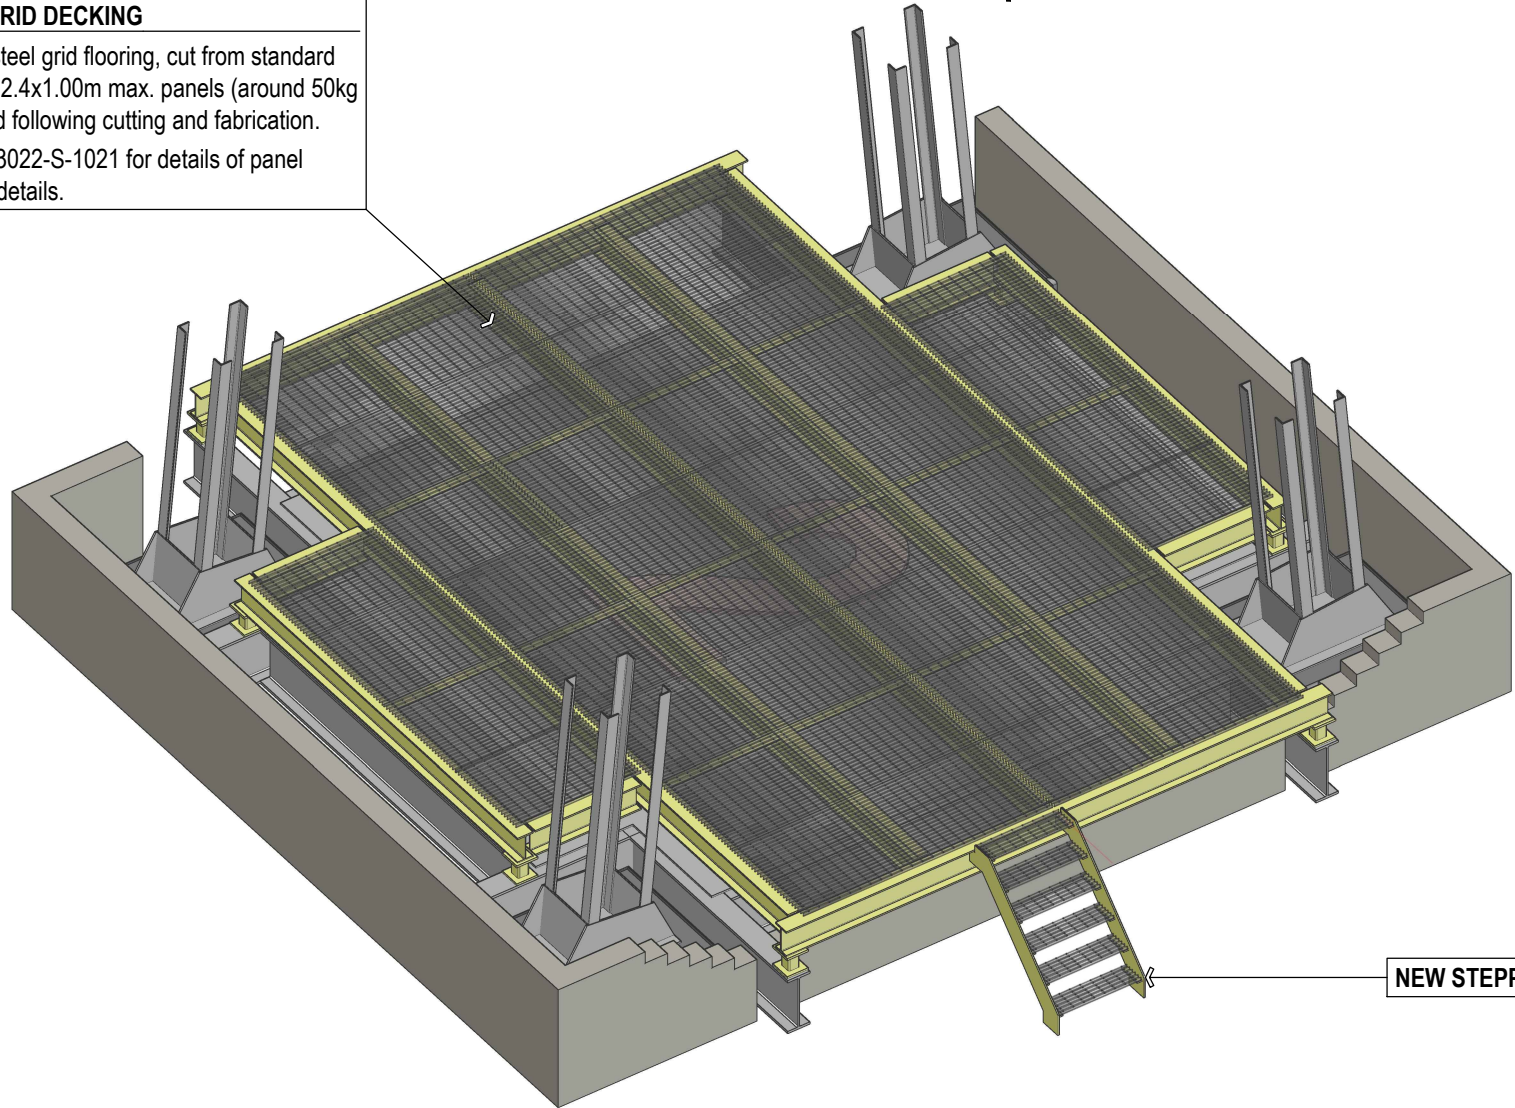

NEW STEPPED ACCESS

View 3 - showing new open-grid flooring in place

NEW STEEL EDGE PROTECTION
Galvansied steel edge protection, 1100mm high with two horizontal rails spanning between uprights at 1650mm max. centres.
Access gate to be incorporated at steps.
Refer to drawing 62253022-S-1021 for details.

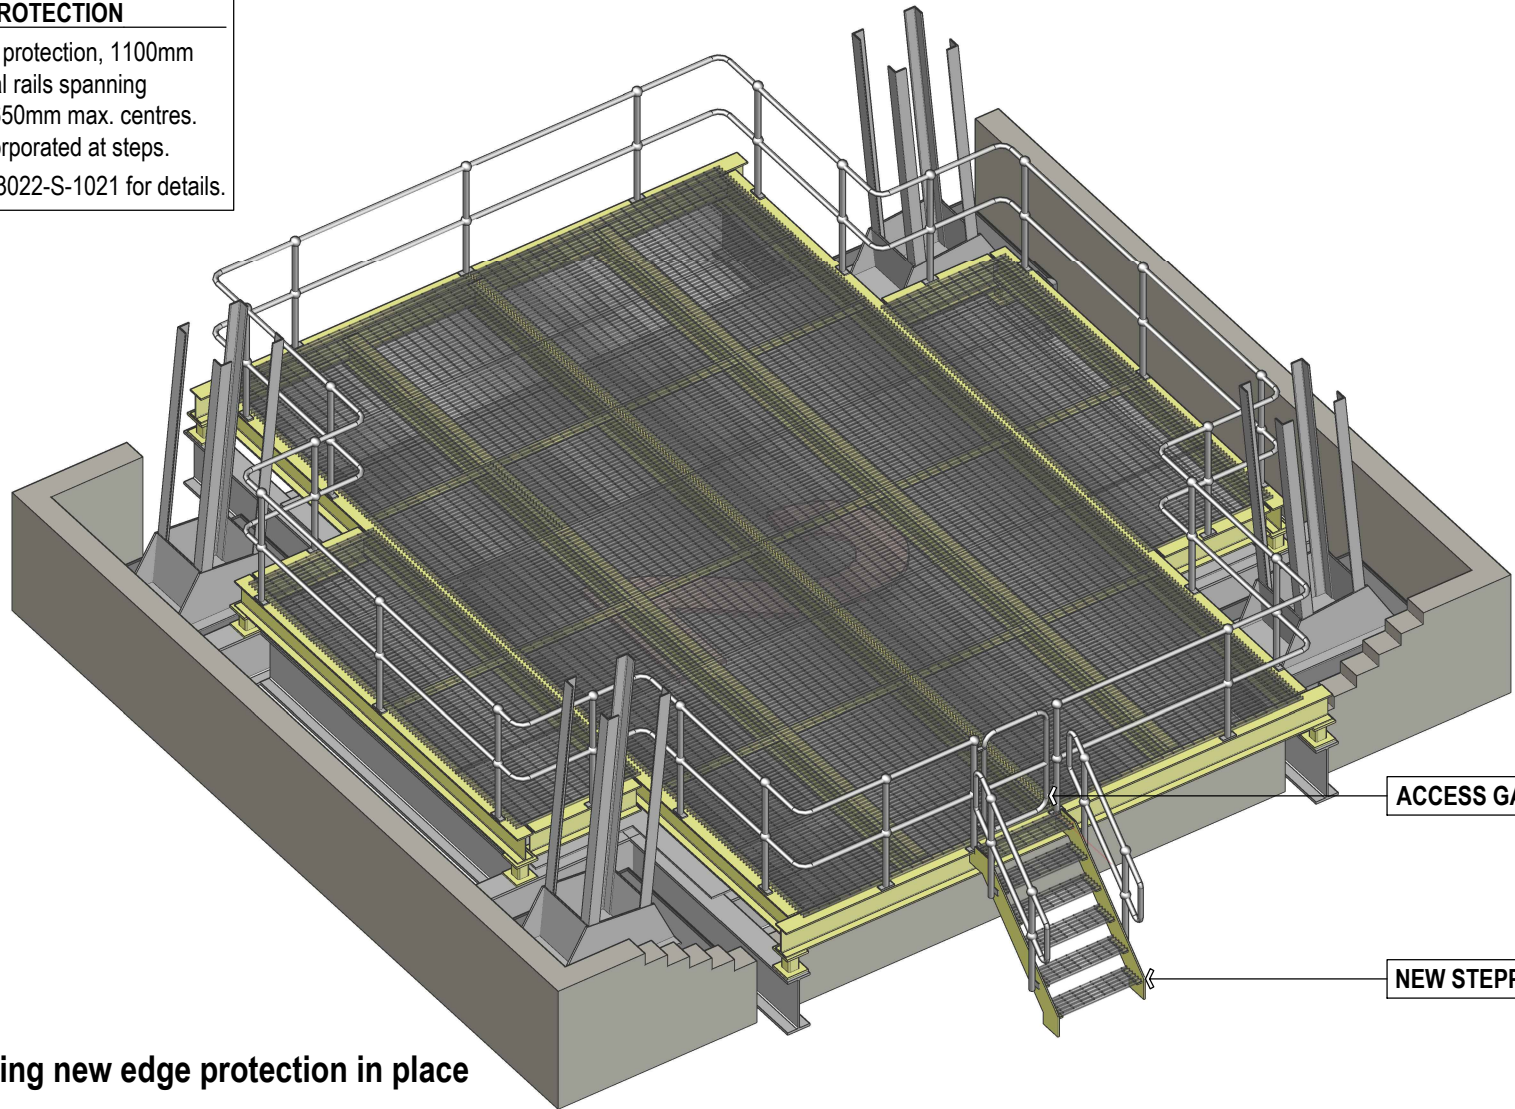

ACCESS GATE

NEW STEPPED ACCESS

View 4 - showing new edge protection in place

DO NOT SCALE

File name: Y:\62253XXX\62253022 - CEFN COED COLLIERY - HEADGEAR\03 WIP\ST BUILDING STRUCTURES\02 CAD BIM MODEL\62253022_S_1000 SERIES SHAFT CAPPING.DWG, printed on 11 July 2019 13:22:38, by Swan, Andrew

D1- FOR COSTING	 1 Capital Quarter Tyndall St Cardiff CF10 4BZ, UK T+ 44 (0) 292 076 9200 wsp.com	CLIENT:	PROJECT:	SCALE @ A2:	CHECKED:	APPROVED:
		ARCHITECT:	TITLE:	PROJECT No:	DESIGNED:	DRAWN:
				62253022	A SWAN	A SWAN
			HEADFRAME 2 NEW MAINTENANCE ACCESS OVER-DECK GENERAL ARRANGEMENT (ISOMETRIC)	DRAWING No:	DATE:	REV:
				62253022-S-1020	10/07/2019	P1
				© WSP UK Ltd		