


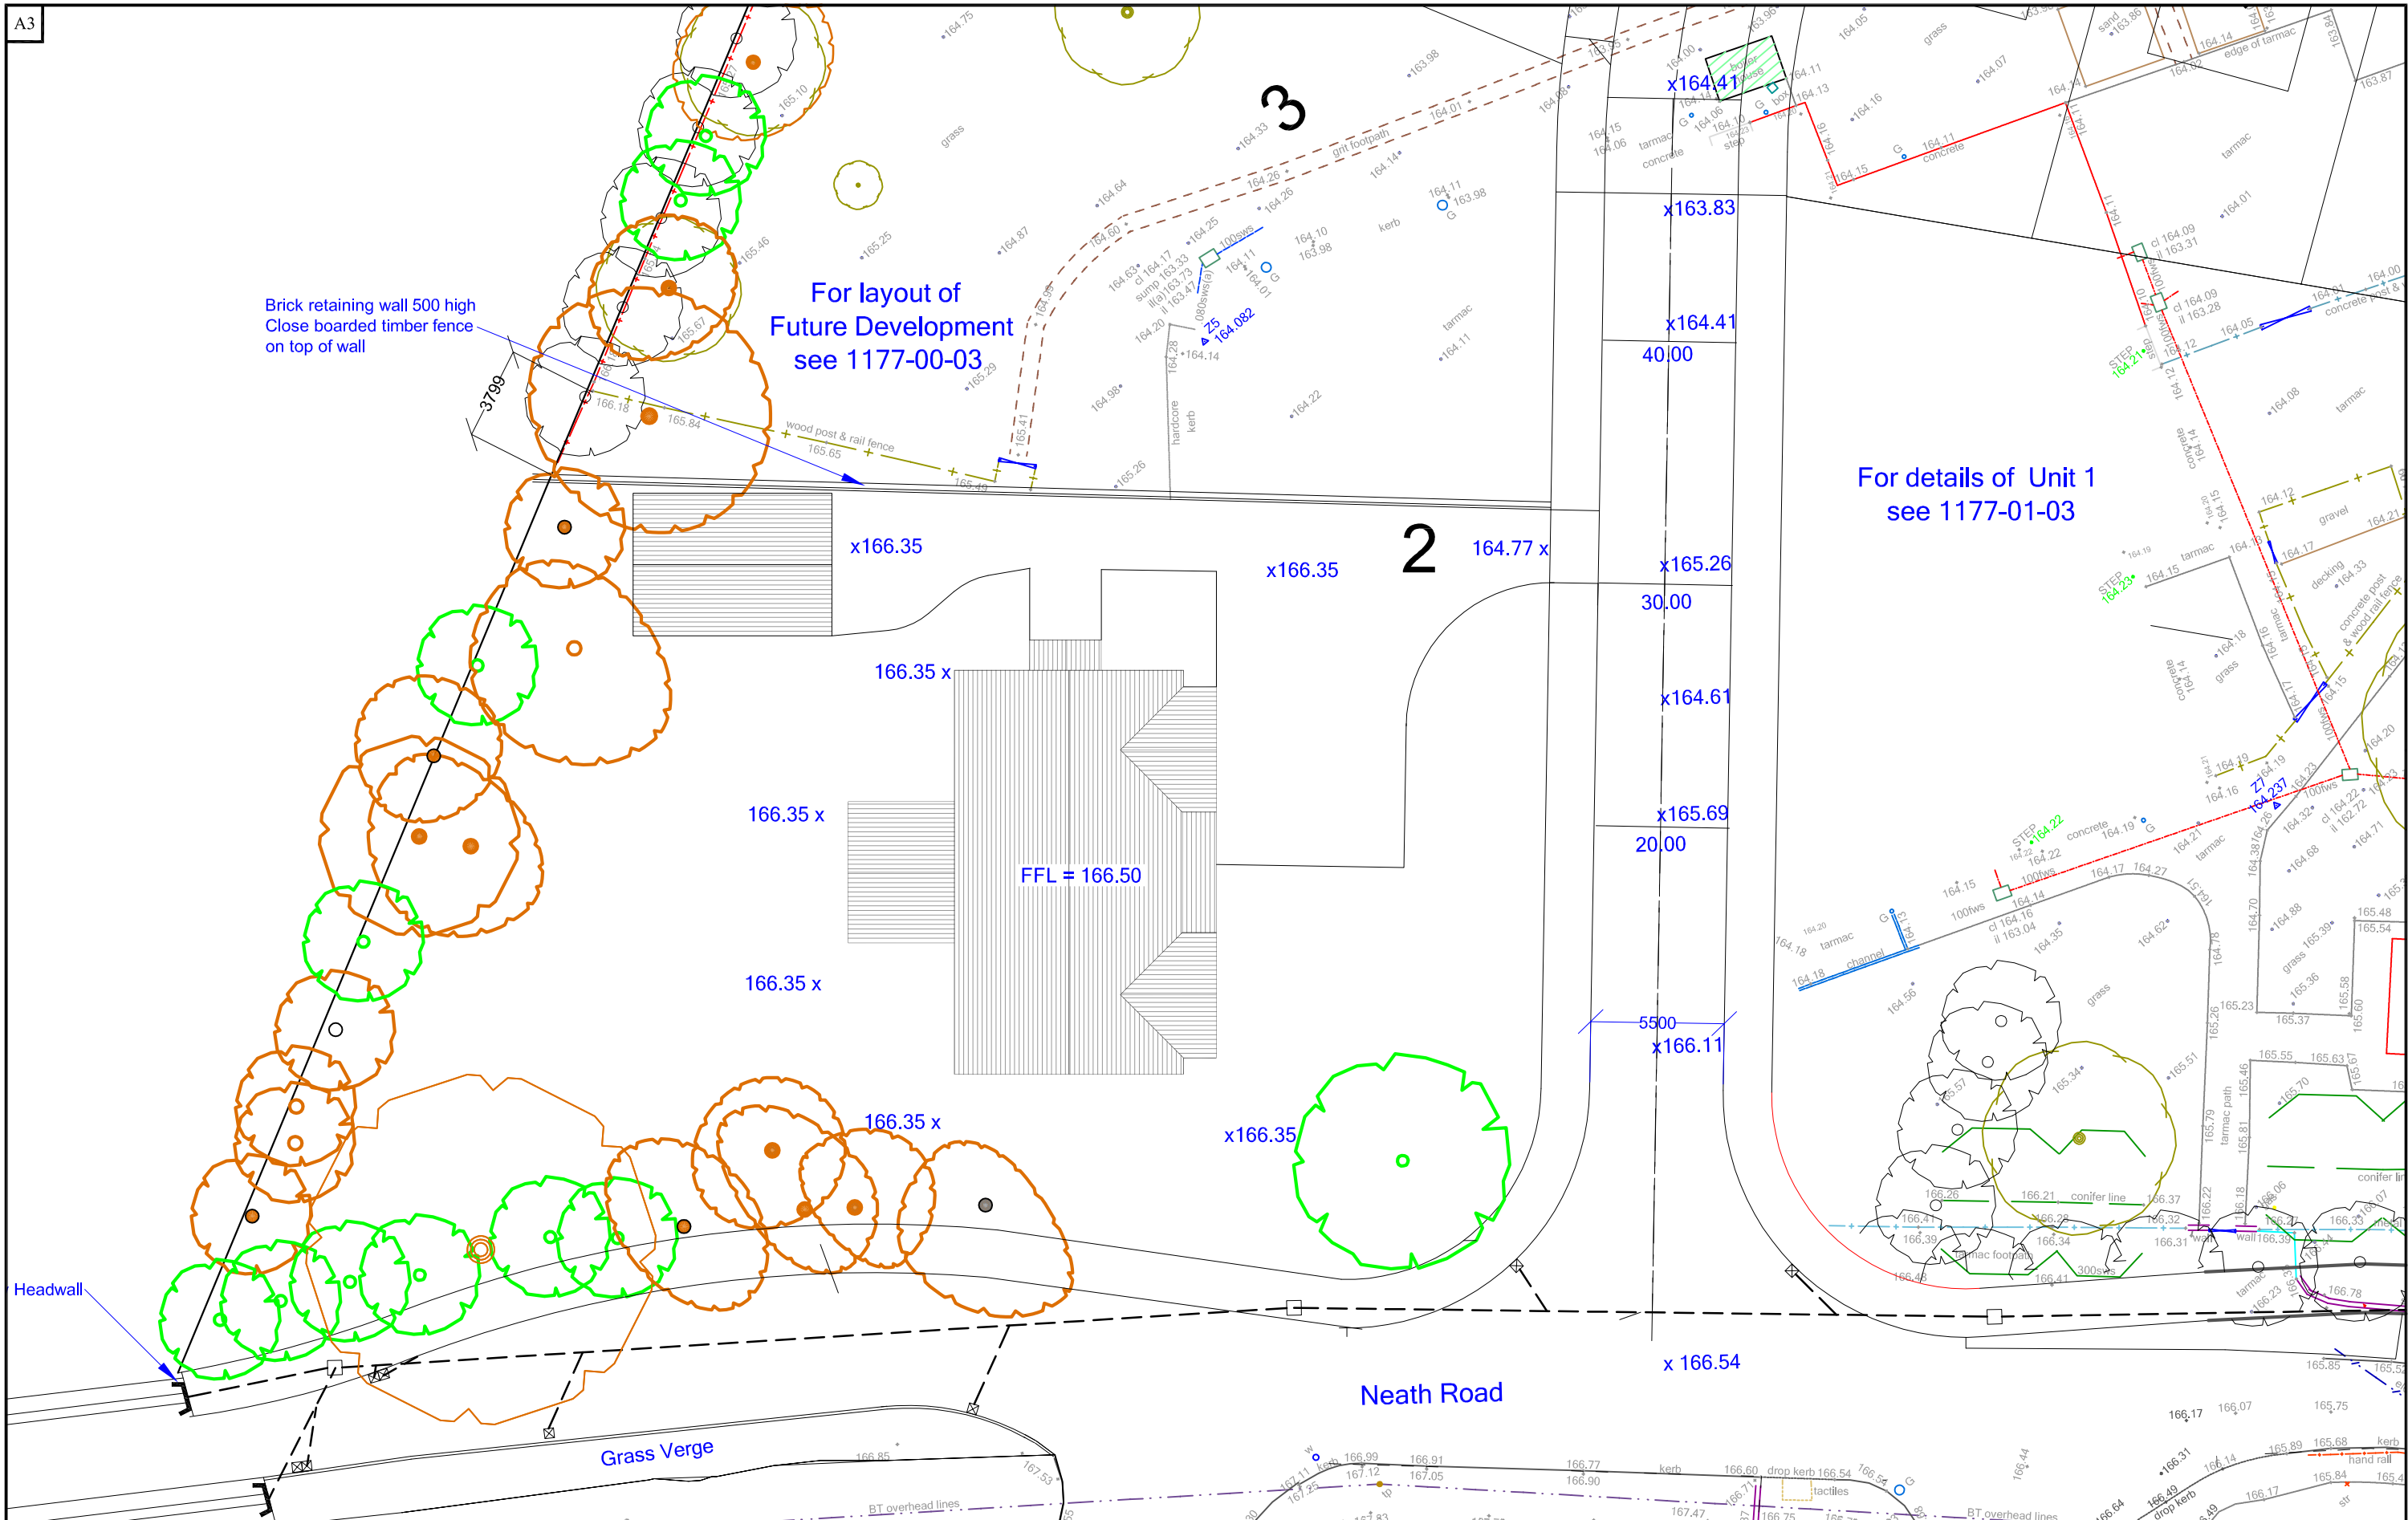

D	Road levels added	12/09/2019	NOTES				Project: Old School Court Development, Neath Road, Bryn, Port Talbot, SA13 2RS	PLANABUILD 8 Ely Court, Francis Street Tonyrefail, CF39 8EP Tel: 01443 674935 Email: planabuild@btinternet.com © Drawing Copyright Planabuild 2019
C	Planning issue mod	16/06/2019						
B	Setting out dims added	21/05/2019	Scale	1:250	1177-02-03	D	Title: Unit 2 - Proposed Site Plan	
REV.	DESCRIPTION	DATE	Date	16/04/2018				
			Drawn	J W				