


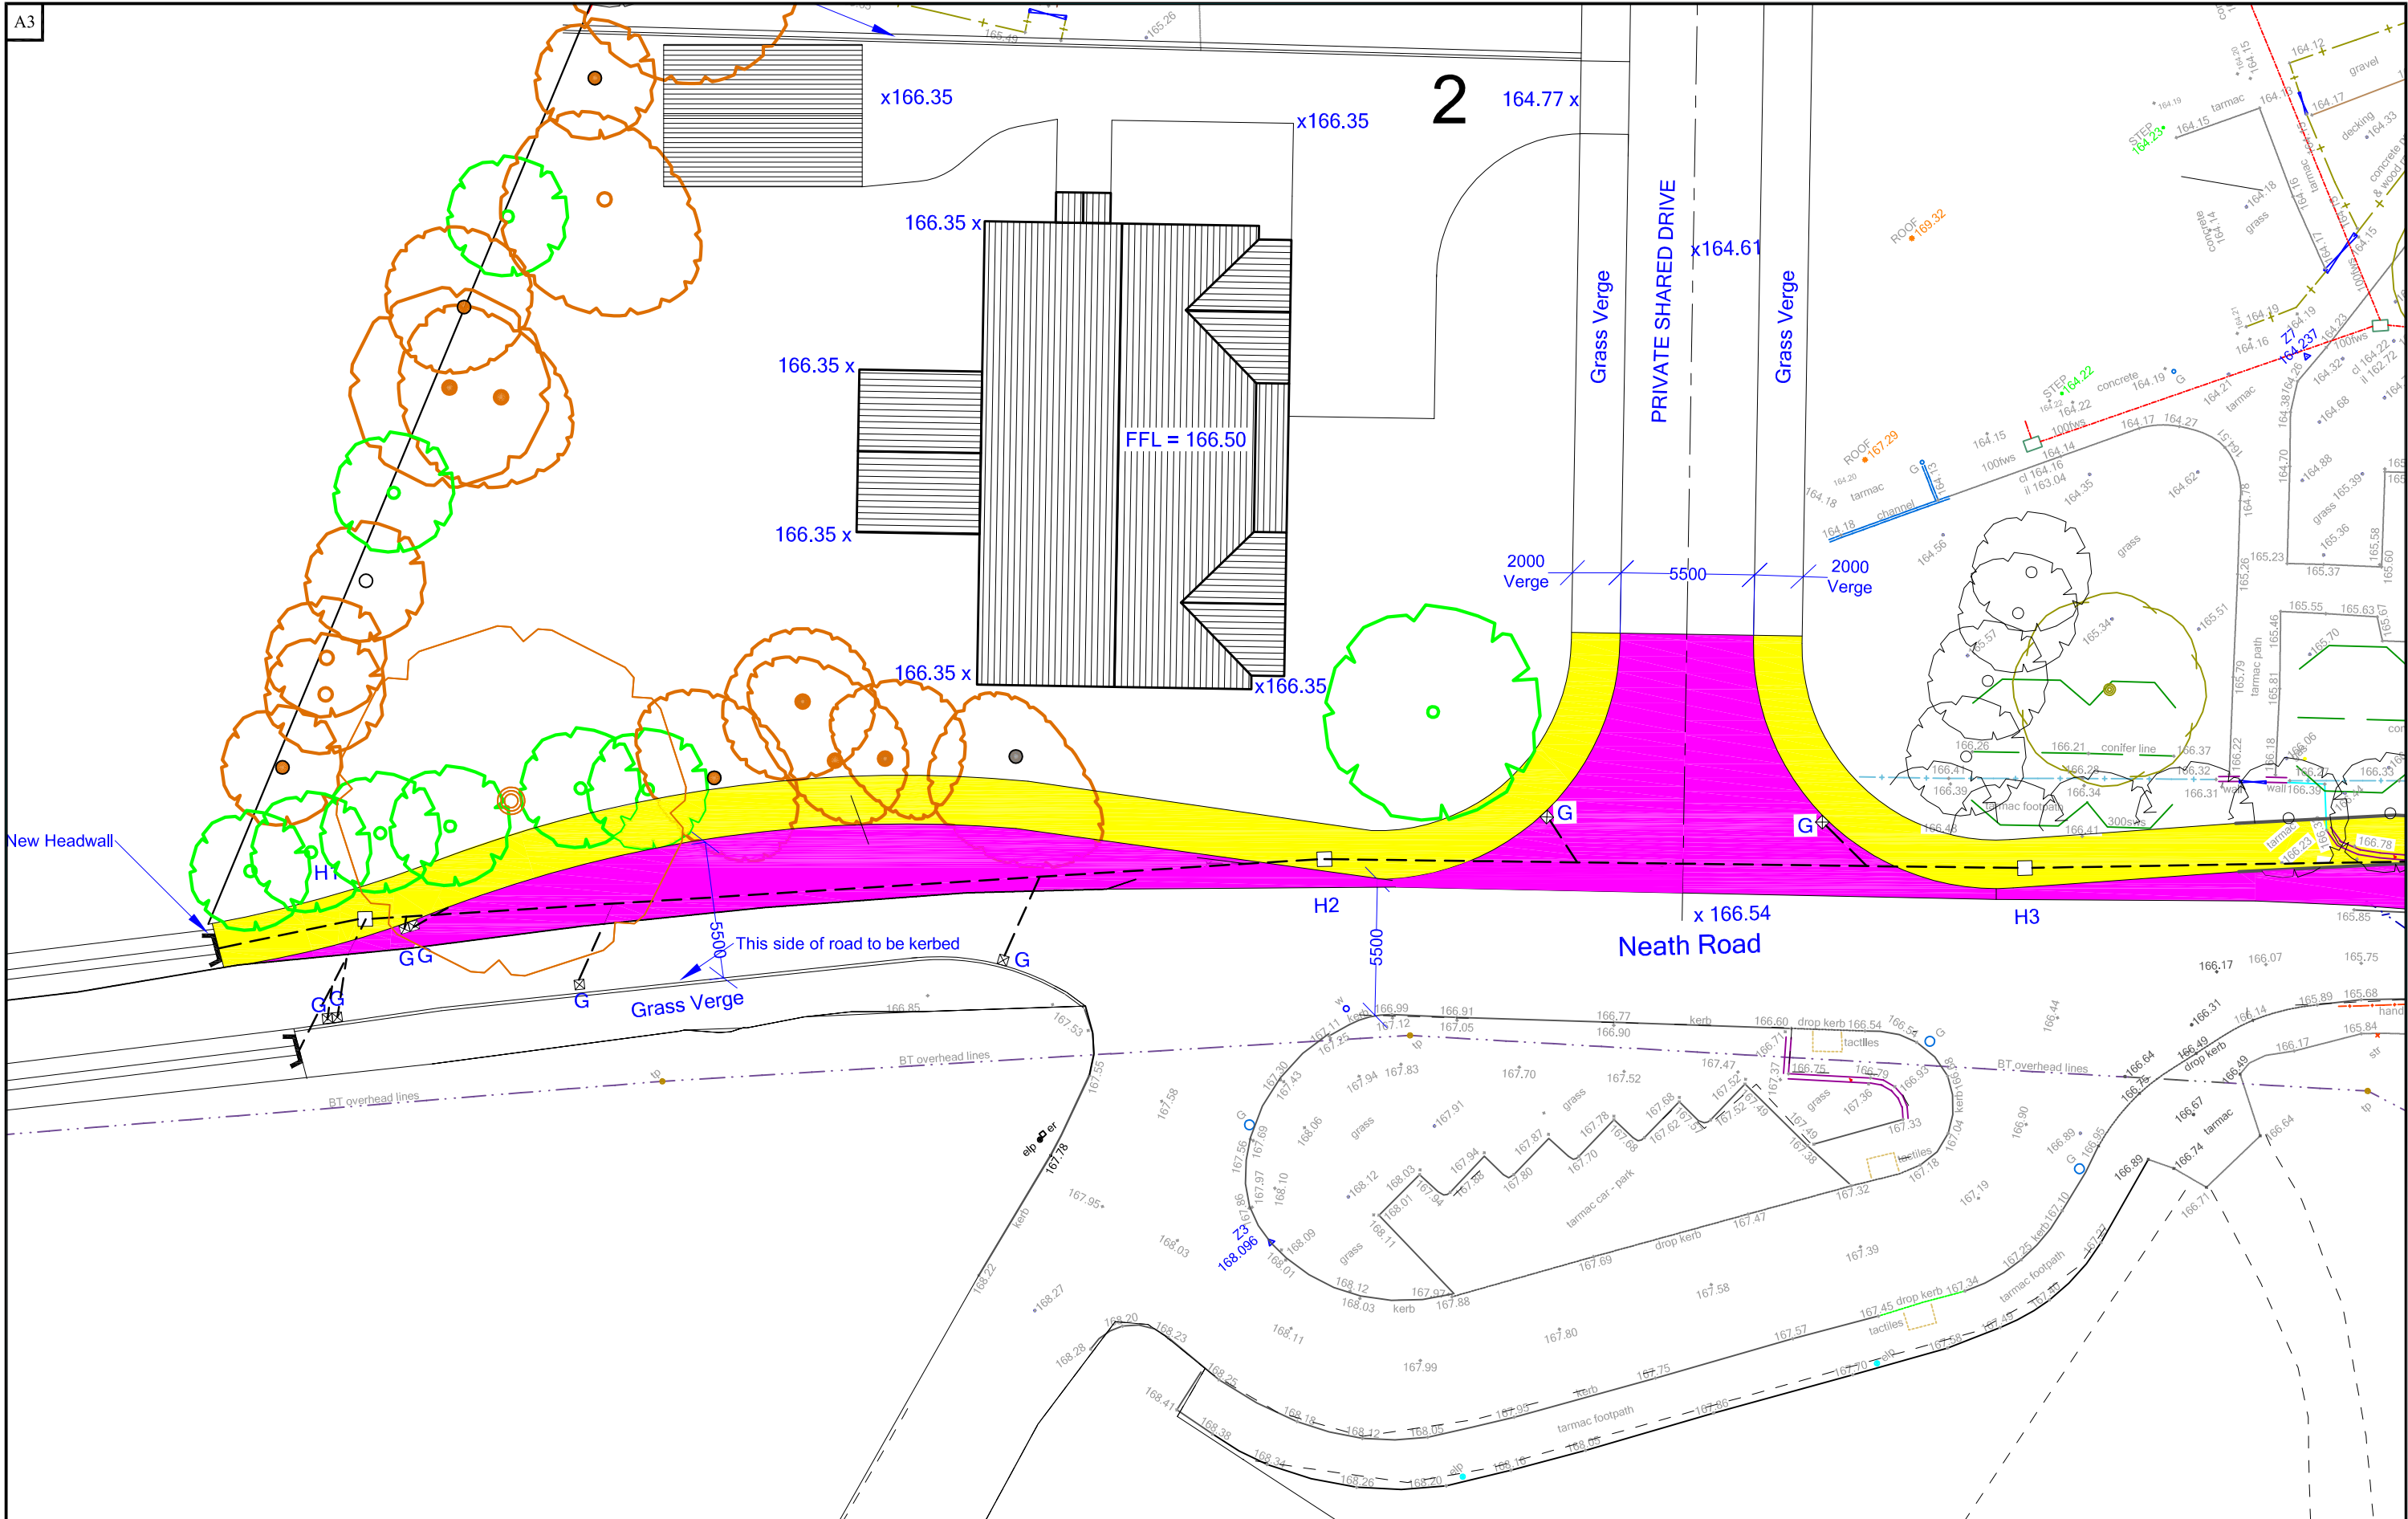

|      |                                    |            |                                                                                              |            |            |   |   |   |
|------|------------------------------------|------------|----------------------------------------------------------------------------------------------|------------|------------|---|---|---|
|      |                                    |            | NOTES                                                                                        |            |            |   | Project: Old School Court Development at former<br>Bryn County Primary School<br>Neath Road Bryn, Port Talbot SA13 2RS | PLANABUILD<br>8 Ely Court, Francis Street<br>Tonyrefail,<br>CF39 8EP<br>Tel: 01443 674935<br>Email: planabuild@btinternet.com<br>© Drawing Copyright Planabuild 2018 |
|      |                                    |            | Pink indicates Highway widened to 5500mm and new access<br>Yellow indicates a 2000mm footway |            |            |   |   |   |
| A    | Renumbered and minor modifications | 13-04-2019 | Scale                                                                                        | 1:250      | 1177-00-05 | A | Title: Proposed Works to Existing Highway - North Sheet                                                                |   |
| REV. | DESCRIPTION                        | DATE       | Date                                                                                         | 16/04/2018 |            |   |   |   |
|      |                                    |            | Drawn                                                                                        | J W        |            |   |   |   |