


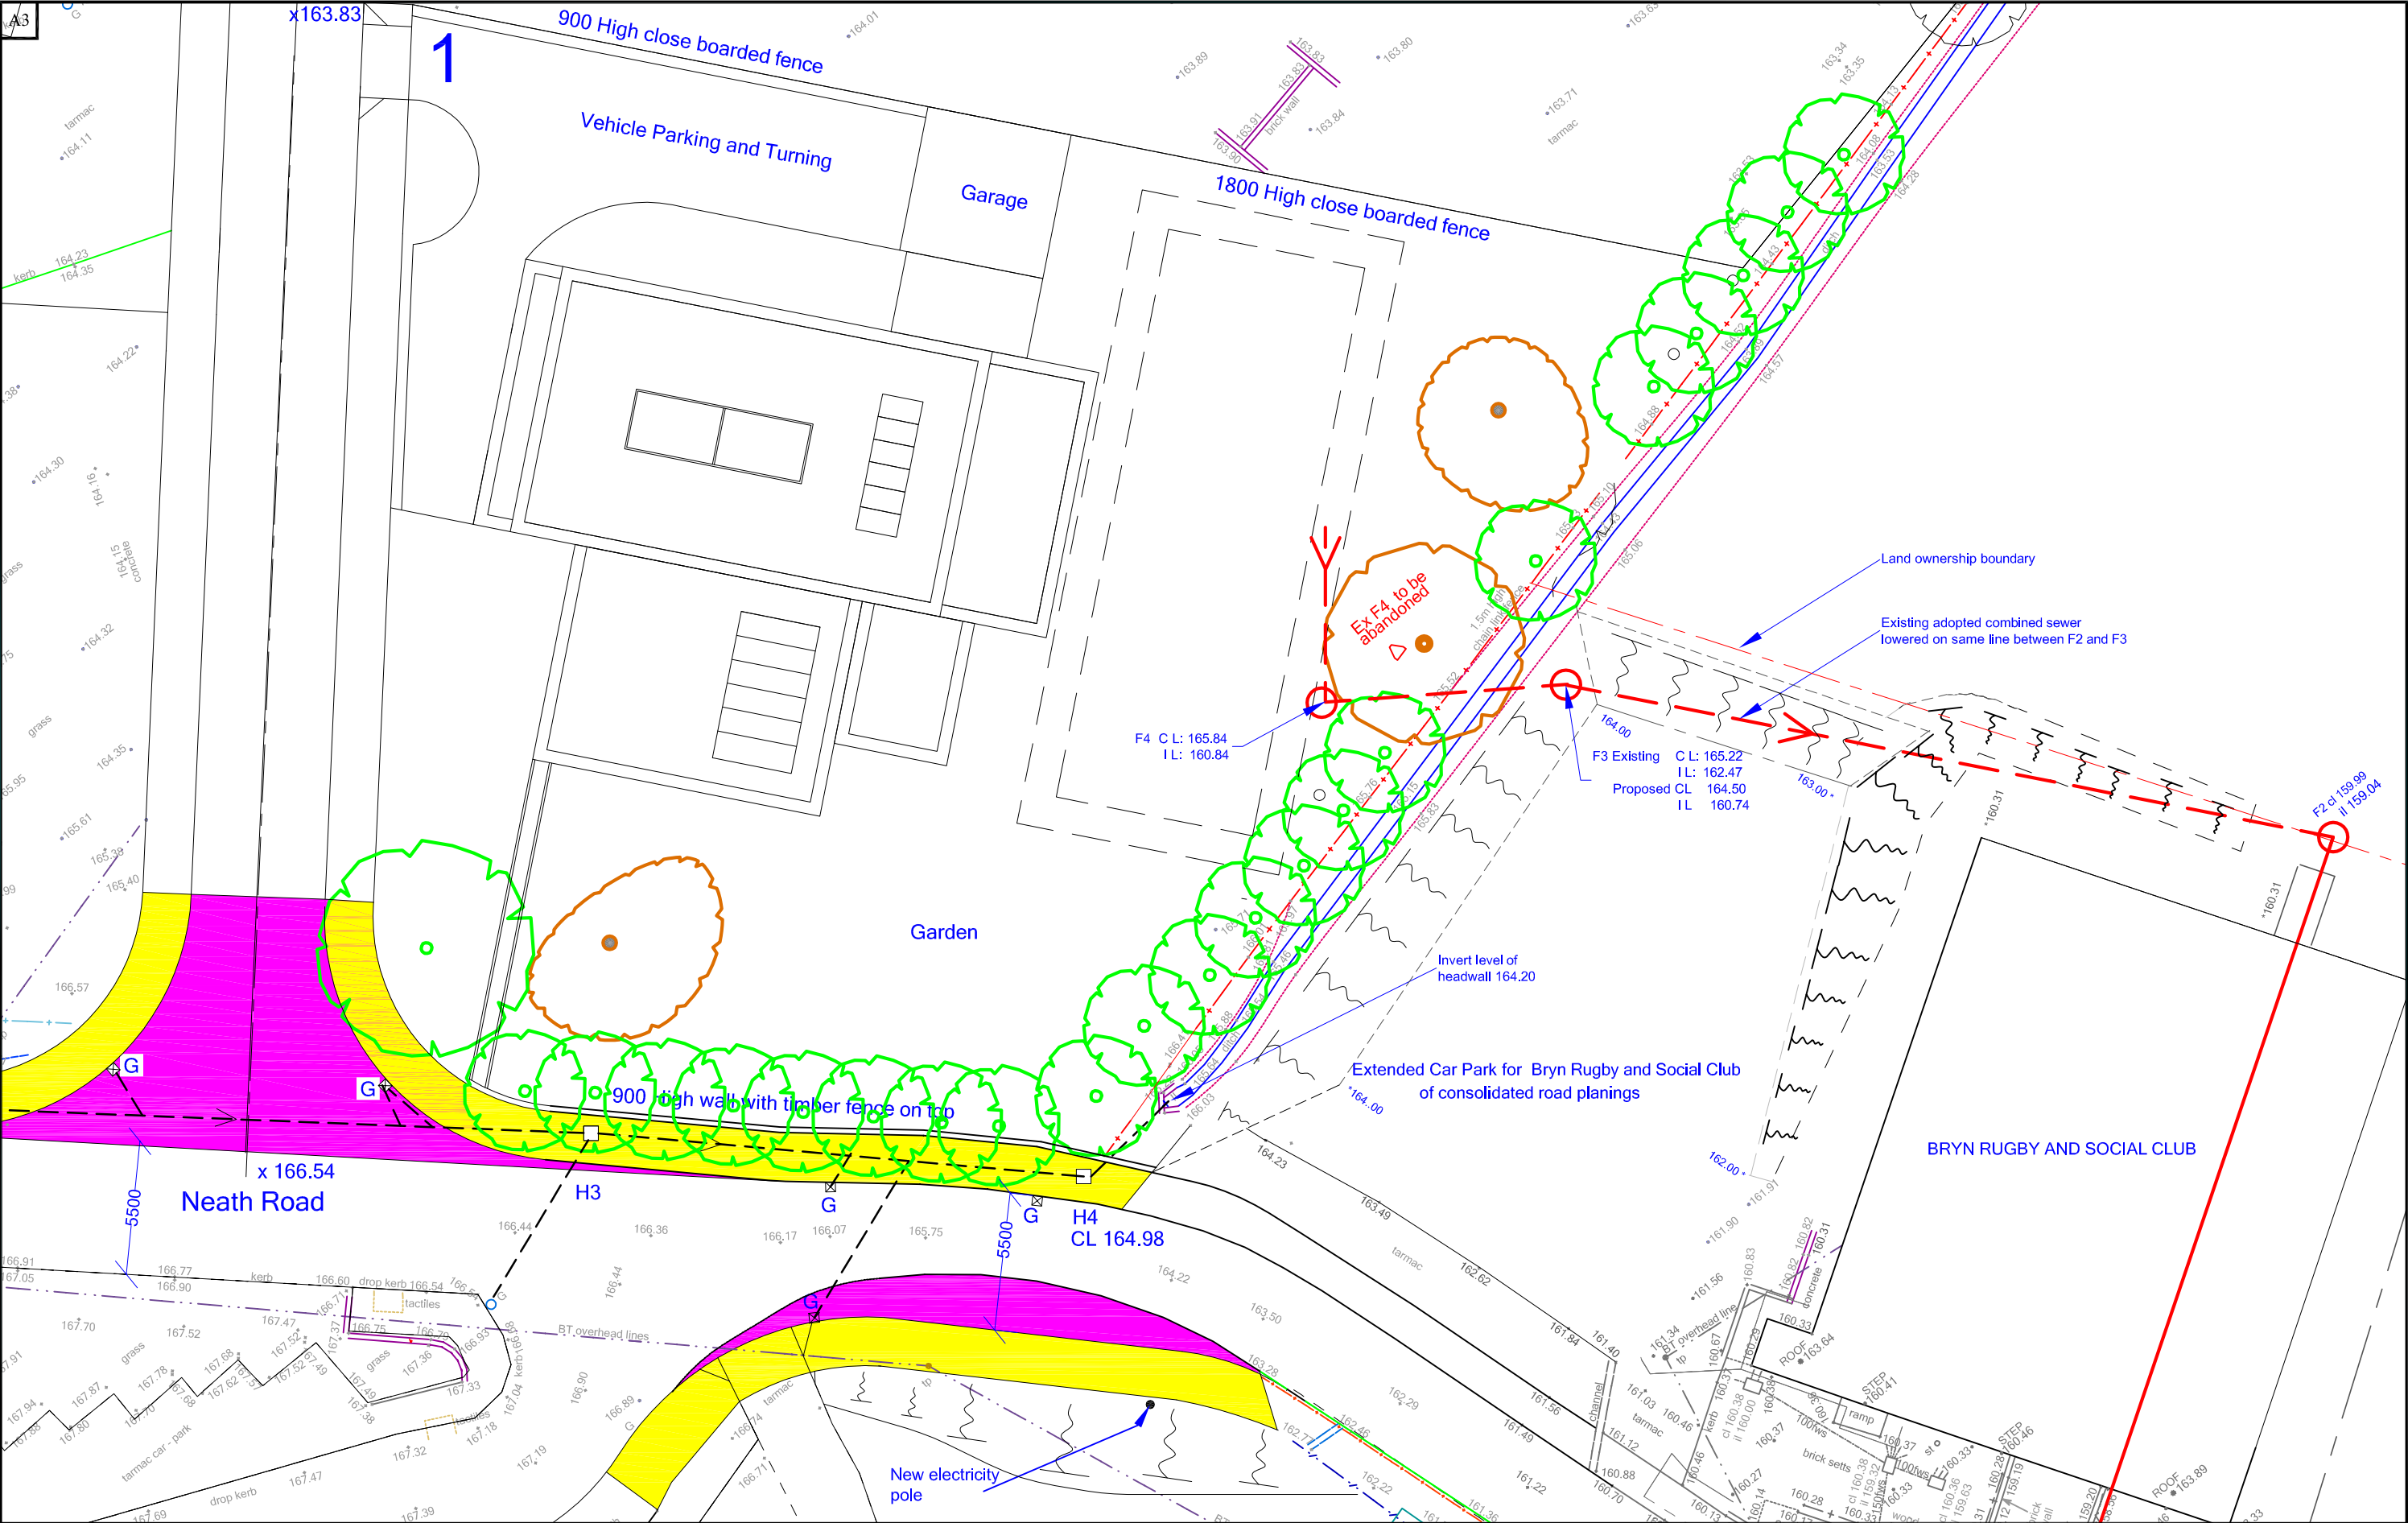

D	Drainage and works to car park	28/07/19	NOTES				Project: Old School Court Development at former Bryn Primary School, Neath Road Bryn, Port Talbot SA13 2RS	PLANABUILD 8 Ely Court, Francis Street Tonyrefail, CF39 8EP Tel: 01443 674935 Email: planabuild@btinternet.com © Drawing Copyright Planabuild 2017
C	Renumbered and minor modifications	11/04/19	Pink Shows Highway Widened to 5500mm Yellow Shows 2000mm Footway					
B	Roof and Garden Areas	11/07/18	Scale	1:250	1177-00-04	D	Title: Proposed Highway Works - South Sheet	
REV.	DESCRIPTION	DATE	Date	16/04/2018				
			Drawn	MP				