


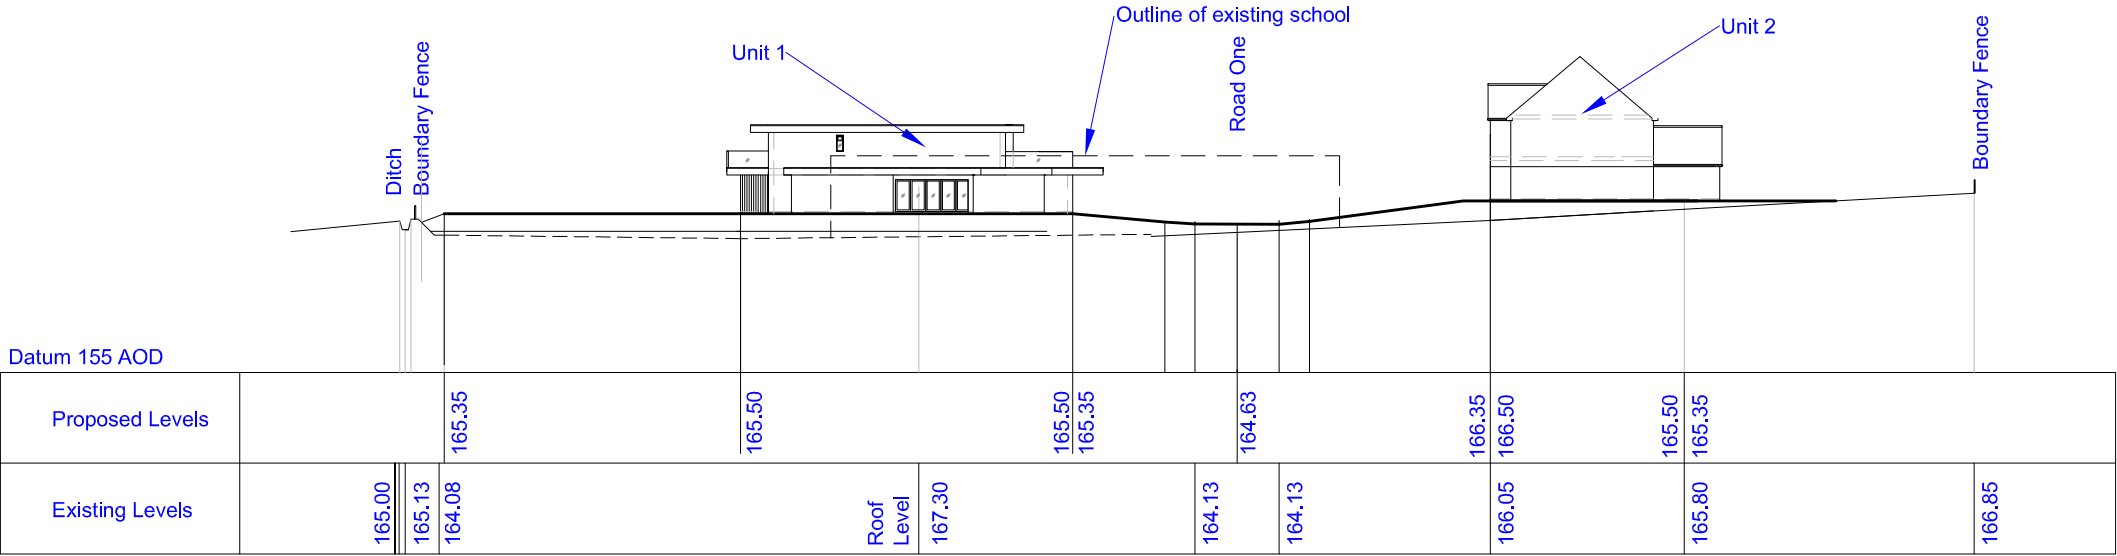

			NOTES				Project: Old School Court Development at former Bryn County Primary School Neath Road Bryn, Port Talbot SA13 2RS	PLANABUILD 8 Ely Court, Francis Street Tonyrefail, CF39 8EP Tel: 01443 674935 Email: planabuild@btinternet.com © Drawing Copyright Planabuild 2019
			Scale	1:500	1177-00-08	.	Title: Cross Section B-B	
			Date	23-07-2019				
REV.	DESCRIPTION	DATE	Drawn	MP				