


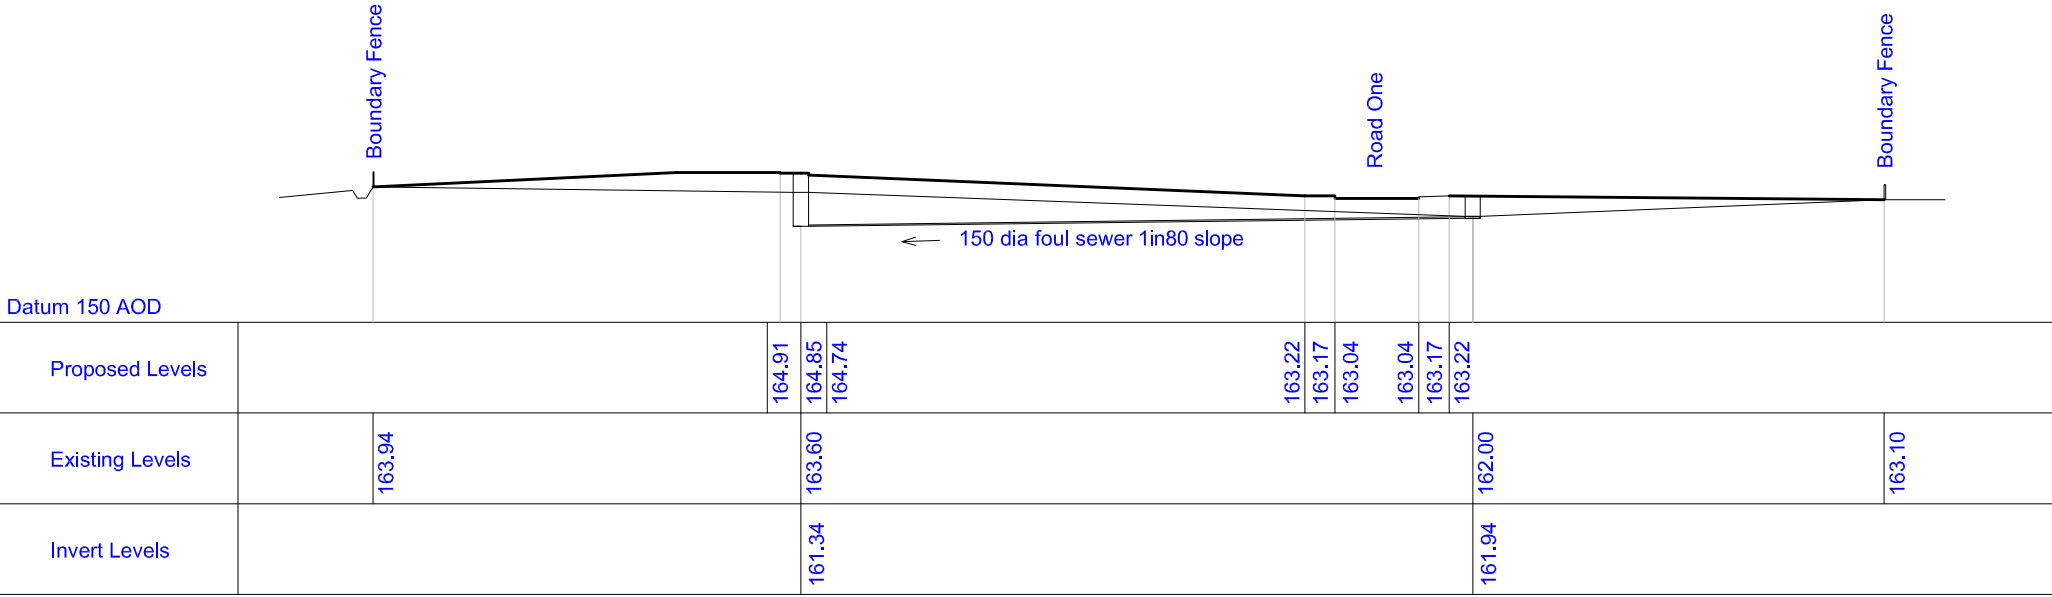

			NOTES				Project: Old School Court Development at former Bryn County Primary School Neath Road Bryn, Port Talbot SA13 2RS	PLANABUILD 8 Ely Court, Francis Street Tonyrefail, CF39 8EP Tel: 01443 674935 Email: planabuild@btinternet.com © Drawing Copyright Planabuild 2019
			Scale	1:500	1177-00-09	.	Title: Cross Section C-C	
			Date	23/07/2019				
REV.	DESCRIPTION	DATE	Drawn	MP				