


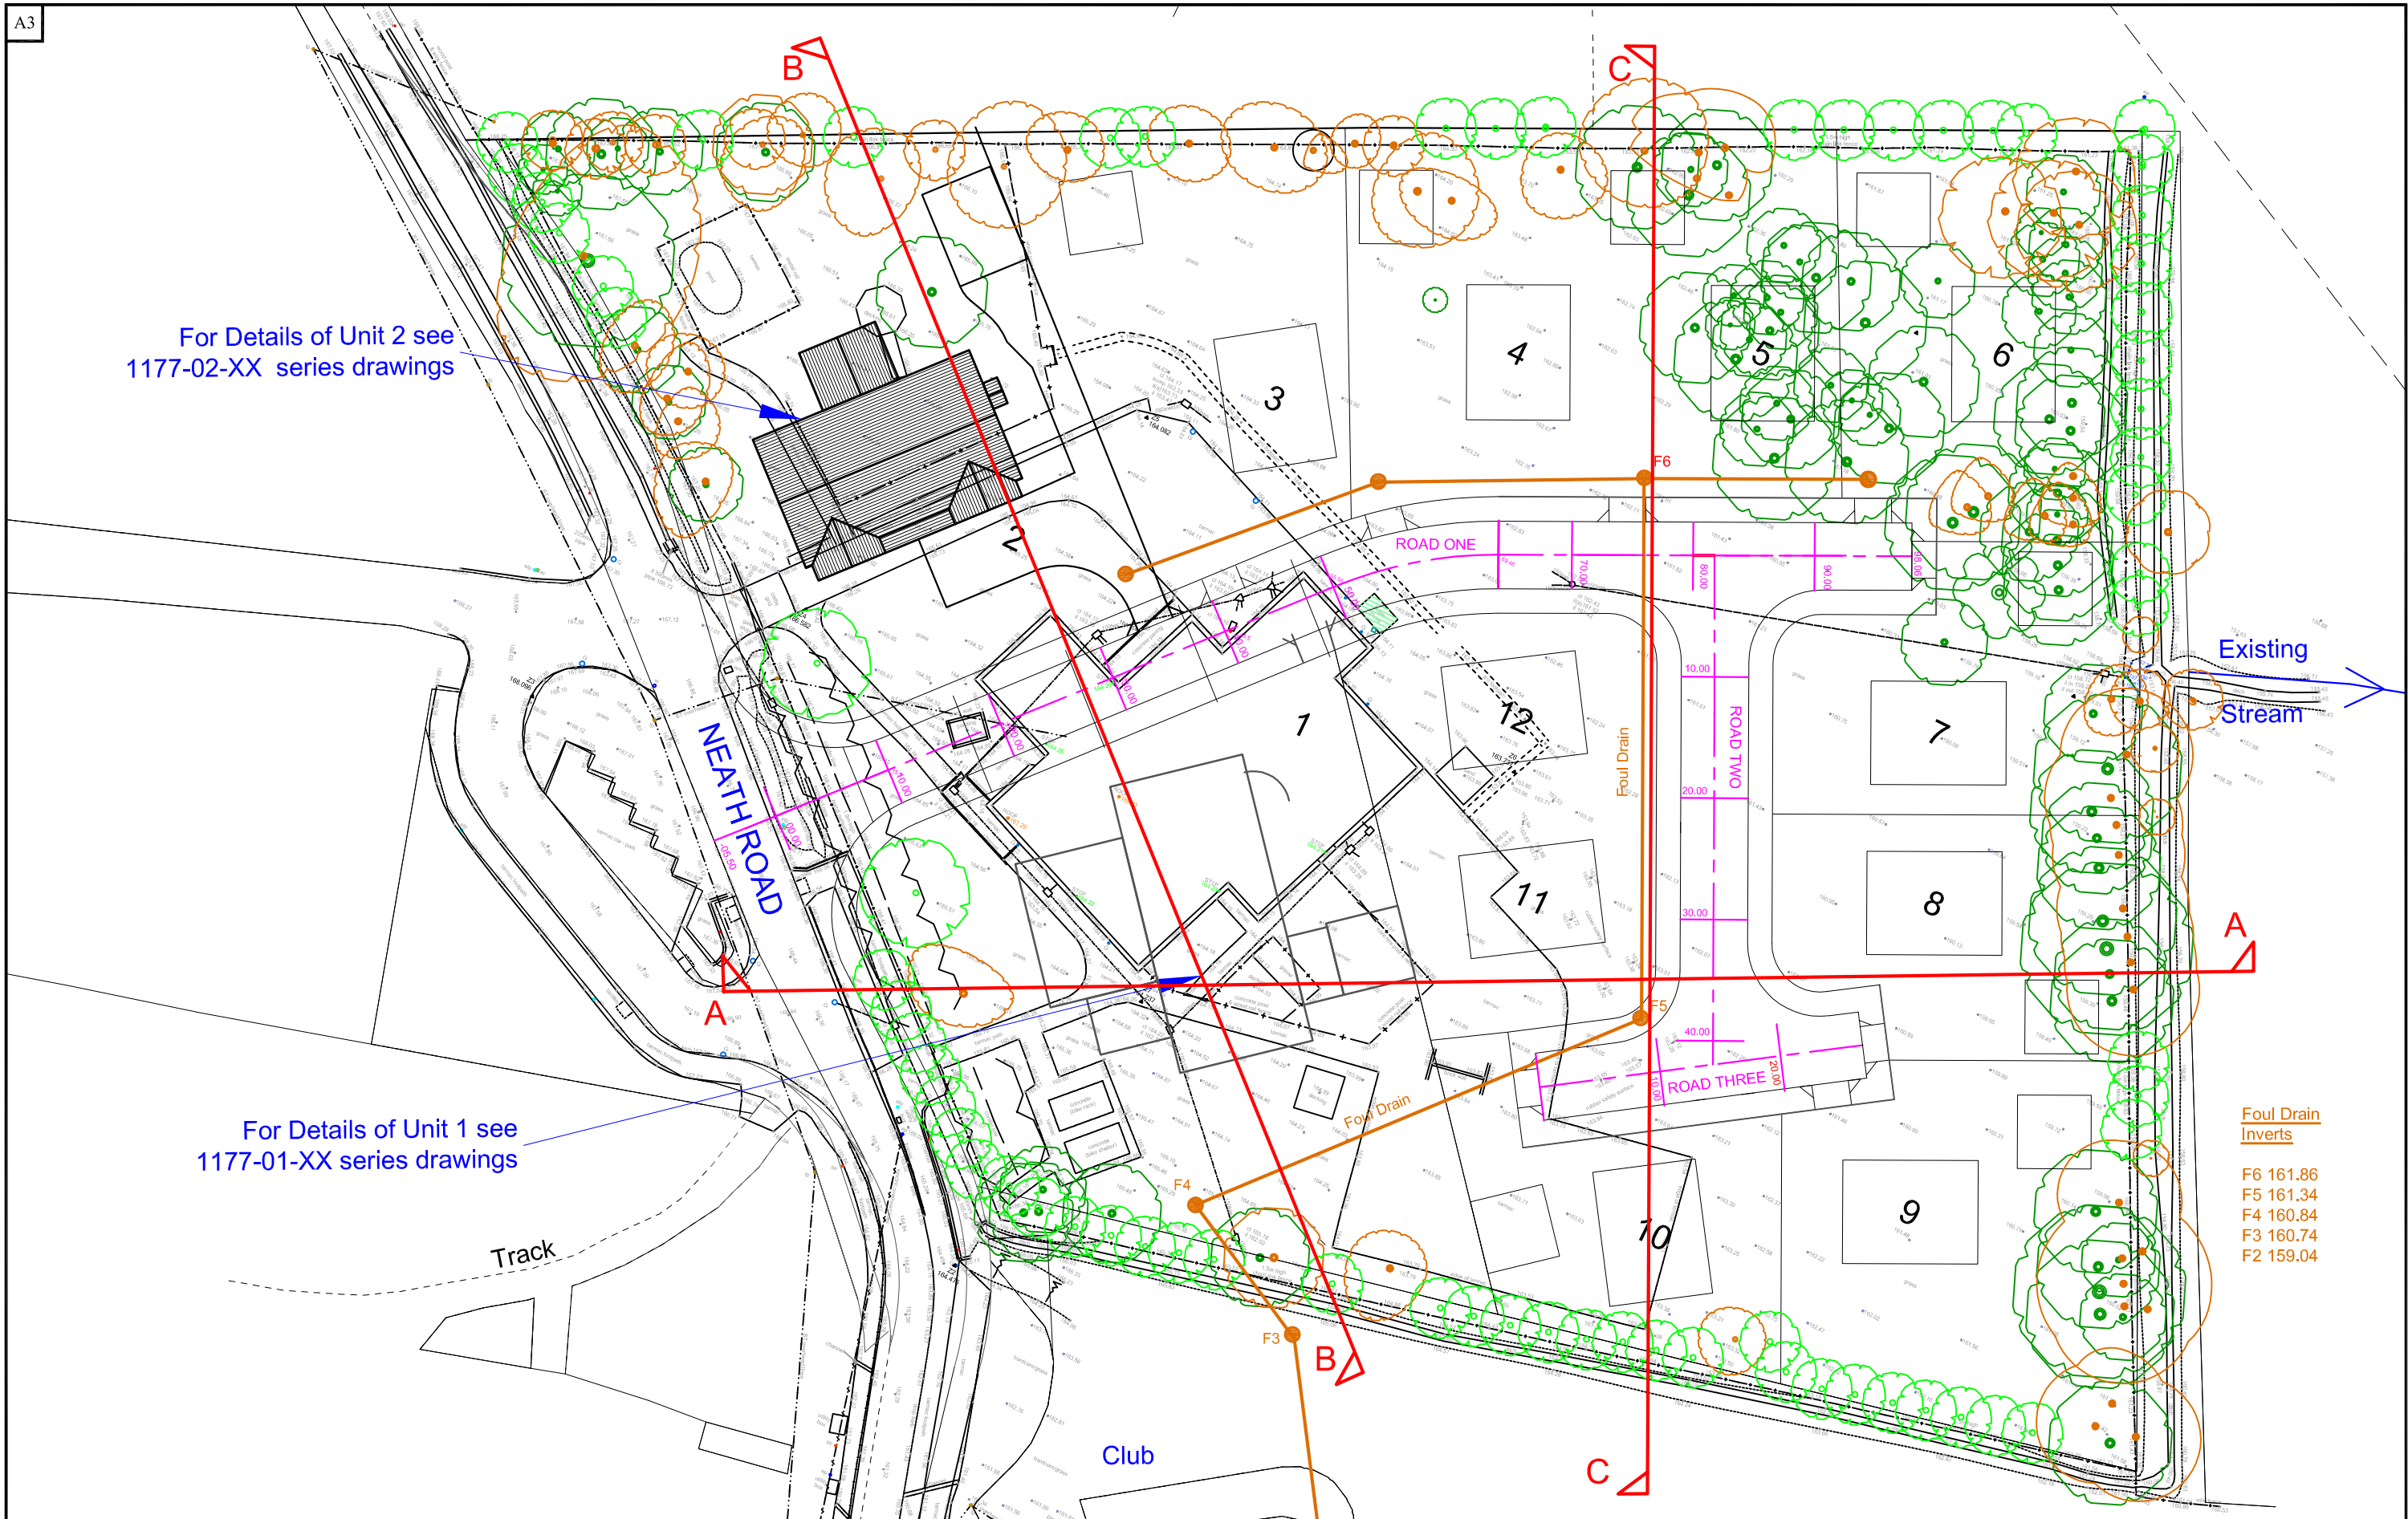

			NOTES				Project: Old School Court Development at former Bryn County Primary School Neath Road Bryn, Port Talbot SA13 2RS	PLANABUILD 8 Ely Court, Francis Street Tonyrefail, CF39 8EP Tel: 01443 674935 Email: planabuild@btinternet.com © Drawing Copyright Planabuild 2017
			Scale	1:500	1177-00-11		Title: Indicative layout overlaid on existing Site Plan	
REV.	DESCRIPTION	DATE	Date	18-03-18				
			Drawn	ZENITH				