


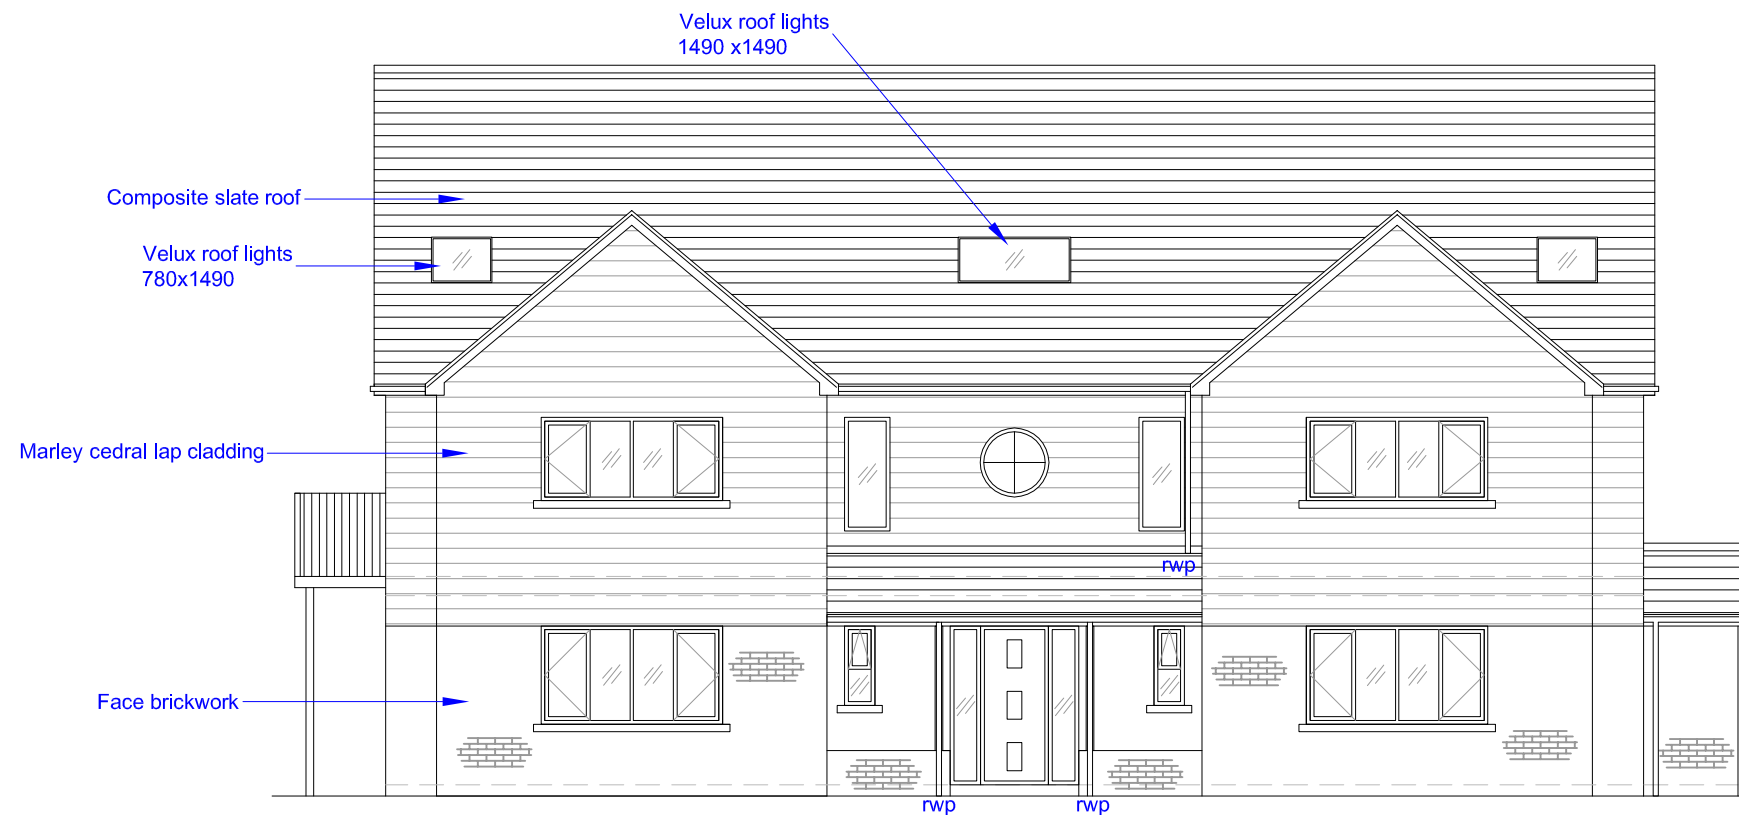

FRONT ELEVATION (South East)



REAR ELEVATION (North West)

			NOTES				Project: Old School Court Neath Road Bryn, Port Talbot SA13 2RS	PLANABUILD 8 Ely Court, Francis Street Tonyrefail, CF39 8EP Tel: 01443 674935 Email: planabuild@btinternet.com © Drawing Copyright Planabuild 2018
B	Mods and Renumbered	18/03/18						
A	Size Reduced and Mirrored	06/03/18	Scale	1:100	1177-02-06	B	Title: Unit 2 Front and Rear Elevations	
REV.	DESCRIPTION	DATE	Date	06/02/2018				
			Drawn	MP				