


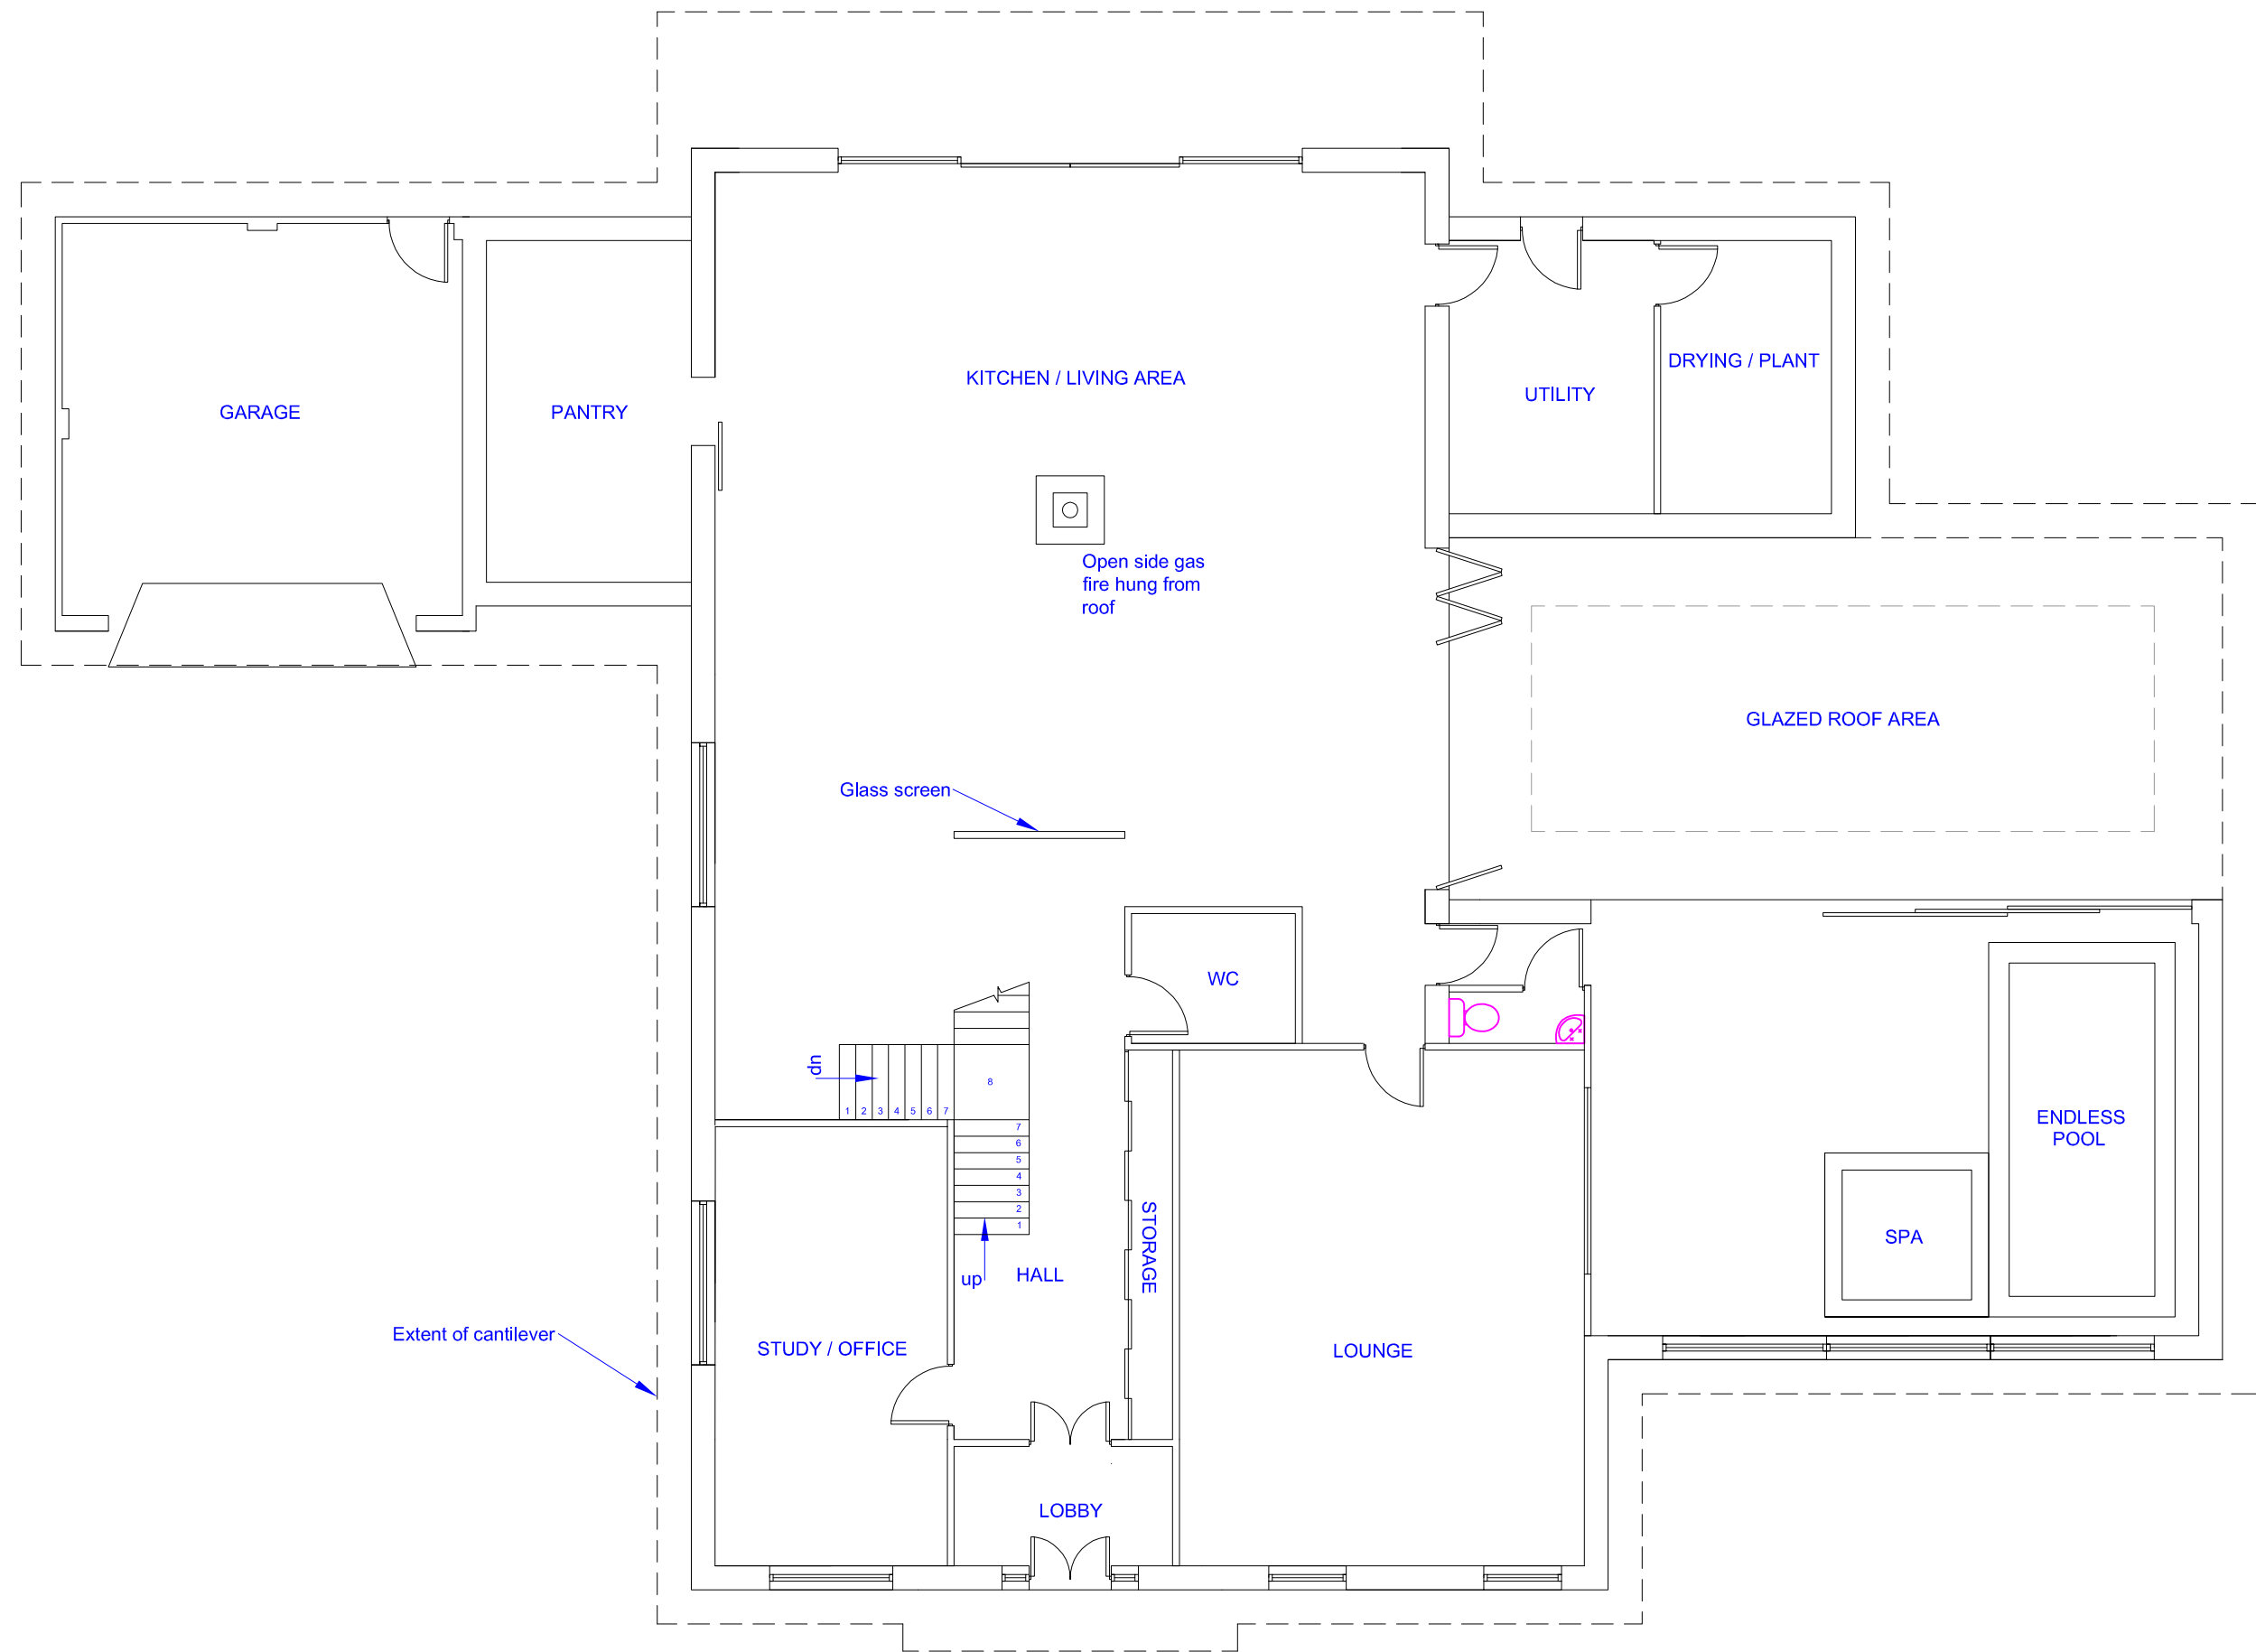

E	Study / Lounge Extended	11/07/18	NOTES				Project: Old School Court Neath Road Bryn, Port Talbot SA13 2RS	PLANABUILD 8 Ely Court, Francis Street Tonyrefail, CF39 8EP Tel: 01443 674935 Email: planabuild@btinternet.com © Drawing Copyright Planabuild 2018
D	Garage Added	16/04/18						
C	Mods and Renumbered	18/03/18	Scale	1:100	1177-01-04	E	Title: Unit 1 Ground Floor Plan	
REV.	DESCRIPTION	DATE	Date	30/10/2017				
			Drawn	MP				