


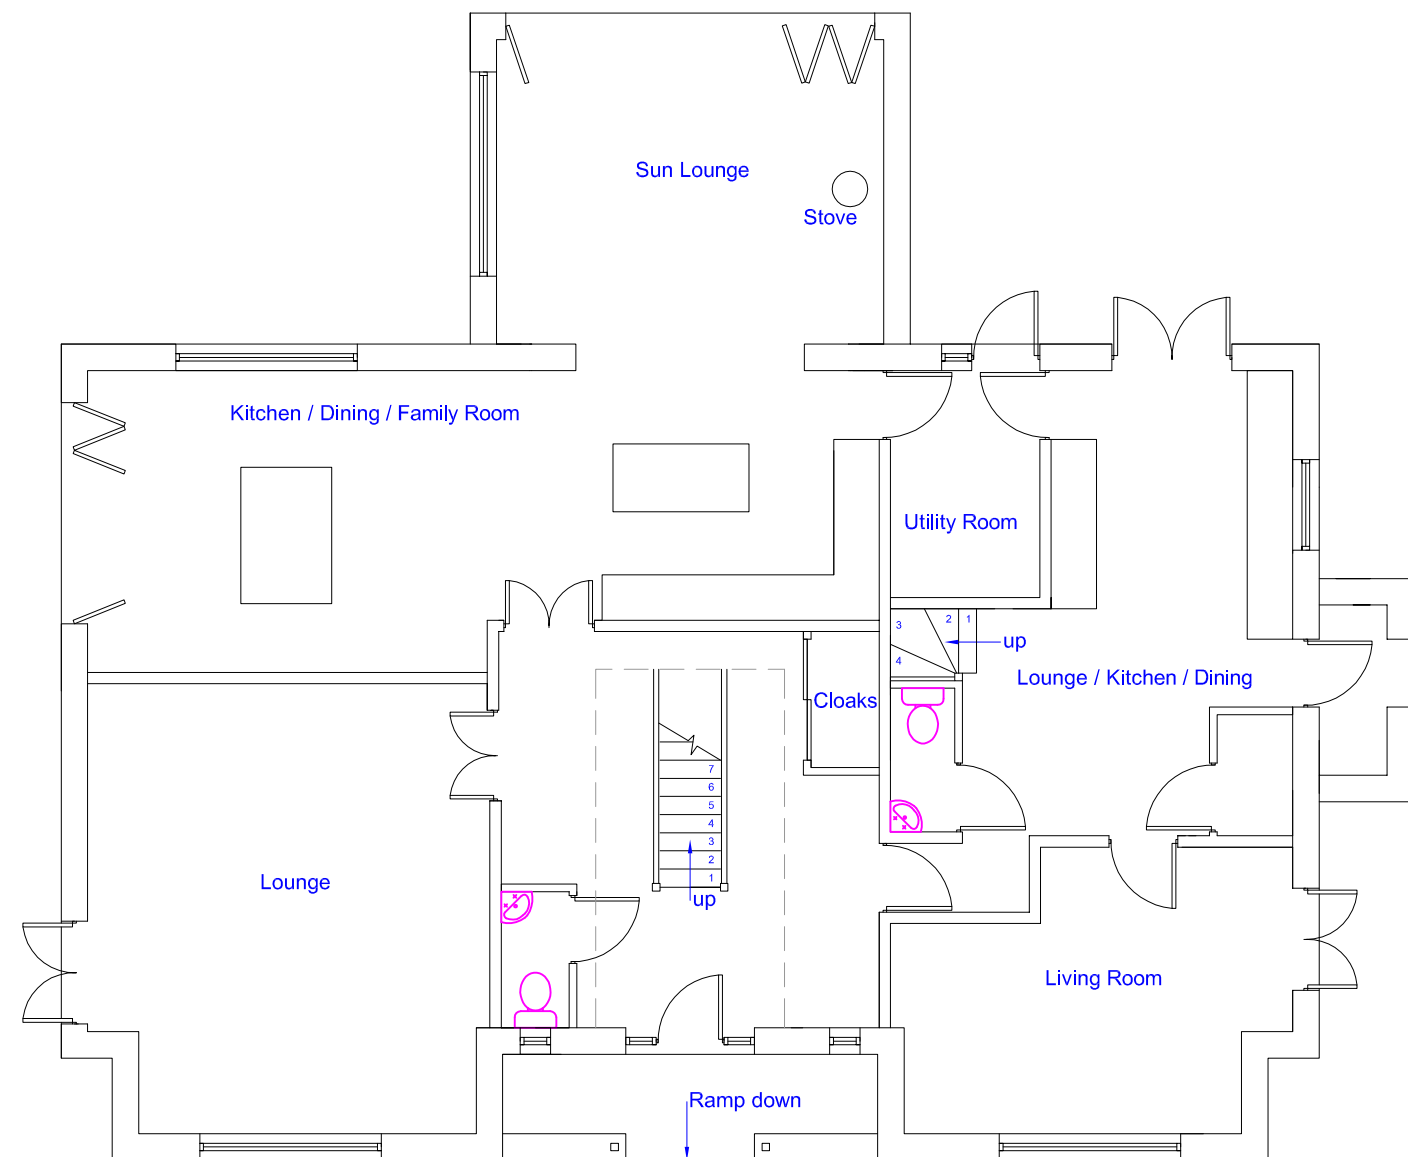

D	Minor modifications	16/06/19	NOTES				Project: Old School Court Neath Road, Bryn, Port Talbot, SA13 2RS	PLANABUILD 8 Ely Court, Francis Street Tonyrefail, CF39 8EP Tel: 01443 674935 Email: planabuild@btinternet.com © Drawing Copyright Planabuild 2018
C	Minor Change	16/04/18						
B	Minor Layout Changes	18/03/18	Scale	1:100	1177-02-04	D	Title: Unit 2 Ground Floor Plan	
REV.	DESCRIPTION	DATE	Date	06/02/2018				
			Drawn	MP				