



Superseded

Contact Title Extension of 48 Burgis Road, Seven Sisters, Northwood, SA10 9ER. for Mr Lynn Williams		Drawing Title Plans and elevations of the garage as existing and proposed. Location and site layout plans.		<table><tr><td>Drawing No.</td><td>Chk'd</td><td>Ag'd</td><td>Date</td></tr><tr><td></td><td></td><td></td><td>08.02.2019</td></tr></table>		Drawing No.	Chk'd	Ag'd	Date				08.02.2019	Score As shown @ A1 Revision ○		Stage Refinement PL Building Reg. Band 1 PL		 Agw ARCHITECTURE		Architect and Historic Buildings Consultant 12 Burmiston Street SW17 6JN Tel: 0792 651115 E-mail: info@agwarchitects.co.uk	
Drawing No.	Chk'd	Ag'd	Date																		
			08.02.2019																		

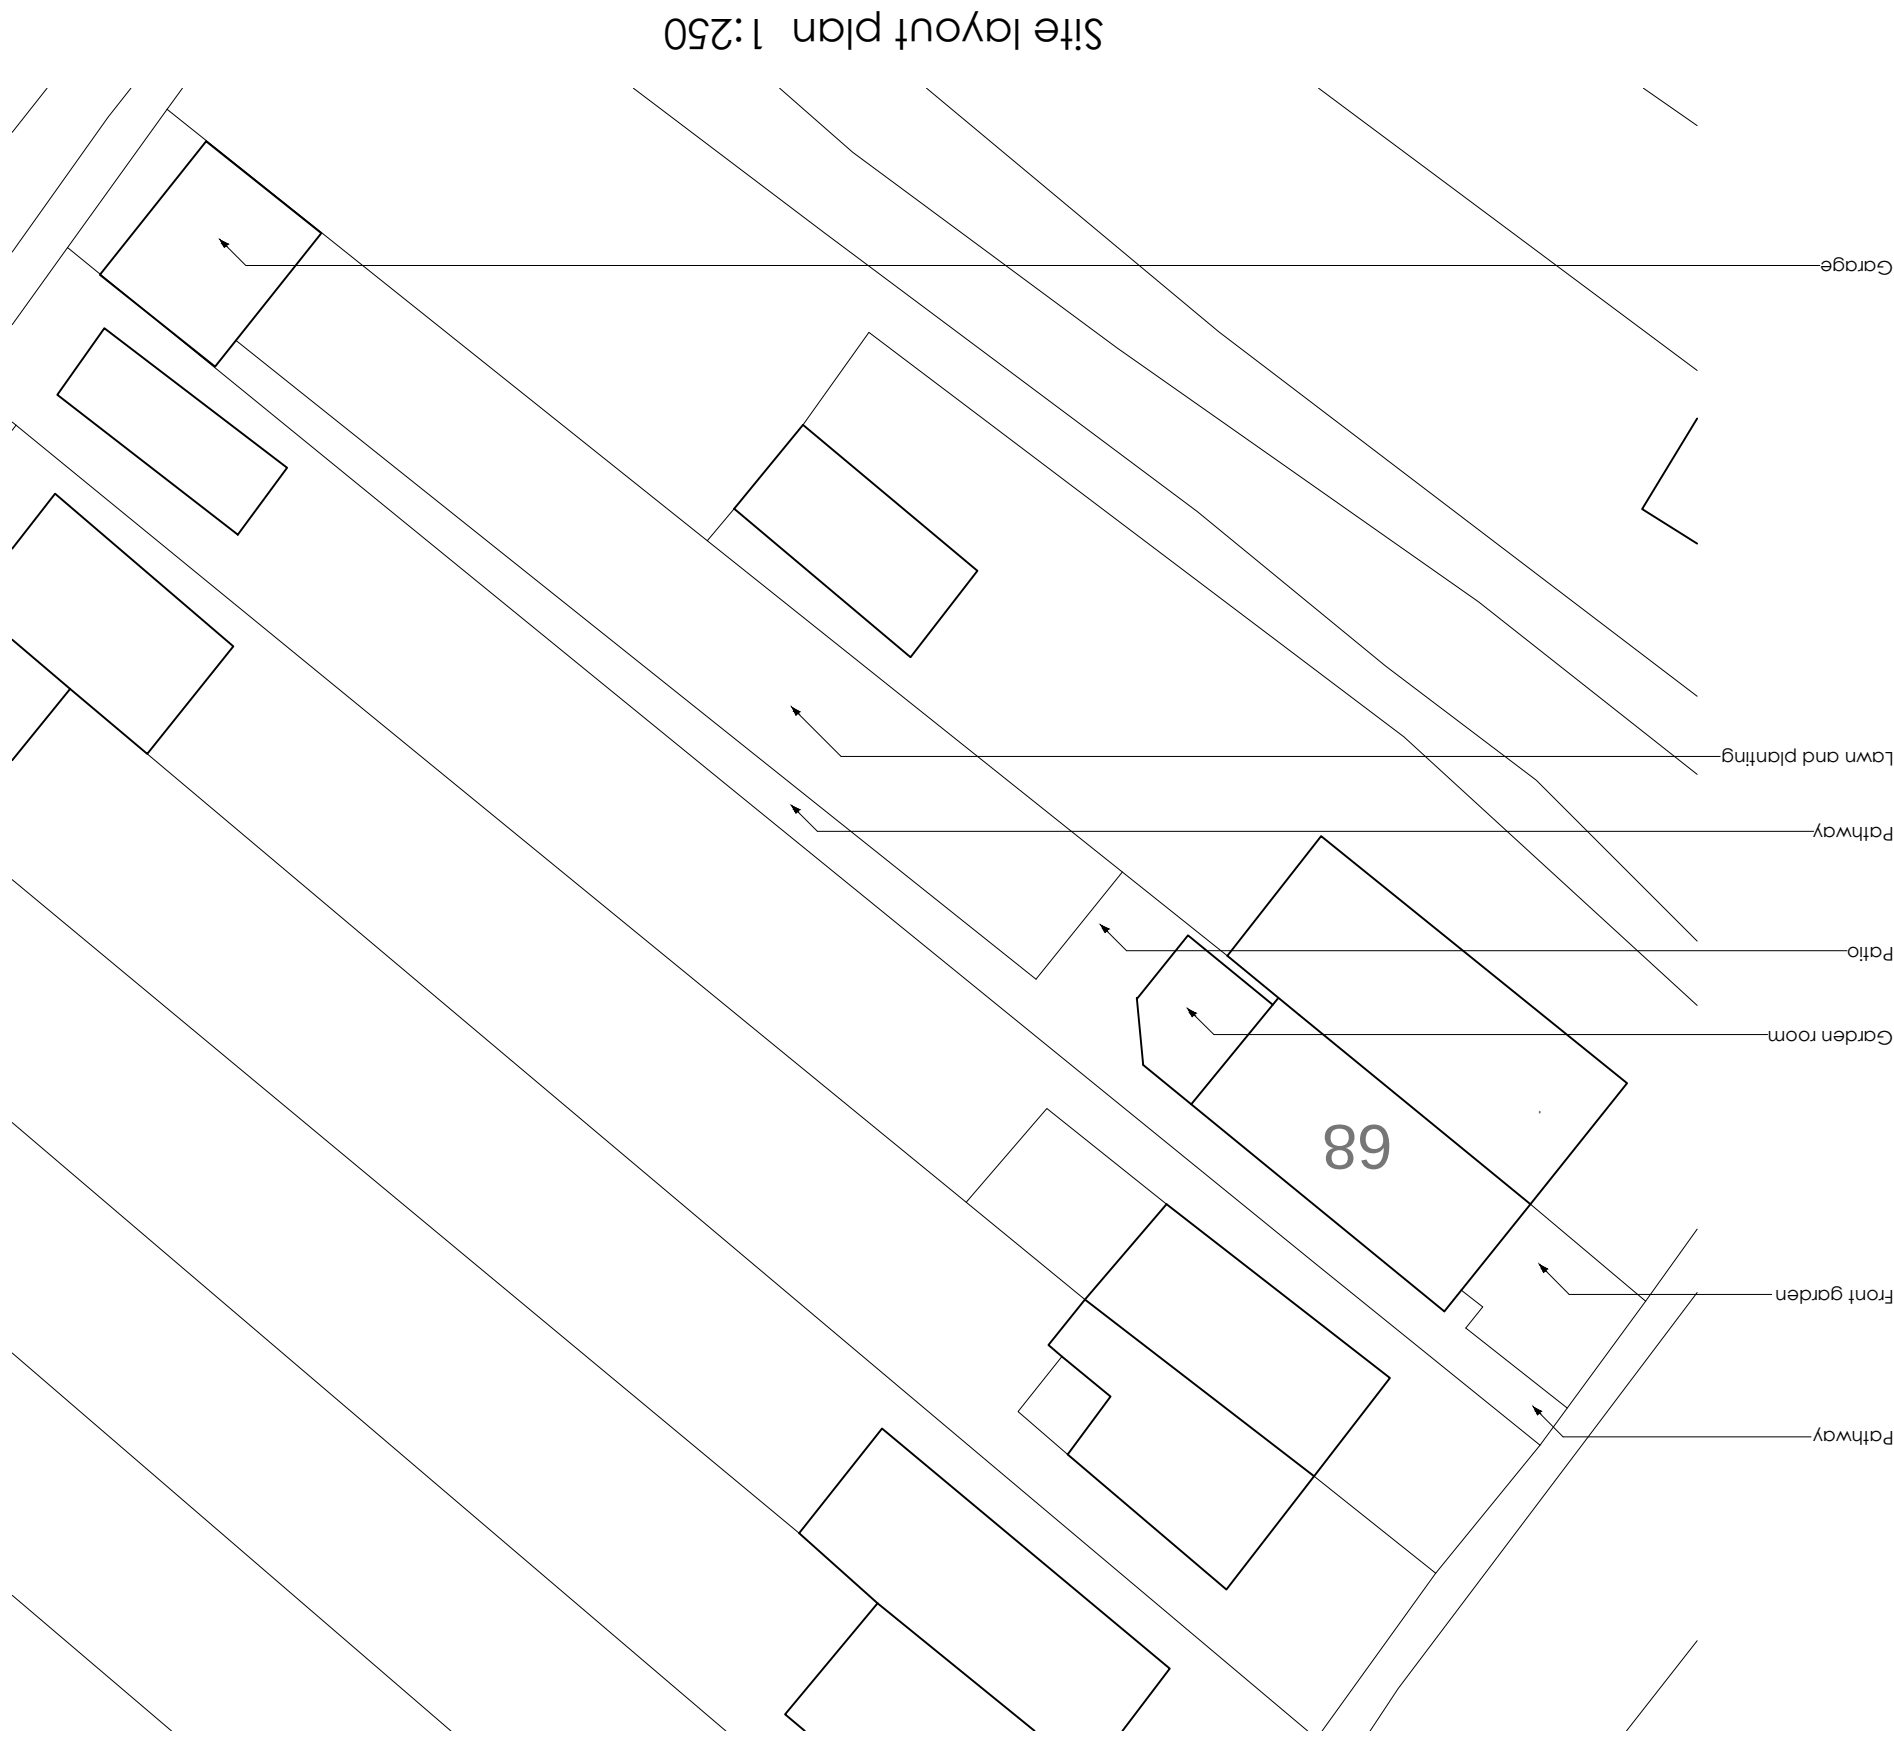

The Contractors shall check all dimensions on site and report all errors, discrepancies and omissions to the Architect. Do not scale off this drawing, use figured dimensions only. This drawing is copyrighted. It must not be copied, used or disclosed to third parties without the prior permission of the Architect

PROPOSED

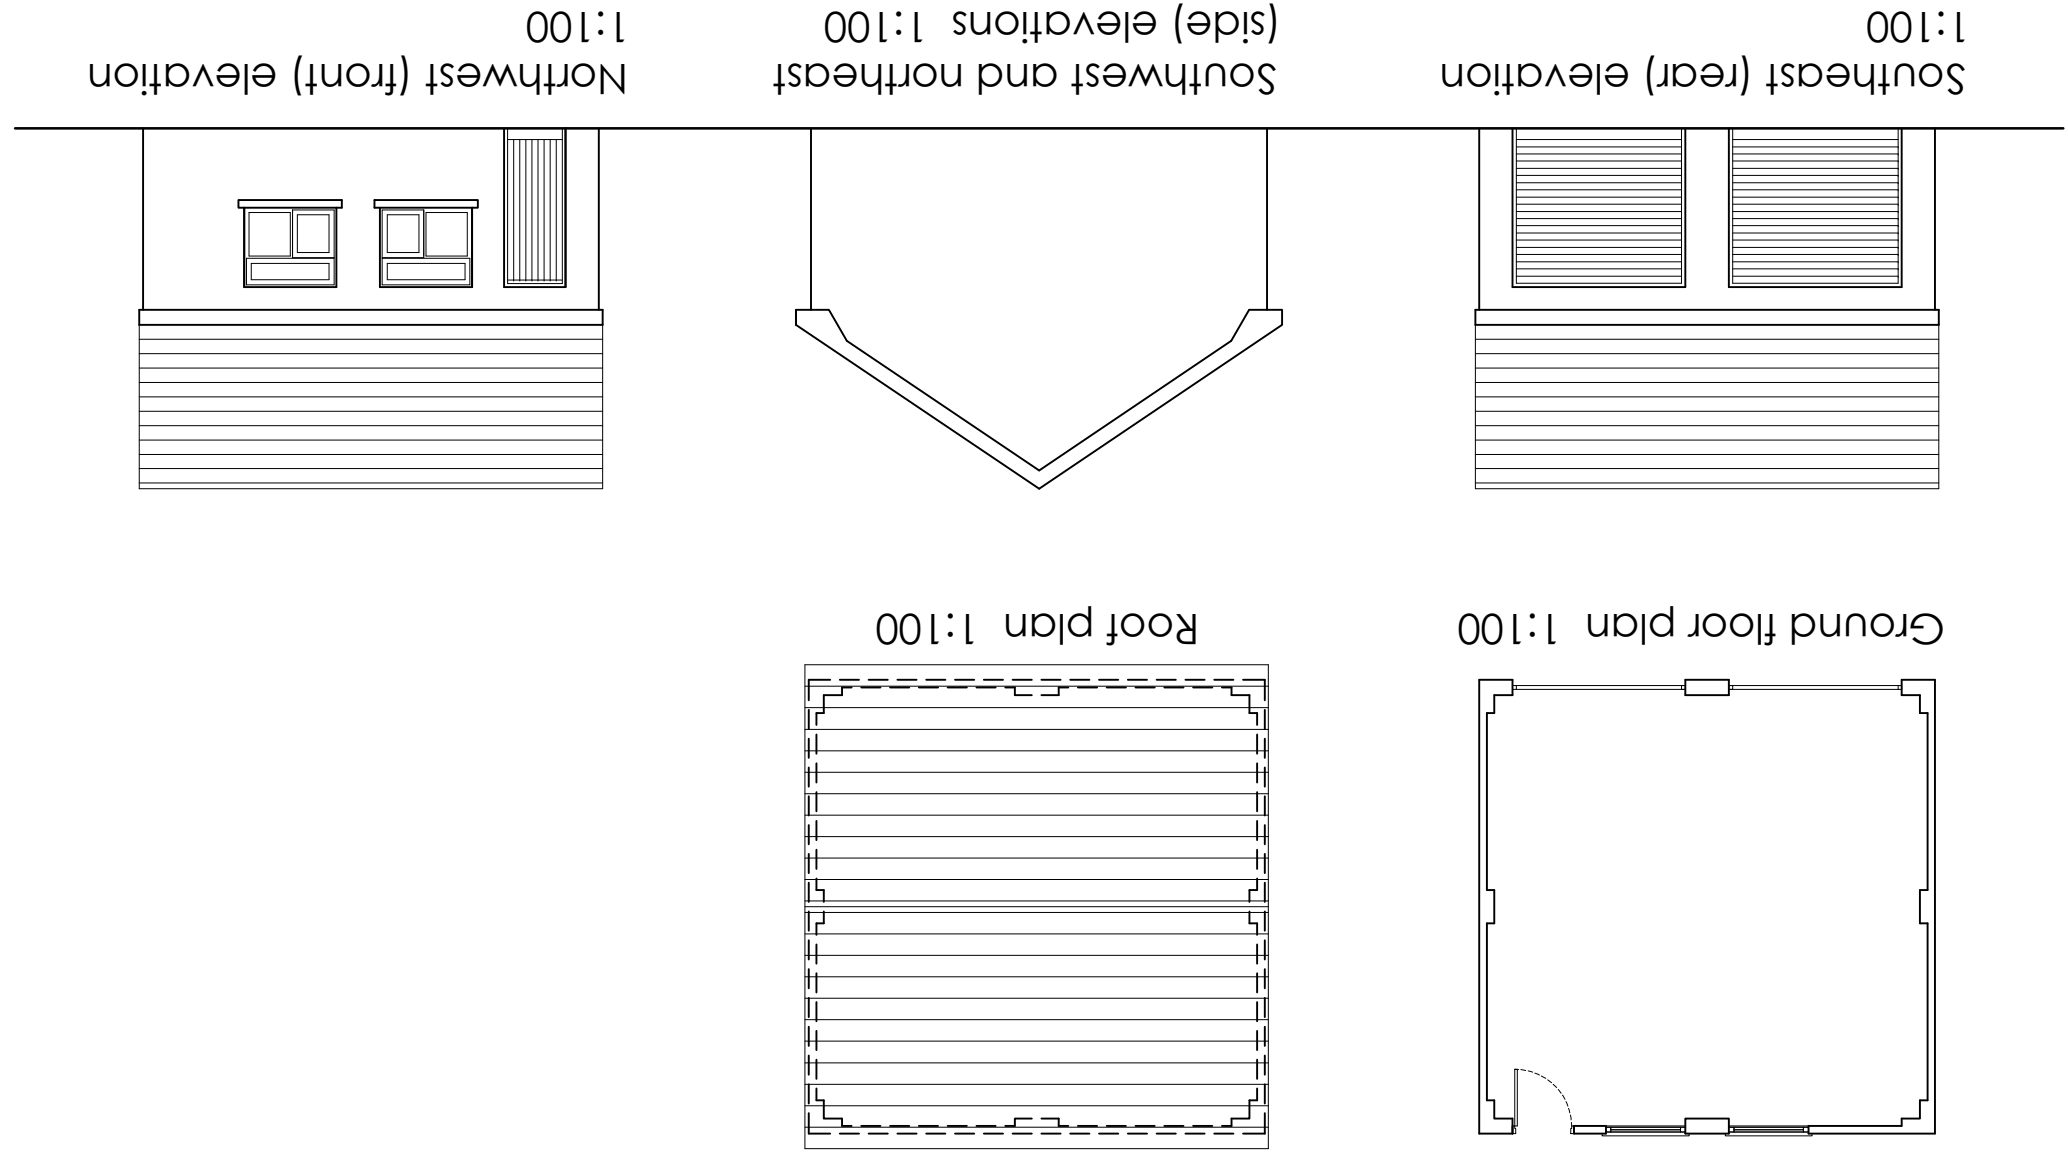

EXISTING

