





West Elevation
SCALE | 1:100




North Elevation



East Elevation

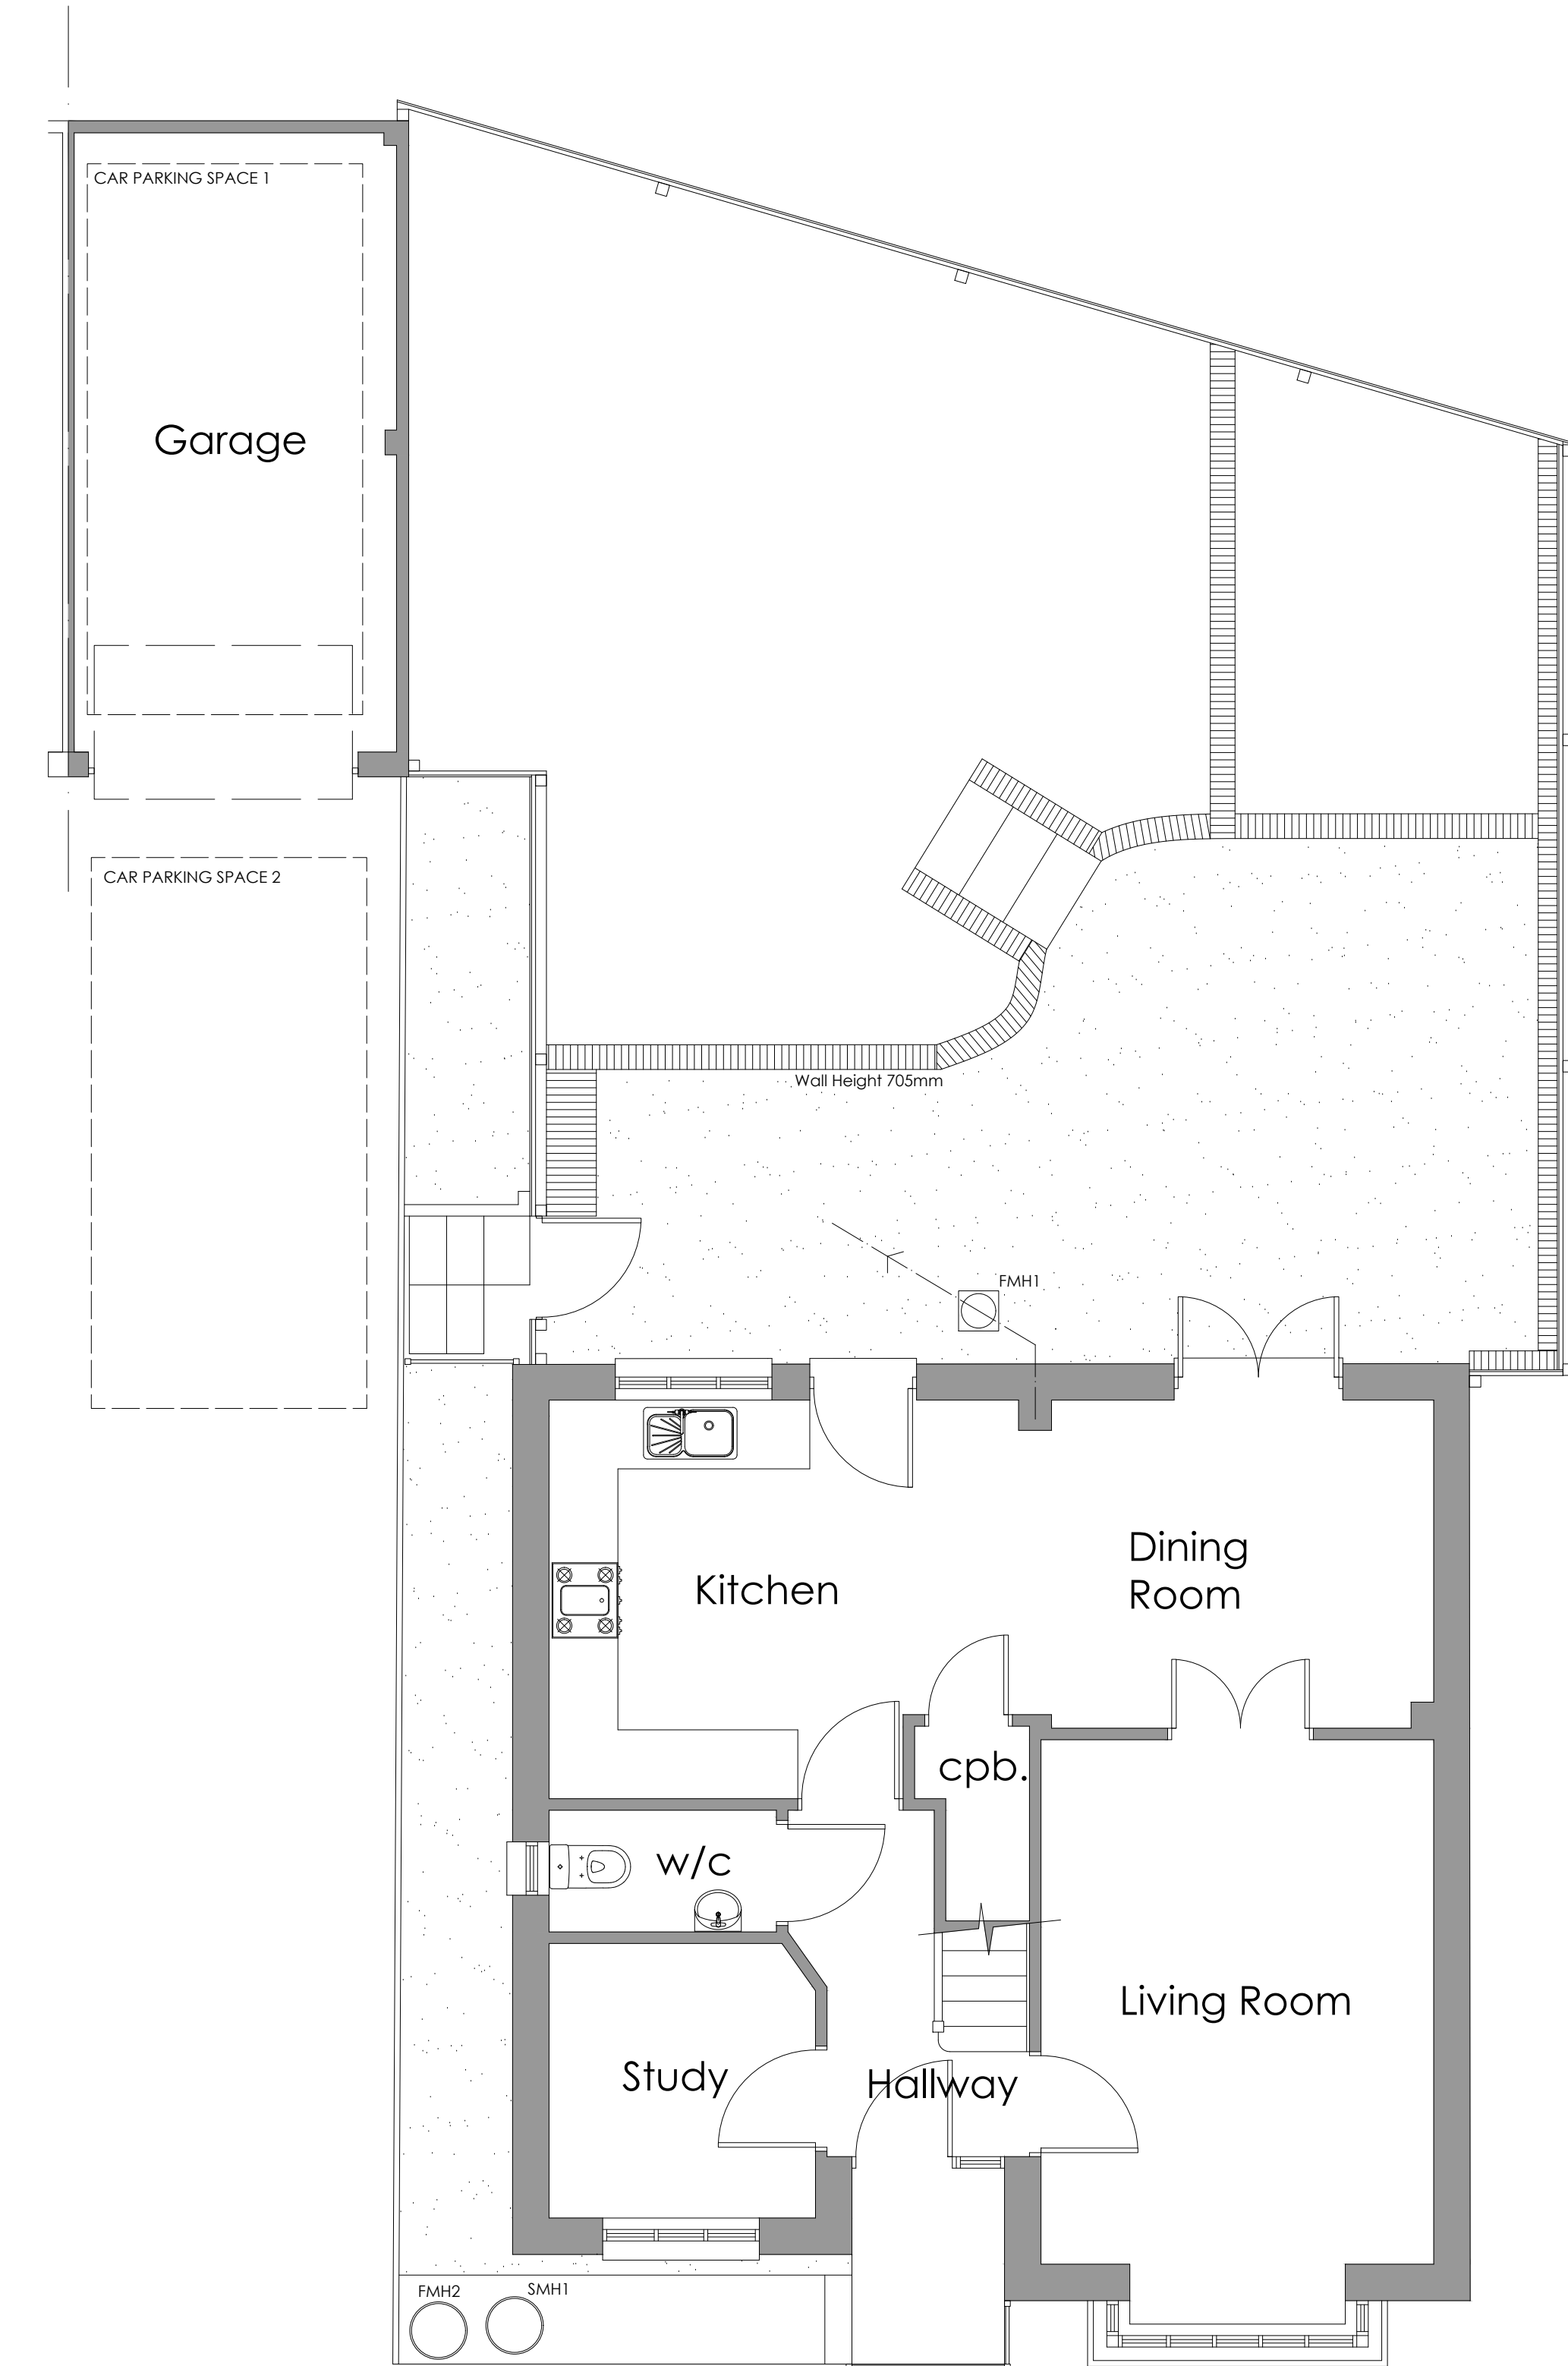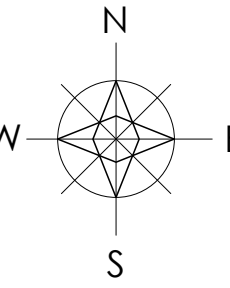


Ground Floor Plan
SCALE | 1:50

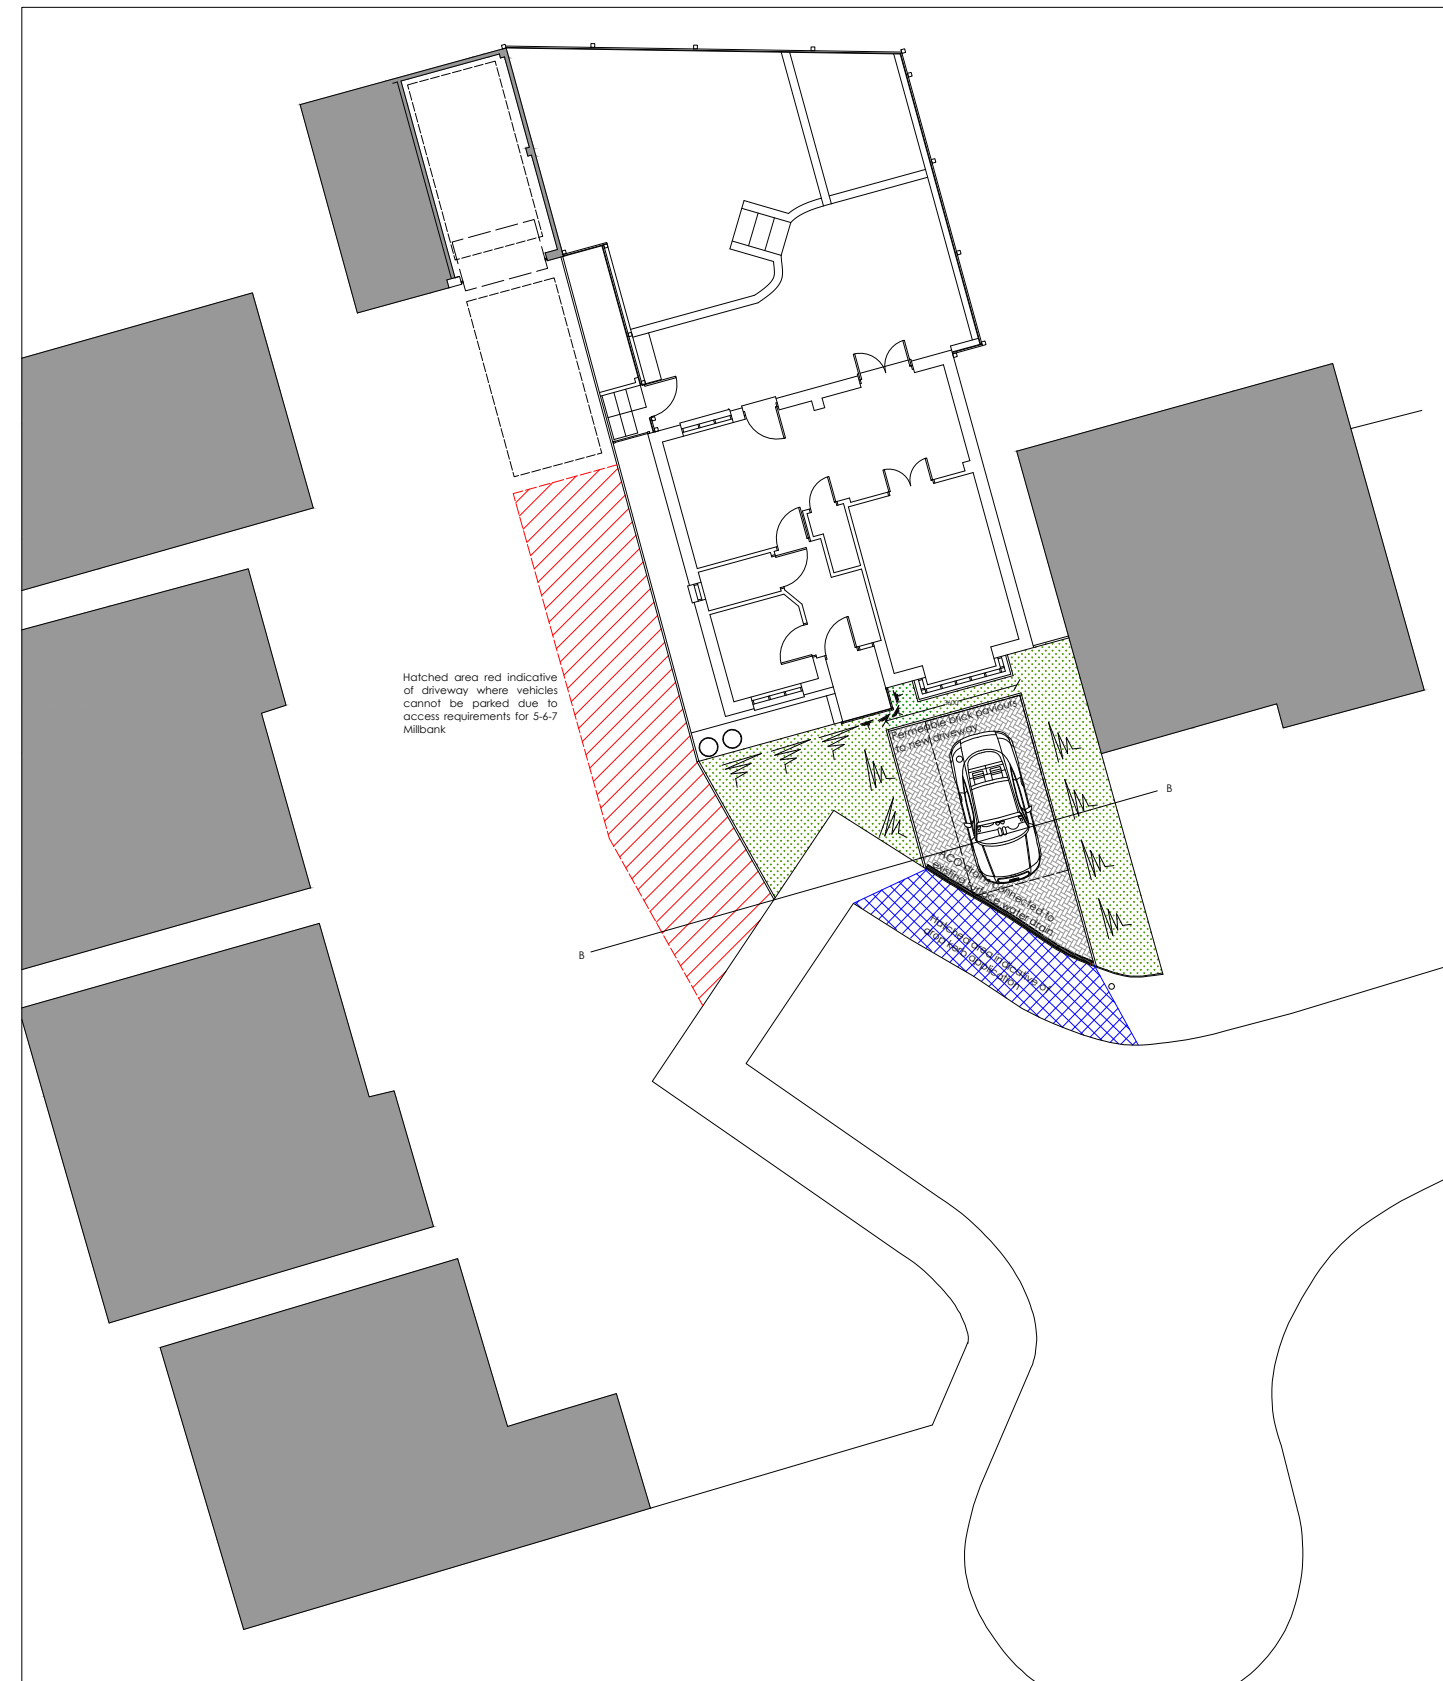


SITE PLAN
SCALE | 1:200



LOCATION PLAN
SCALE | 1:1250

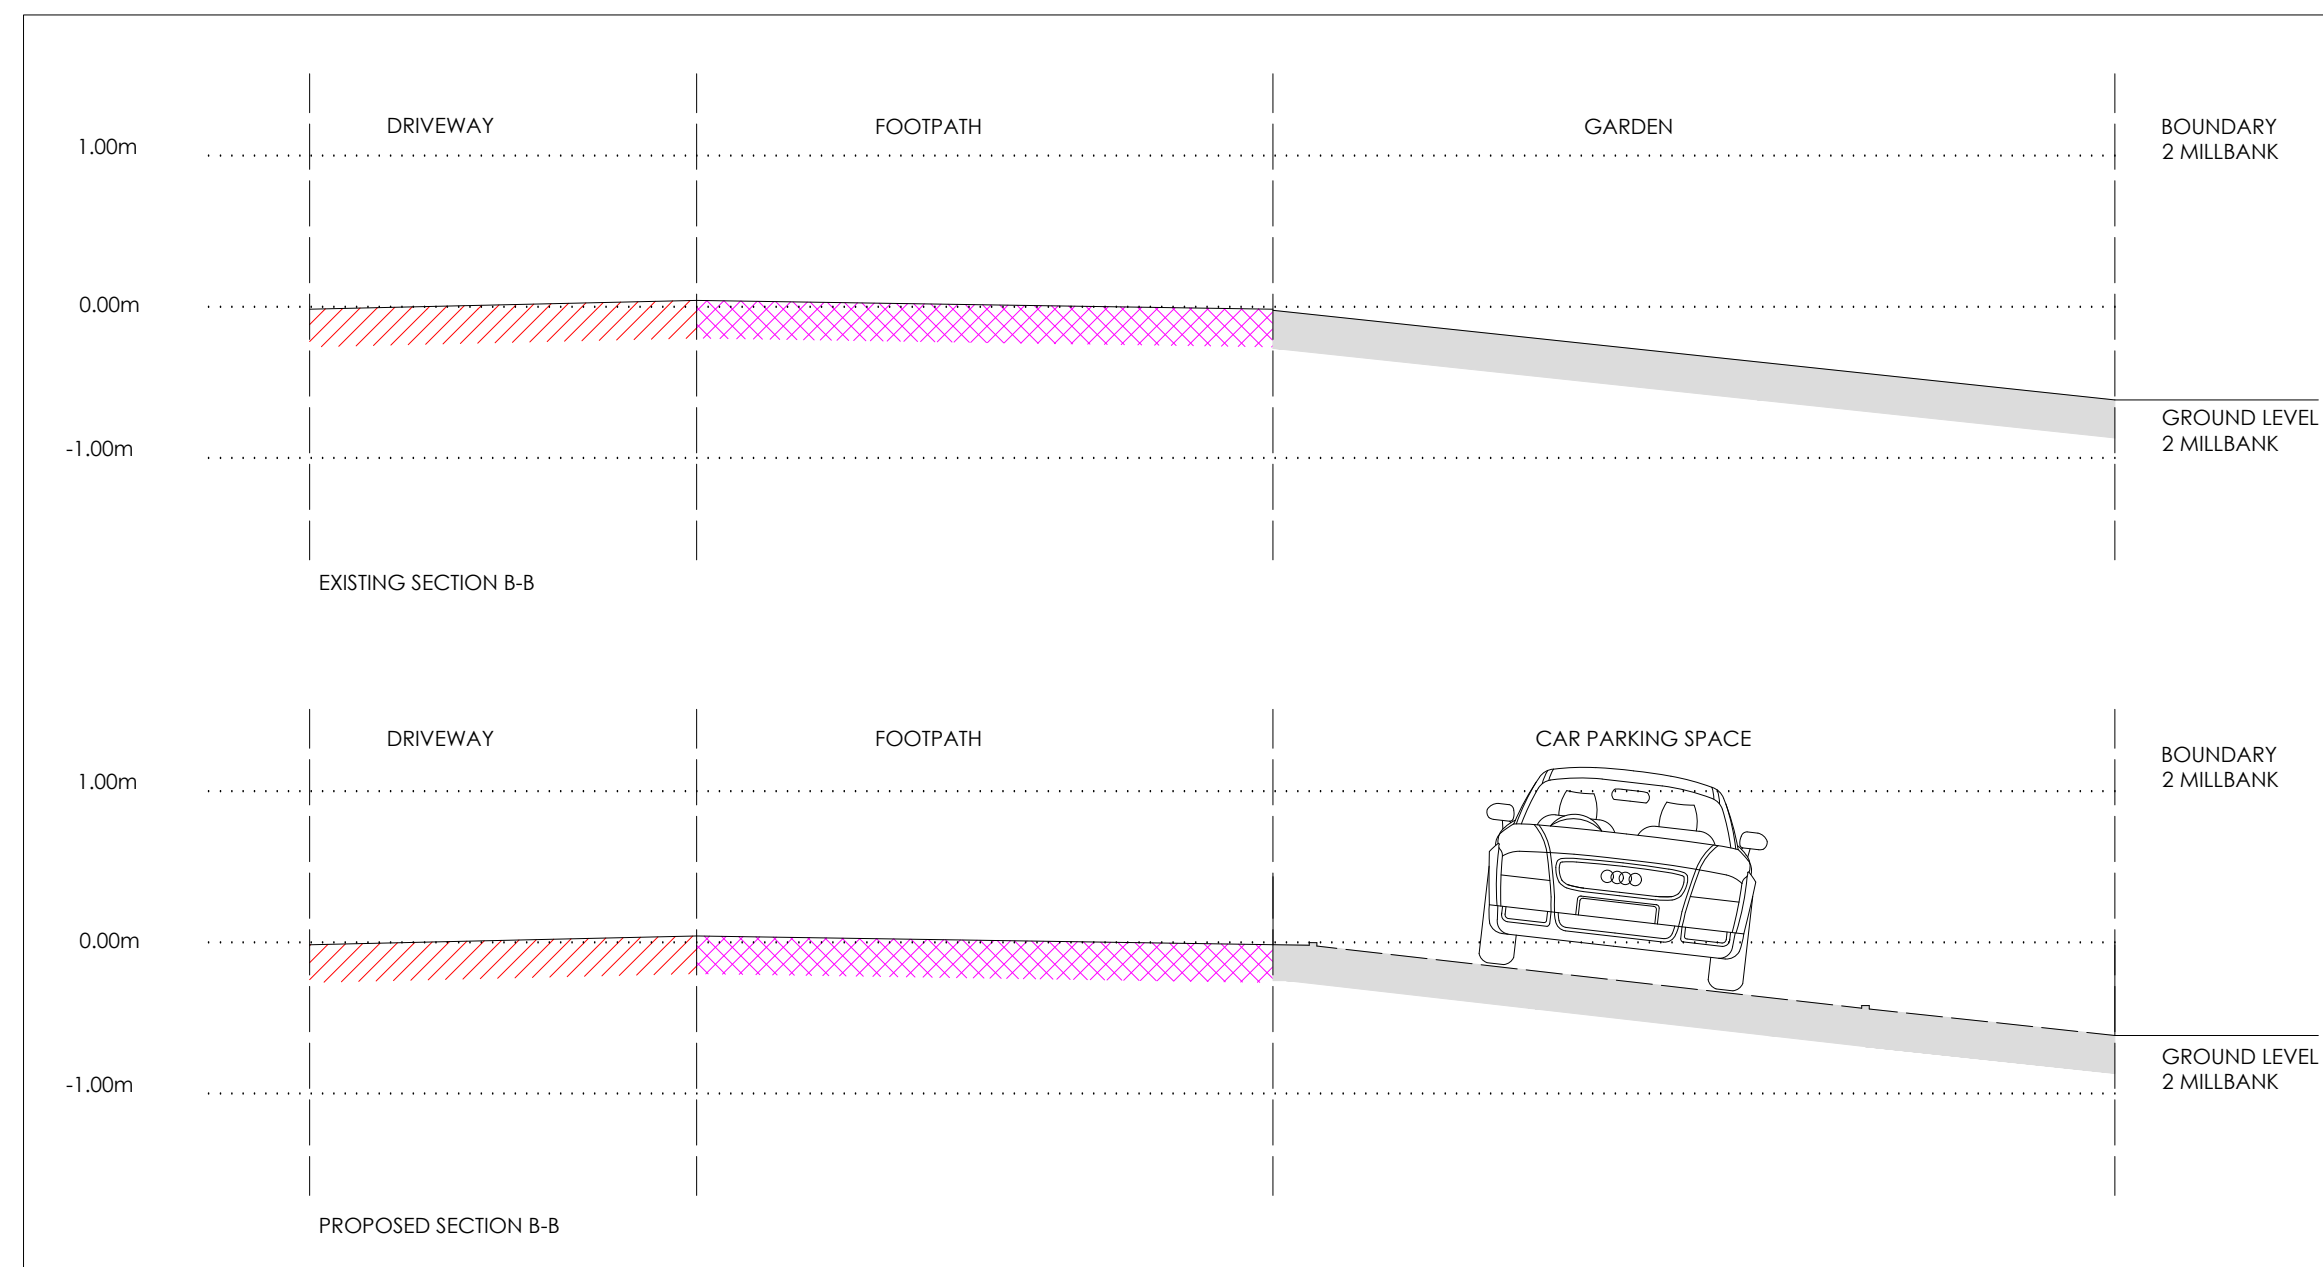

GARDEN SECTION
SCALE | 1:50

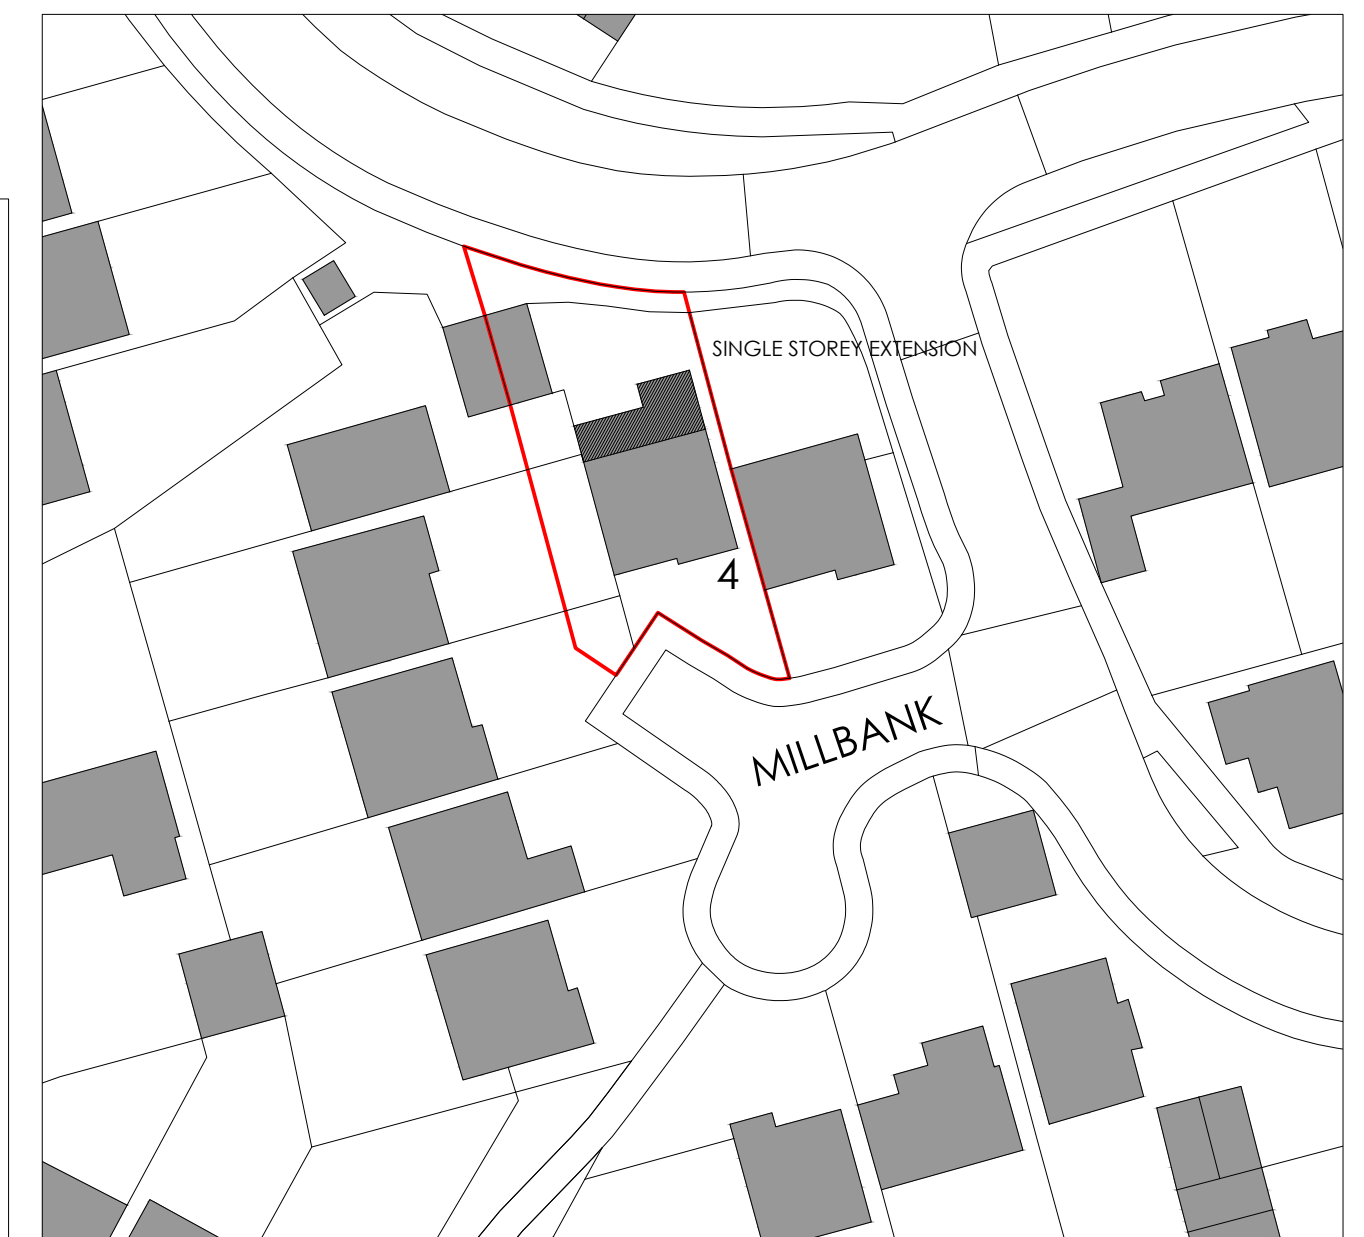

BLOCK PLAN
SCALE | 1:500