


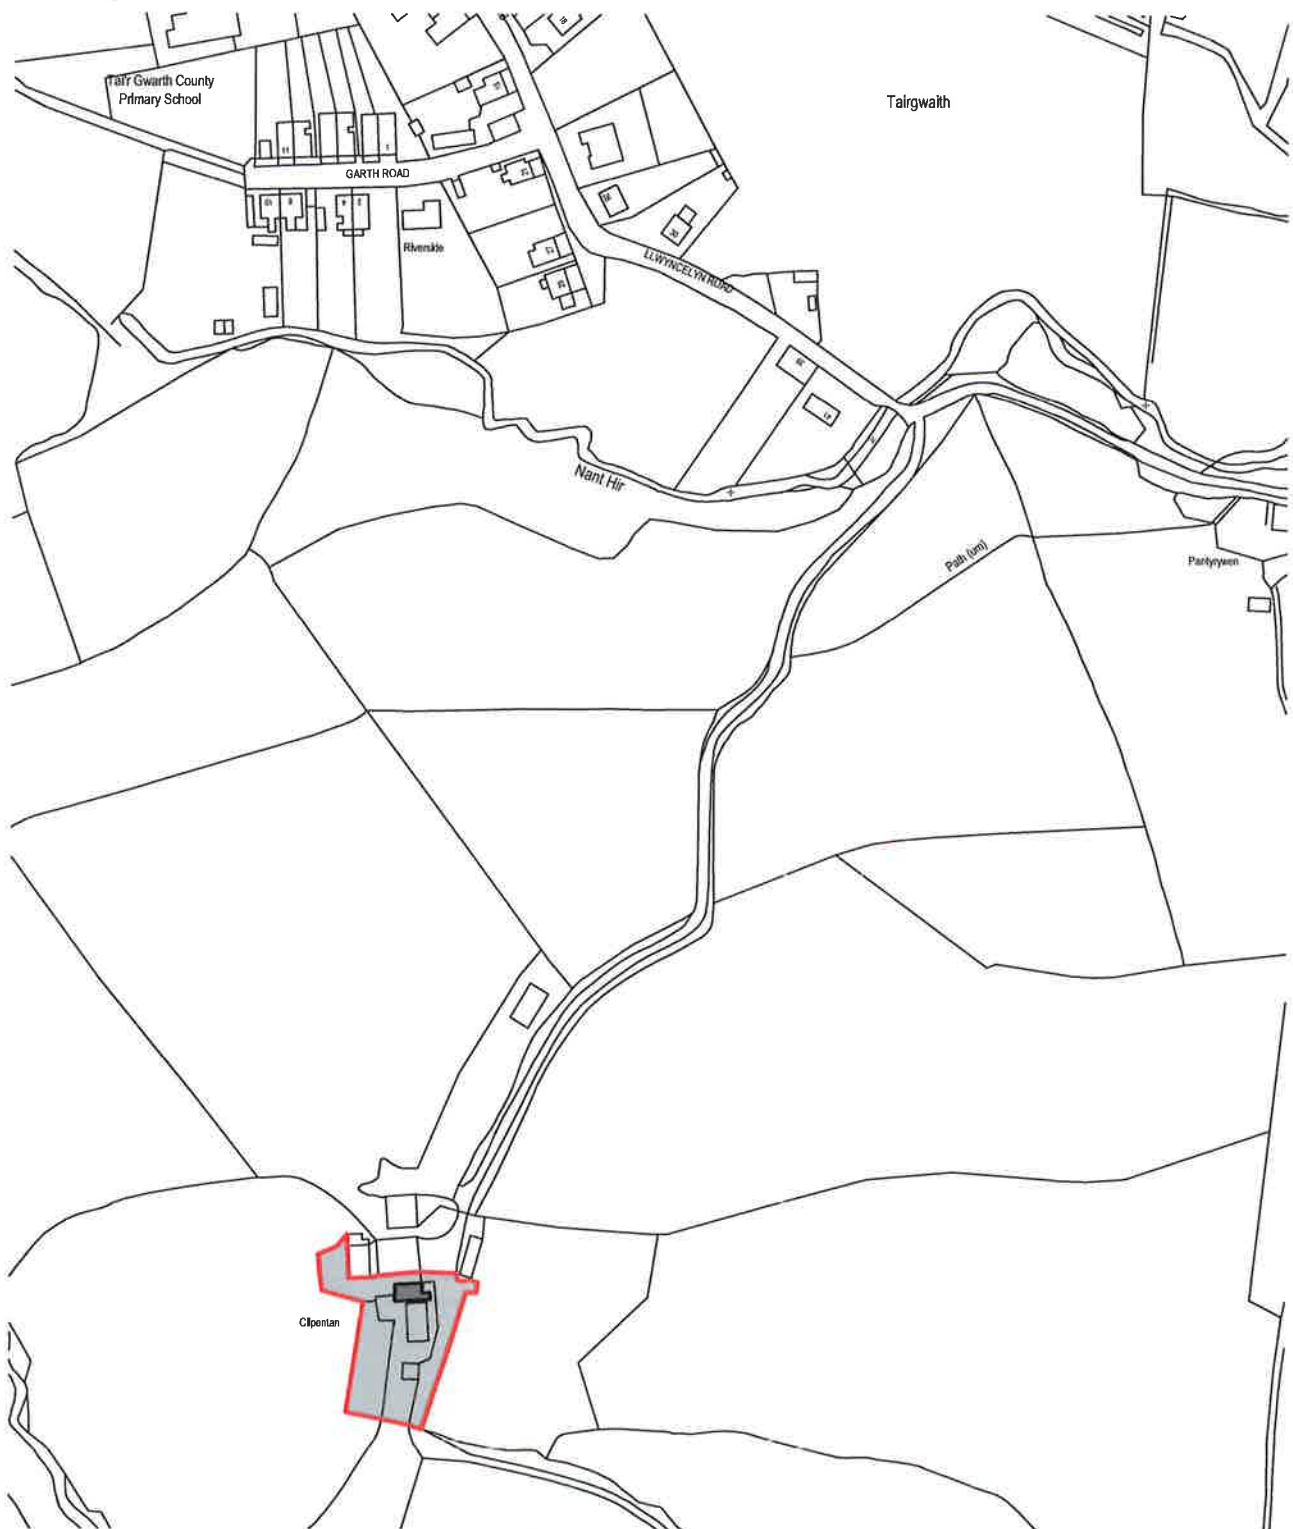

Reproduced from an Ordnance Survey map with the permission of the
Controller of Her Majesty's Stationary Office.
©Crown Copyright and database rights 2017 OS 100019980



SITE LOCATION PLAN
Scale 1:2500



Cwm Planning & Design Ltd.
(architectural and draughting services)

Client:

Dr. S. Reynolds & Mr. C. Budd
Clipentan Farm
Taigwath
Ammanford

Project Title:

**PROPOSED RECONSTRUCTION
OF EXISTING BARN
(to Living Accommodation)**

General Notes:

1. Do not scale from this drawing, take figured dimensions only.
2. Dimensions are in millimeters unless otherwise stated.

Drawing Issue:

PLANNING

Drawing Title:

SITE LOCATION PLAN

Drawing No: 001

Revision:

Date: 25-10-2018

Revised:

Scale(s): 1:2500

Paper Size: A4