


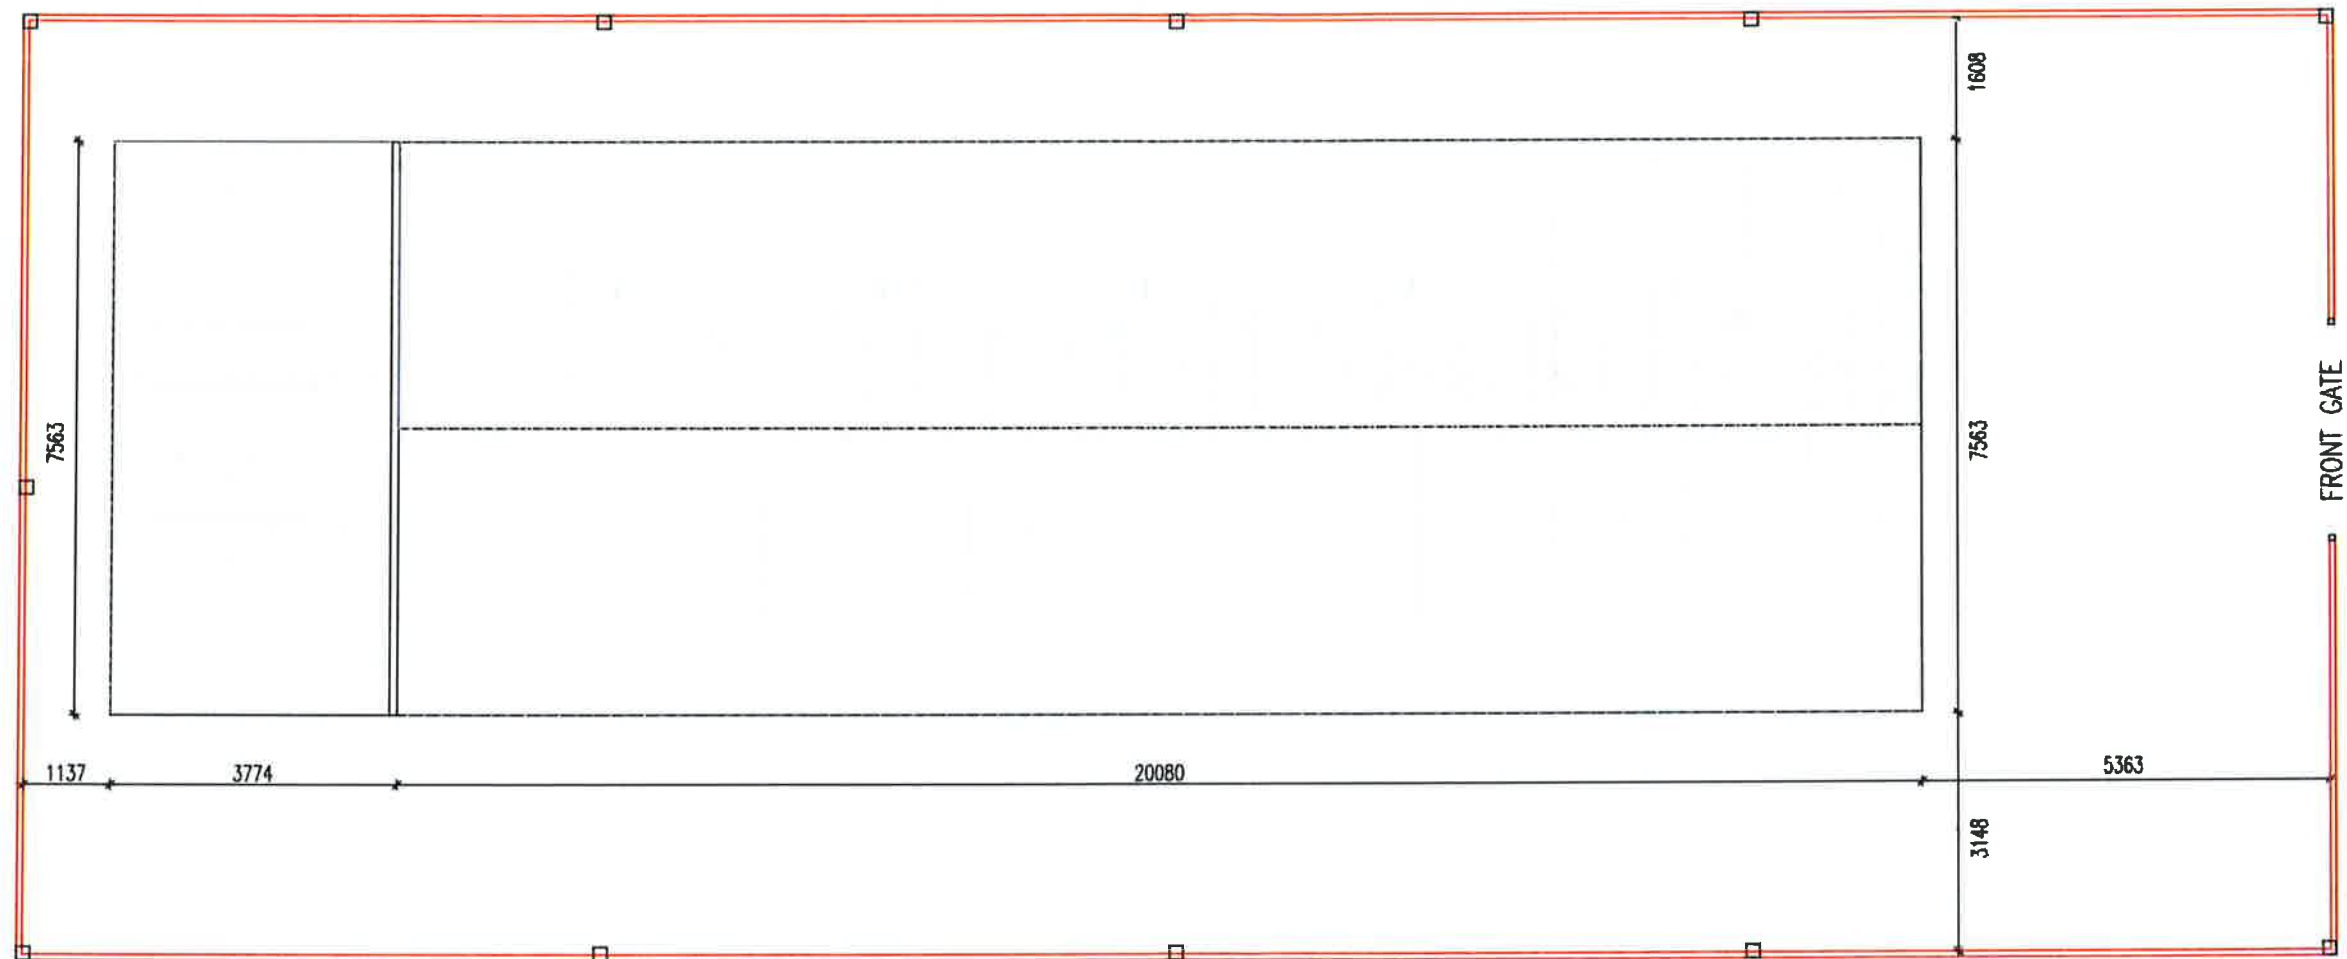

-  - ROOF OF EXISTING BUILDING
-  - CURRENT FENCING

9th Skewen Scout Group			
TITLE:		EXISTING BUILDING AND SITE BOUNDARY PLAN	
SCALE:		1 : 100	DRG No: SSG/D2
DATE:		01/08/2019	REV: A