


PROPOSED FENCING AND
GATE TO BE CONSTRUCTED TO
3.048 IN HEIGHT AND TO
MATCH DESIGN + MATERIALS OF
EXISTING FENCING.

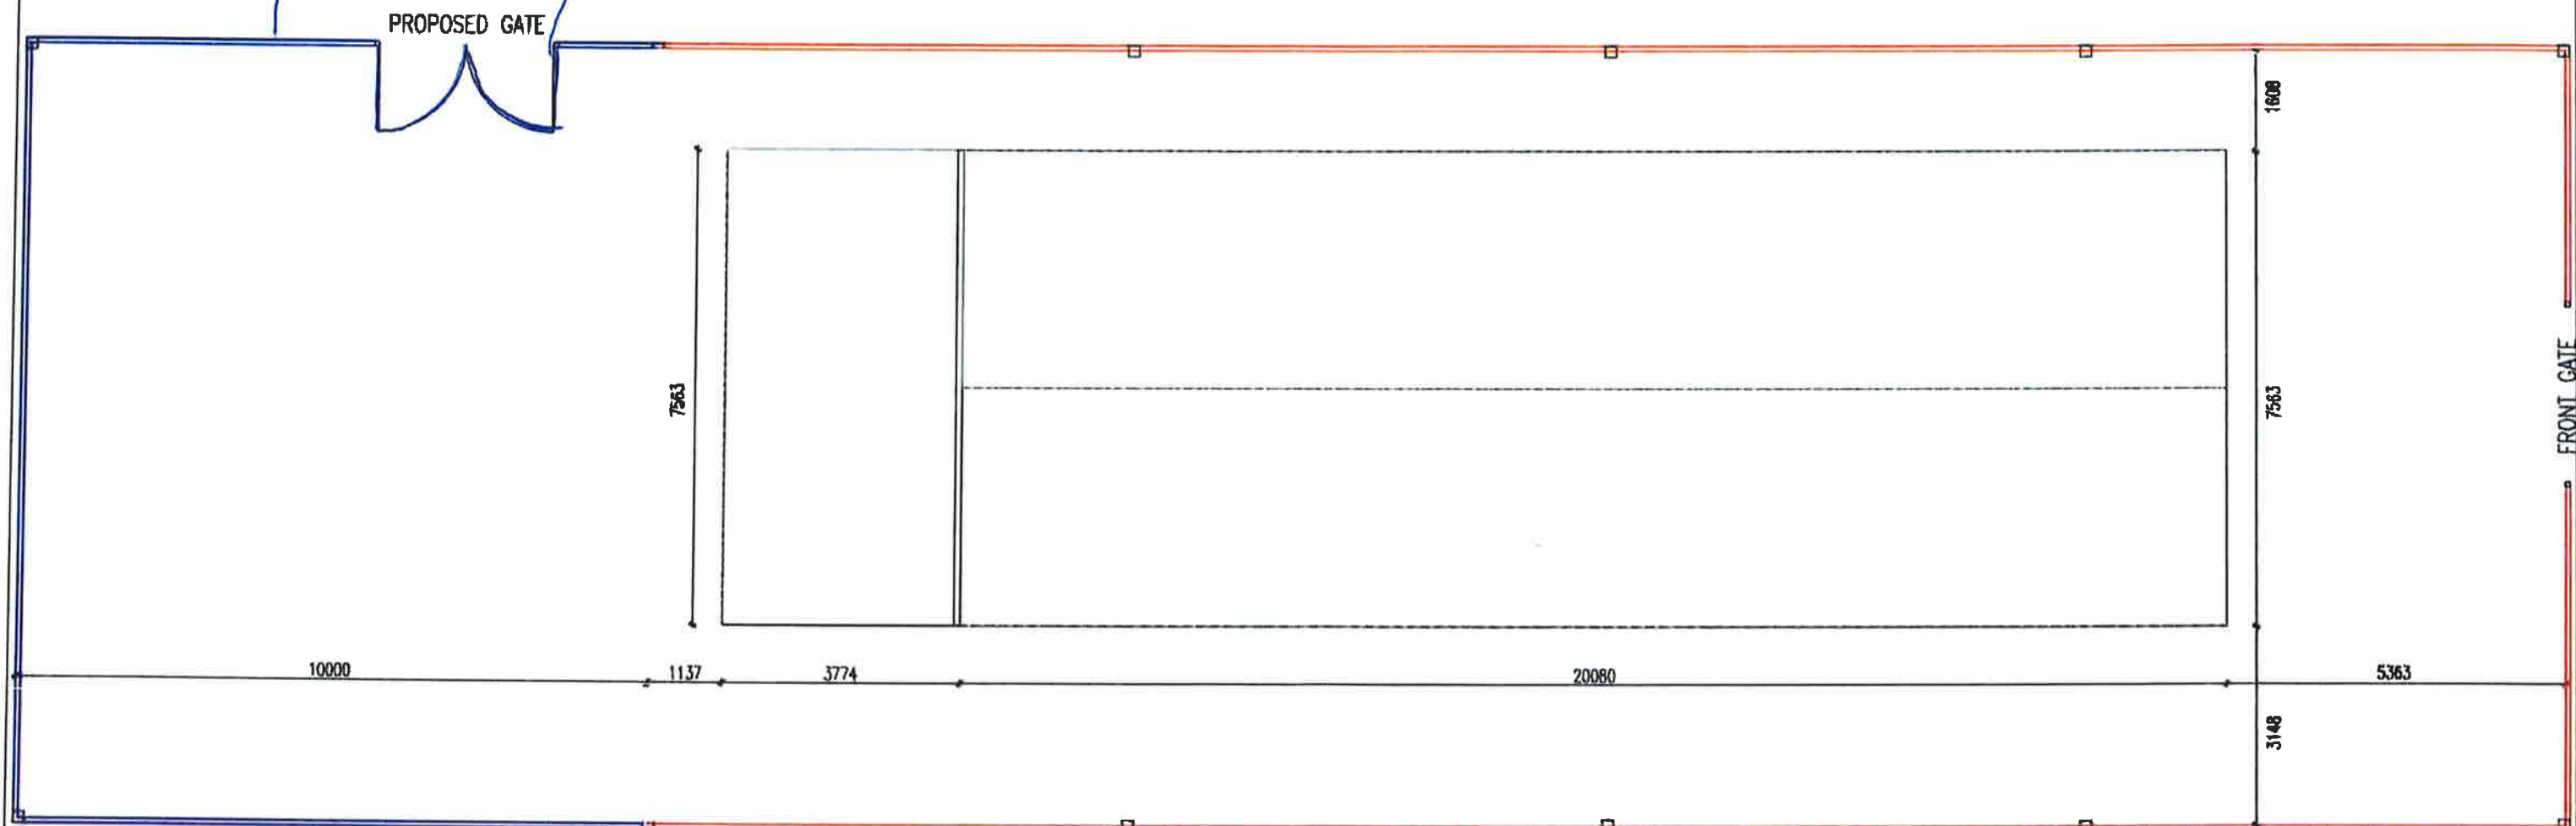

— EXISTING FENCING
— PROPOSED FENCING/ GATE.

9th Skewen Scout Group			
TITLE:	PROPOSED BOUNDARY DETAIL AND PROPOSED EXTENSION TO SCOUT LAND.		
SCALE:	1:100	DRG No:	SSG/D3
DATE:	01/08/2019	REV	A