


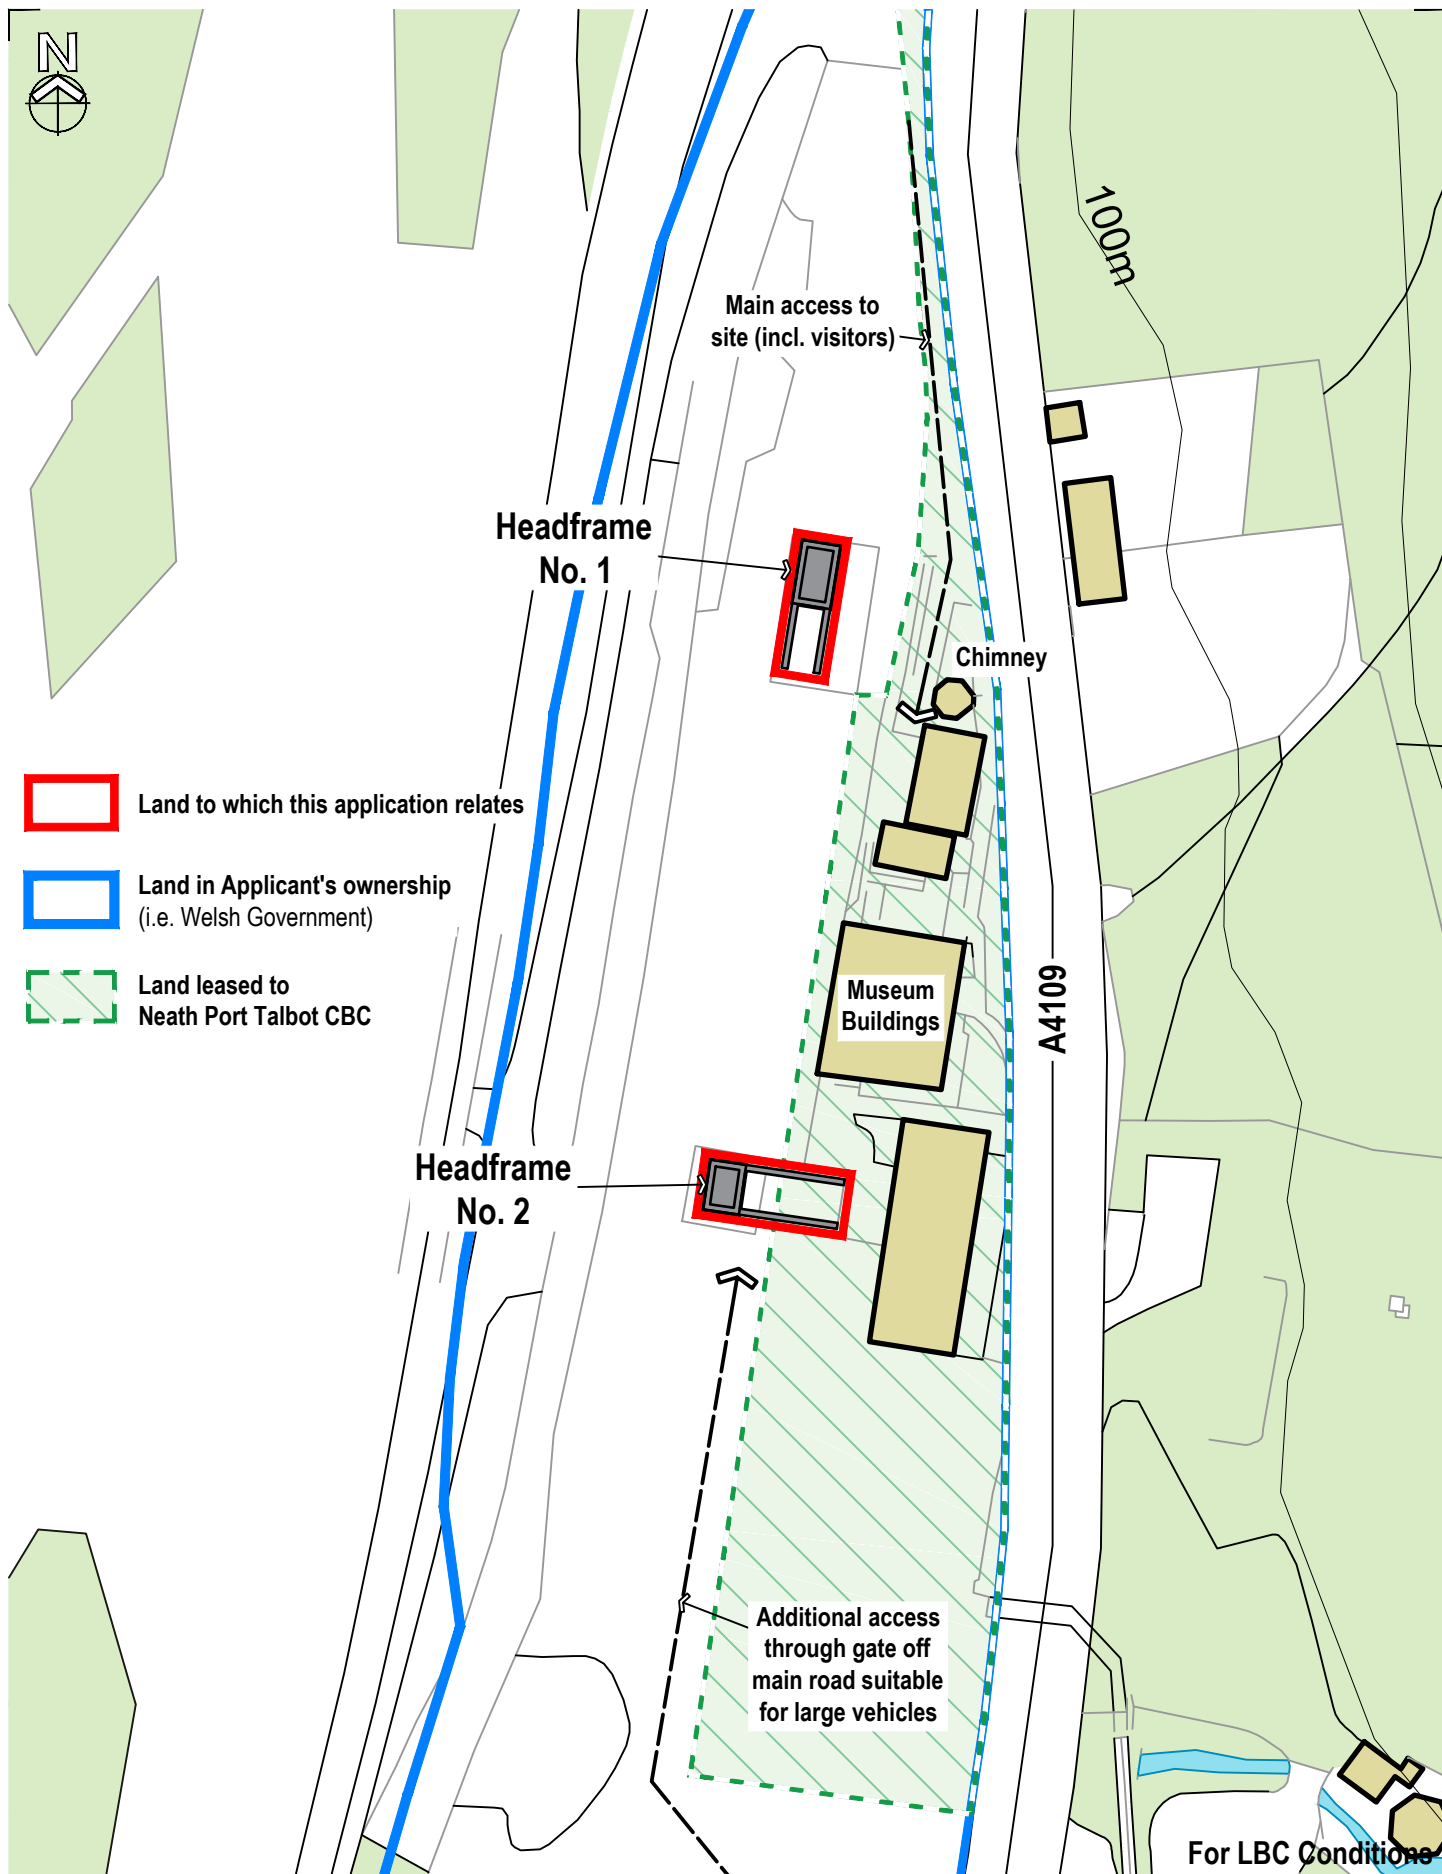

OPUS

Cardiff Office
+44 29 2077 7373

Unit 2 Fountain Court
Fountain Lane, St Mellons
Cardiff CF3 0FB

Cefn Coed Colliery Museum
Renovation of two Grade II* Listed headgear frames
Planning Application ref. P2016/0144

Site Location Plan

Drawn	Designed	Approved	Revision Date
A Swan			22/06/2018

Project No.	Scale	Drawing No.	Sheet No.	Revision
V-C8458.60	1:1250	CD-V-C8450.60	001	R0

V-C8458.60

1:1250

CD-V-C8450.60

001

R0