




Reproduced from an Ordnance Survey map with the permission of the
Controller of Her Majesty's Stationary Office. Crown Copyright reserved

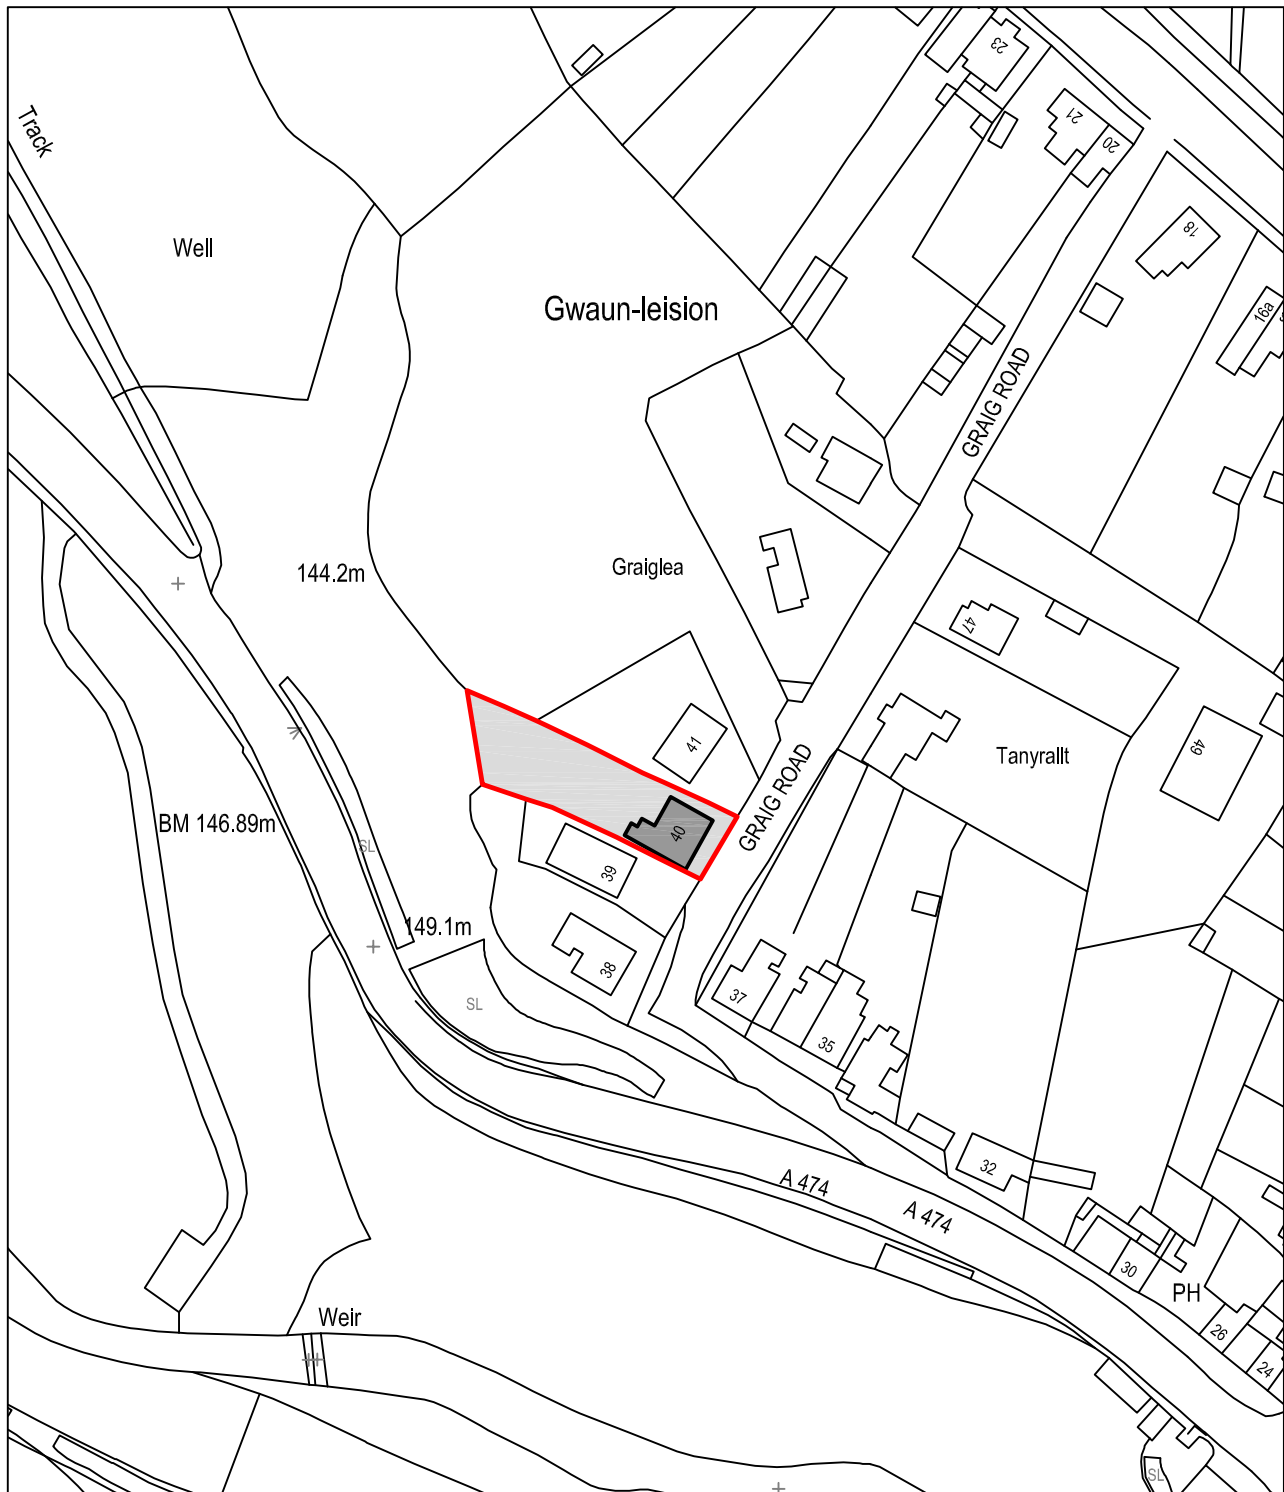

SITE LOCATION PLAN
Scale 1:1250



Cwm Planning & Design Ltd.
(architectural and Draughting Services)

Client:

Mr. & Mrs. J. Deamley
40 Graig Road
Gwaun Cae Gurwen
Ammanford
NP23CB

Project Title:

**PROPOSED DOUBLE STOREY
REAR EXTENSION
(inc. internal reconfiguration)**

General Notes:

1. Do not scale from this drawing, take figured dimensions only.
2. Dimensions are in millimeters unless otherwise stated.

Drawing Issue:

PLANNING

Drawing Title:

SITE LOCATION PLAN

Drawing No: 001

Revision:

Date: 16-08-2019

Revised:

Scale(s): 1:1250

Paper Size: **A4**