
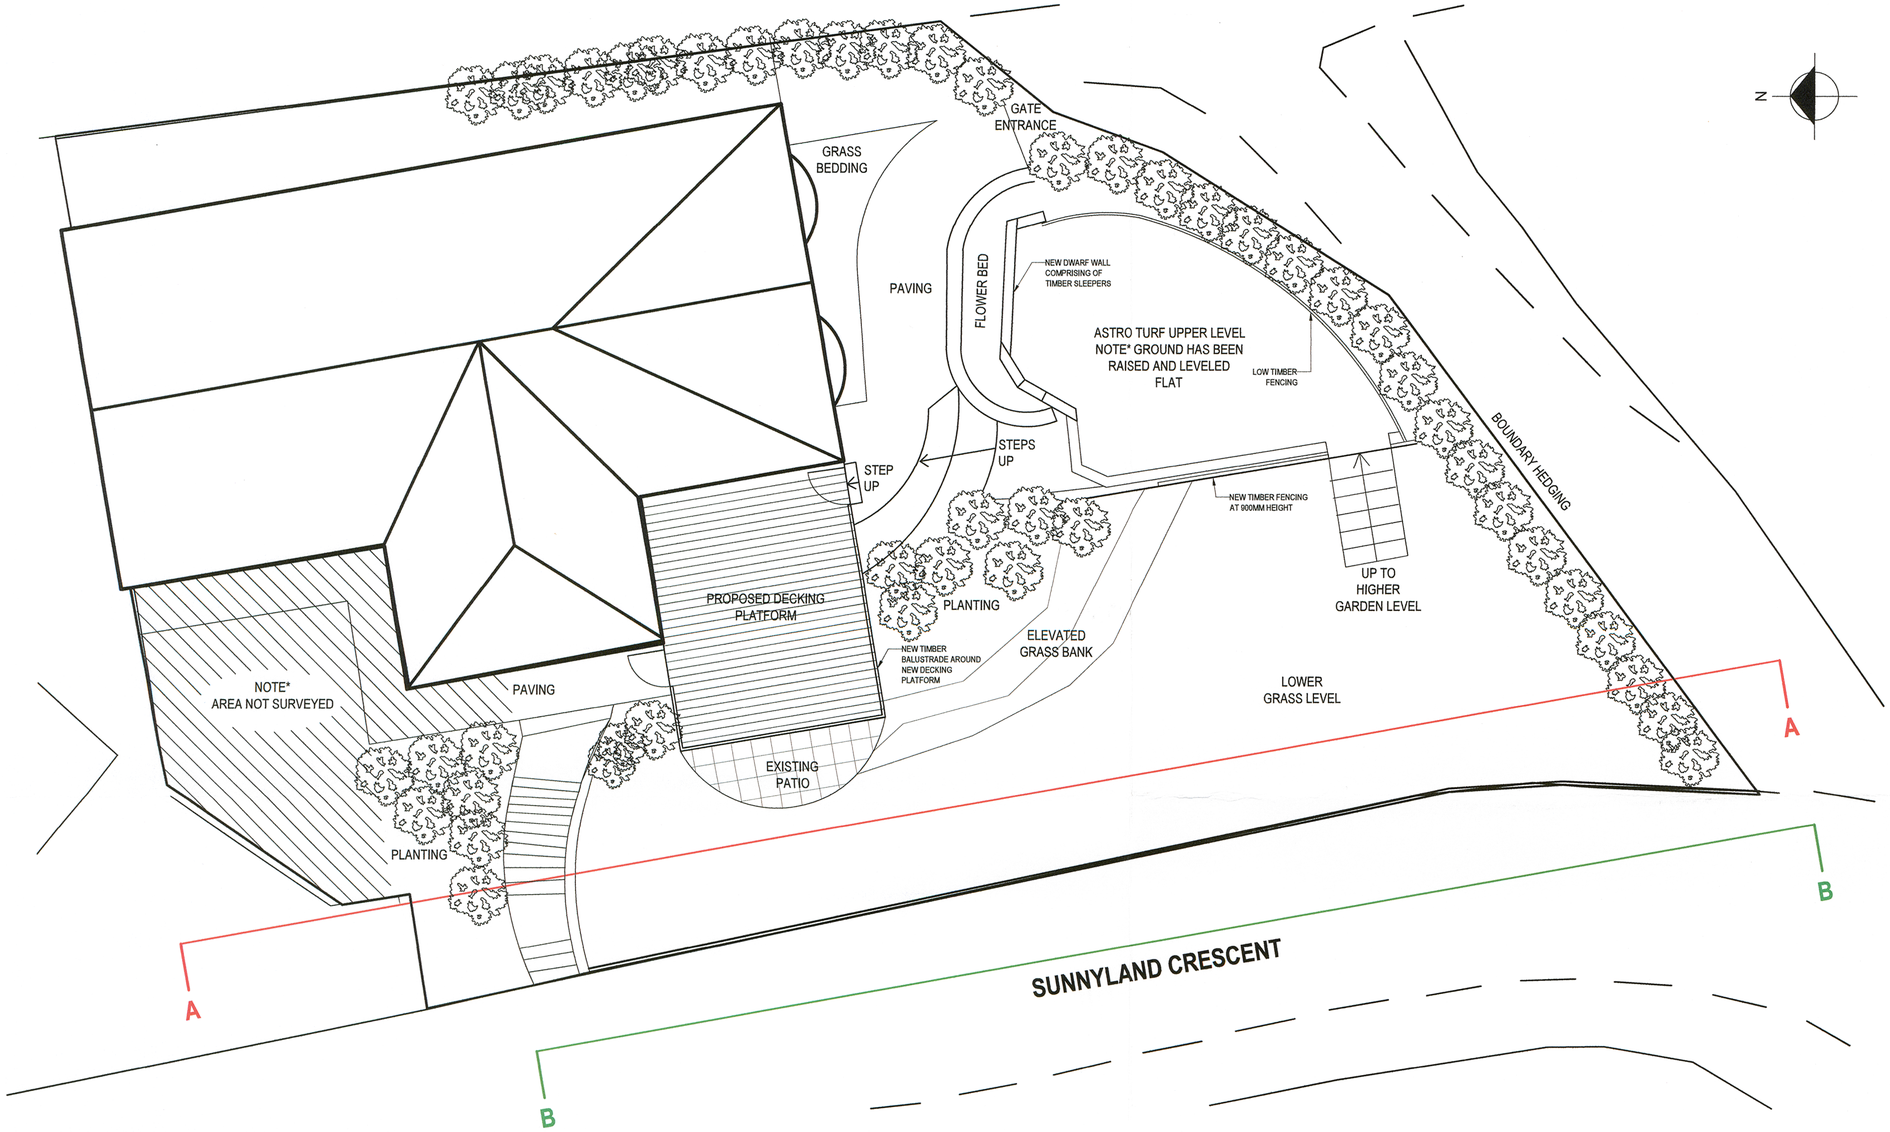


03 PROPOSED GARDEN PLAN *Scale 1:100 @ A2*

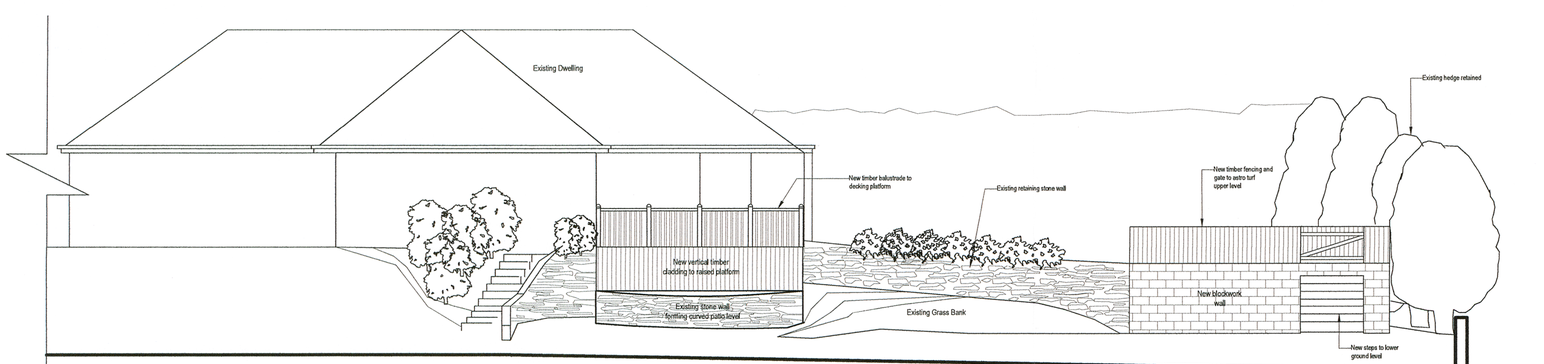

04 PROPOSED SECTION ELEVATION **A** *Scale 1:100 @ A2*

NOTE:

The Contractor is to check and verify all building and site dimensions, levels and sewer invert levels at connection points before work starts.

This drawing must be read with and checked against any structural or other specialist drawings provided.

The Contractor is to comply in all respects with the current Building Regulations whether or not specifically stated on these drawings.

This drawing is not intended to show details of foundation or ground conditions. Each area of ground relied upon to support the structure depicted must be investigated by the Contractor and suitable methods of foundation be provided.

© This drawing remains the Copyright of AR DESIGN

Rev.		By	Date

AR DESIGN

ADDRESS:
5 QUEENS ROAD
SKEWEN
SA10 6UH

Tel: 07853169142
Email : angharadrandall@hotmail.com

SITE ADDRESS:
NO. 5 THE HIGHLANDS
NEATH ABBEY, NEATH
SA10 6PB

DRAWING TITLE:
Proposed Garden Plan & Section Elevation A

DRAWN BY:	SCALE:	DATE:
AR	A2@1:100	13.08.19

SYSTEM PROJECT NUMBER:	DRWG NO:	REVISION:
08 / 2019	03	-