


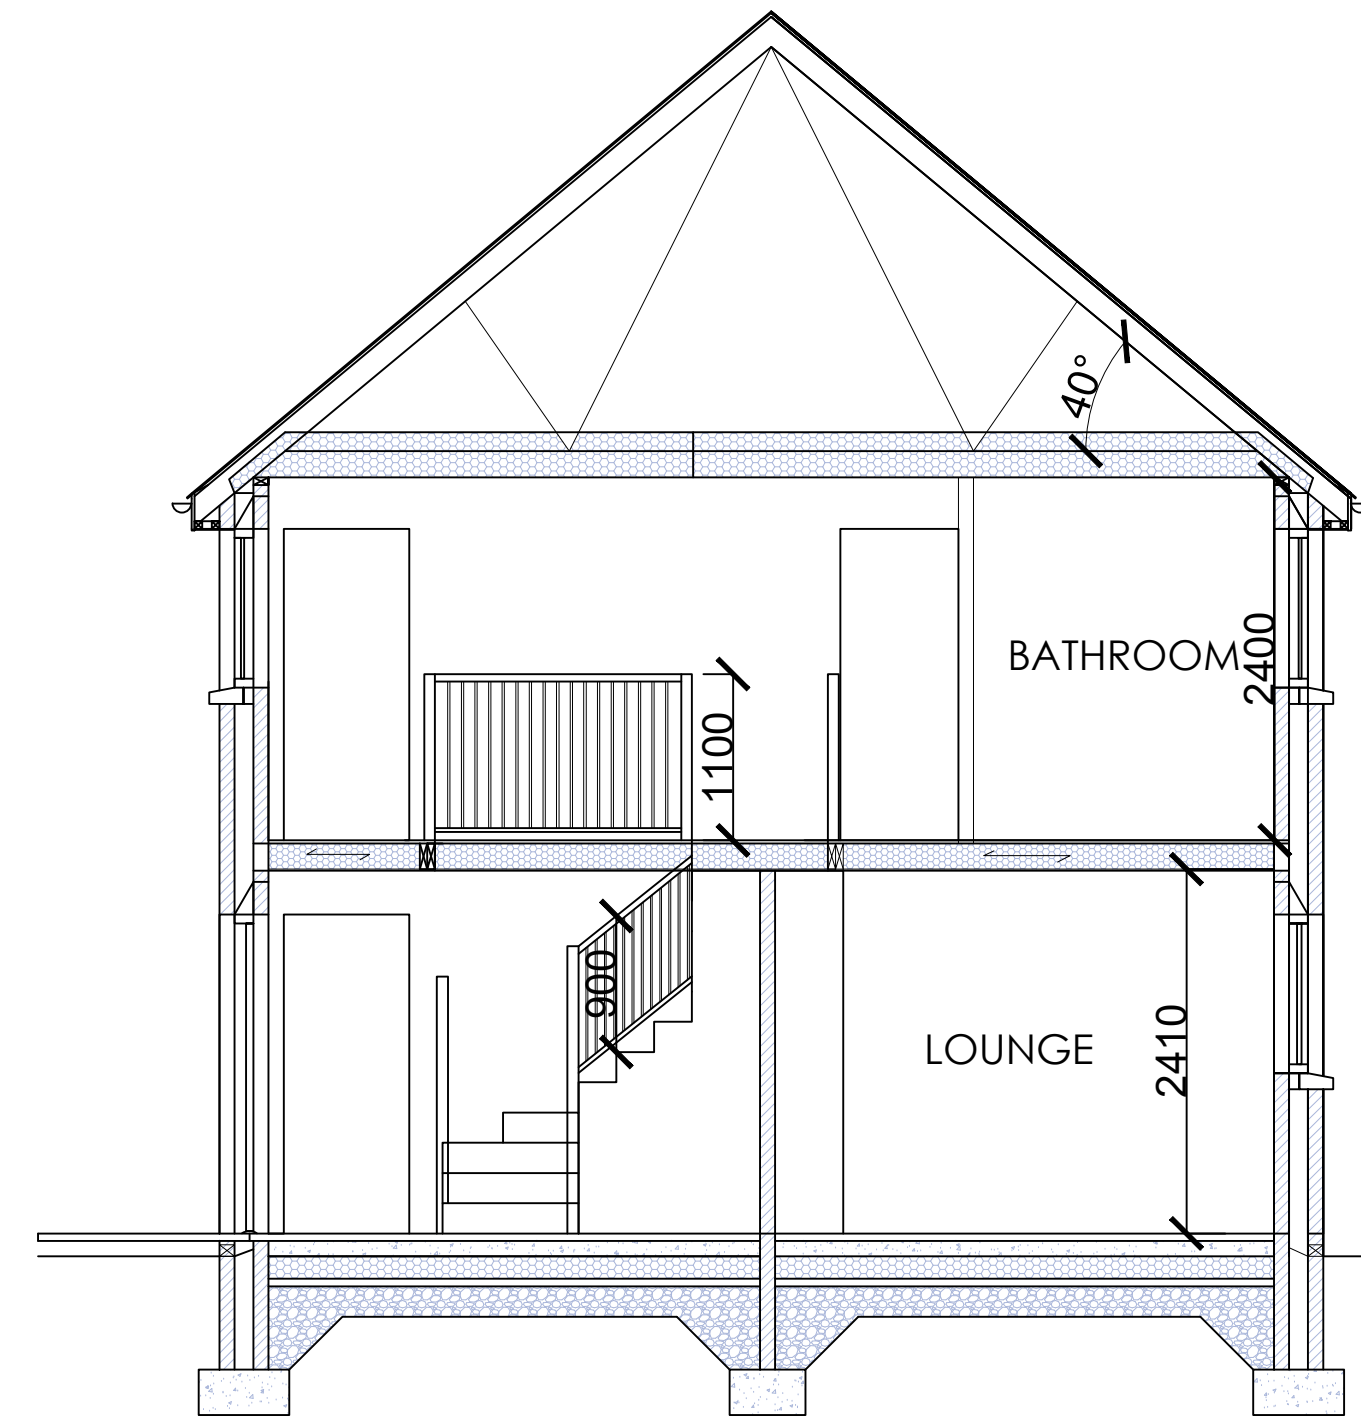
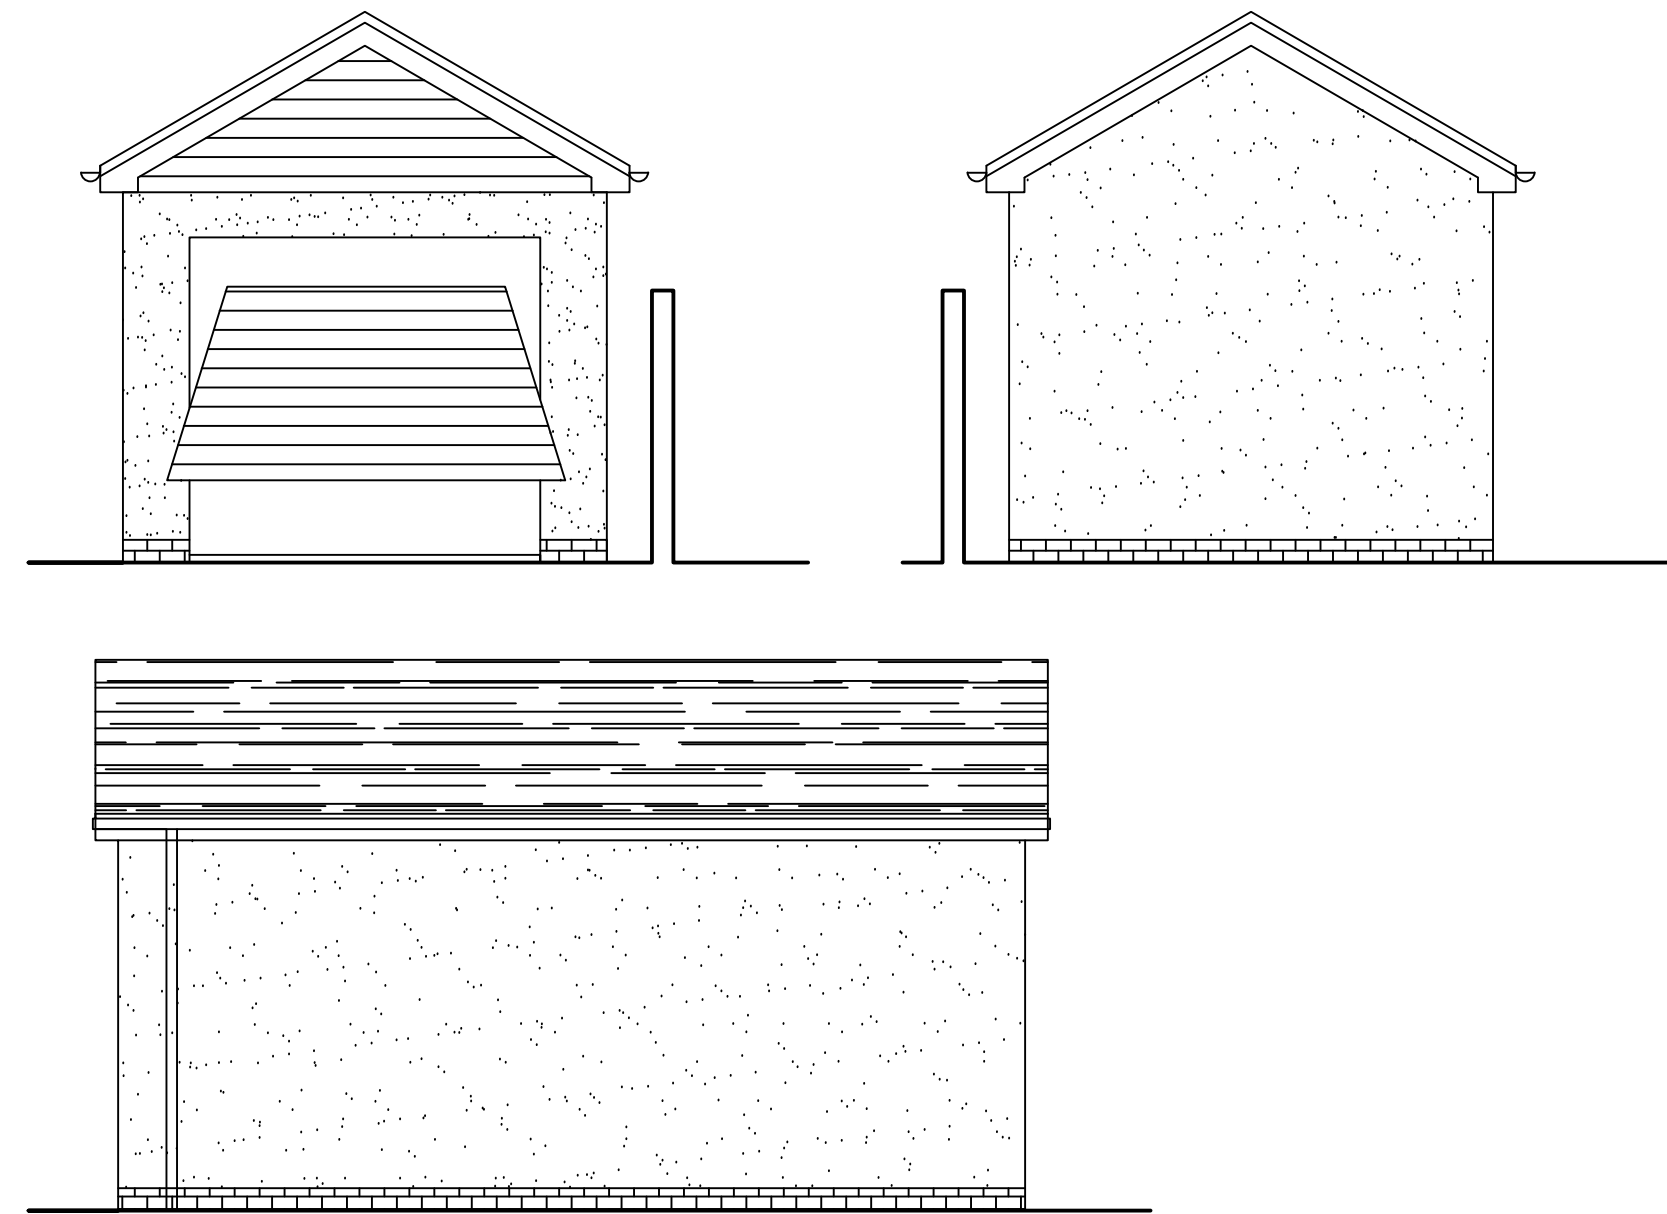


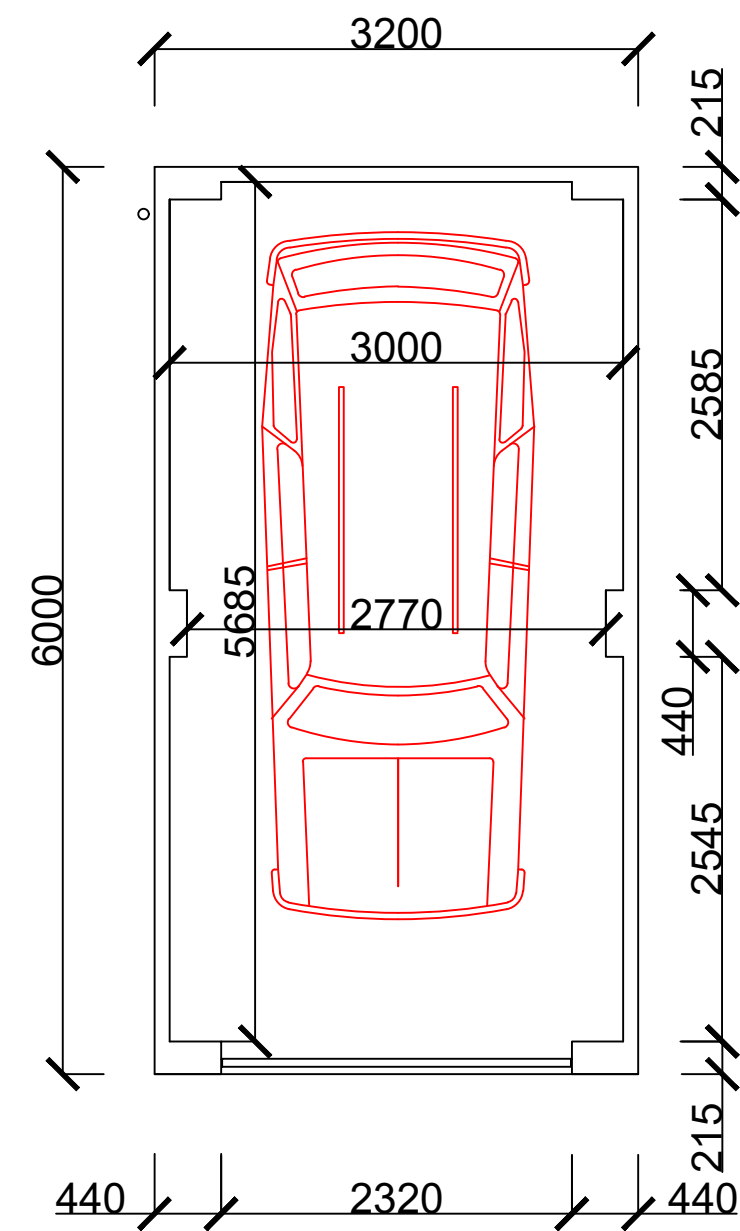

PROPOSED SECTION A-A

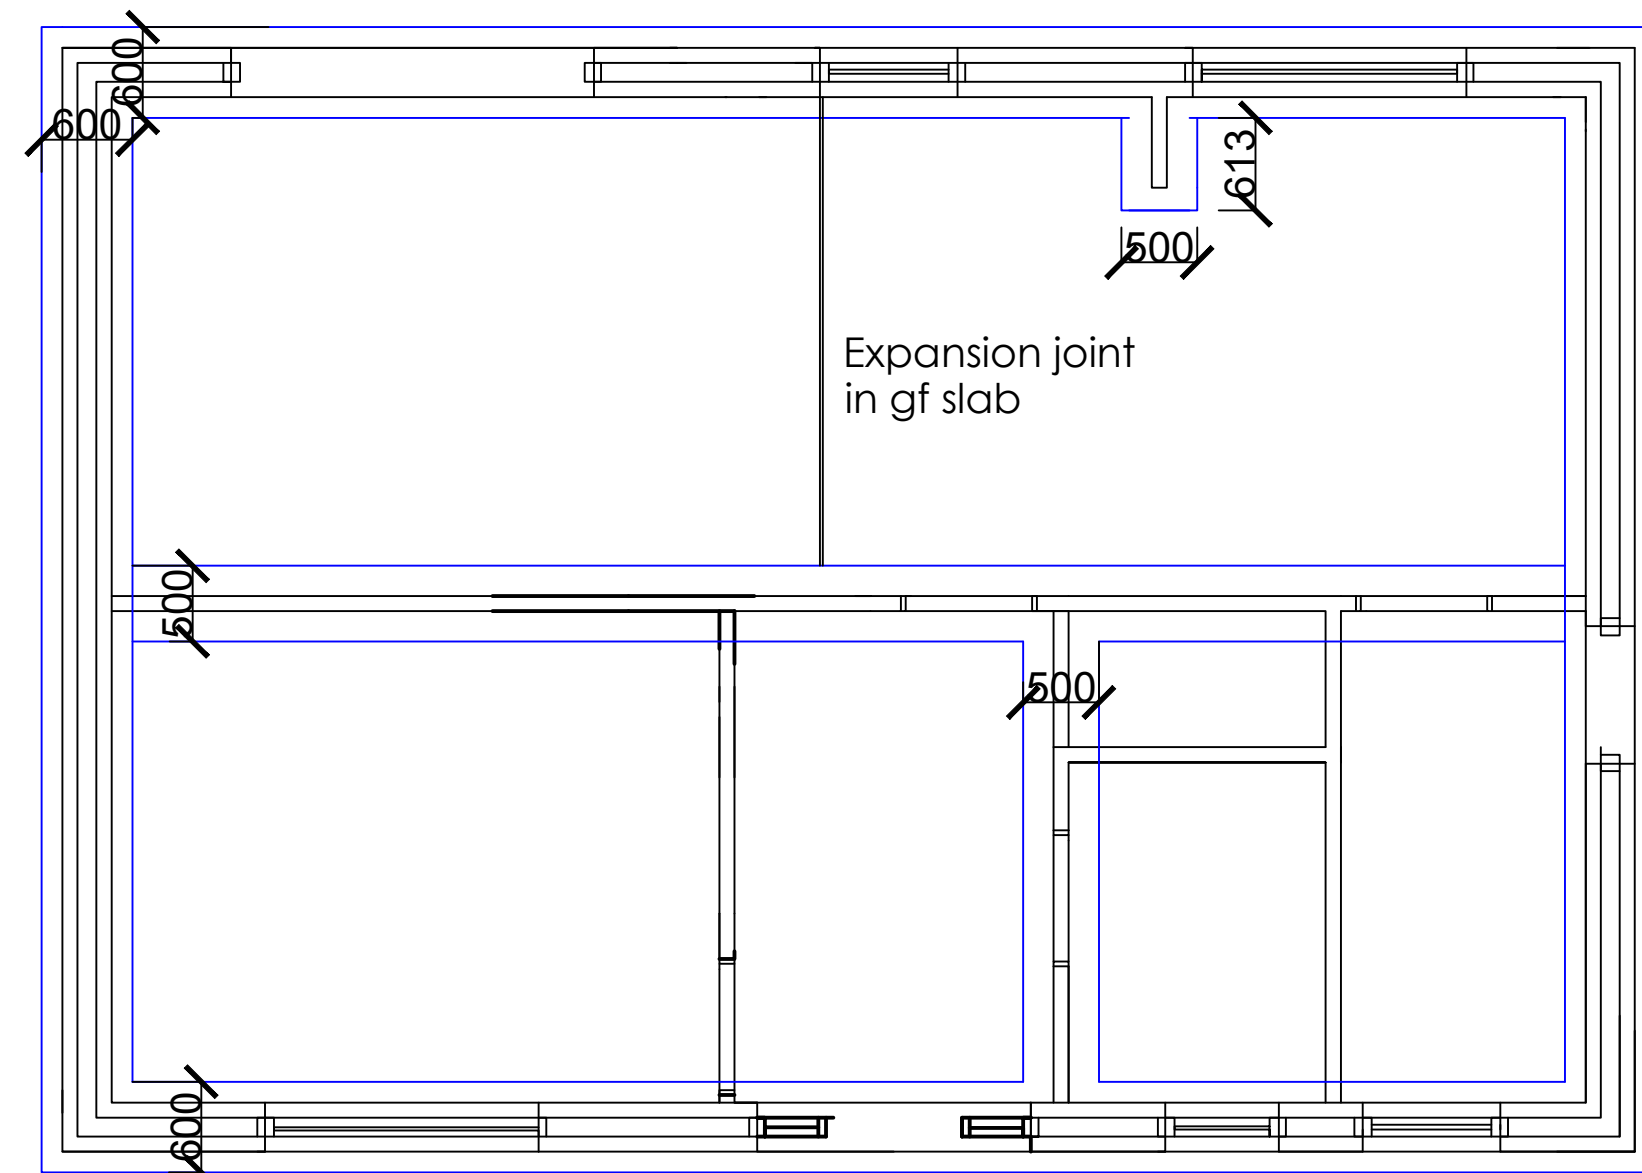

PROPOSED FOUNDATION PLAN

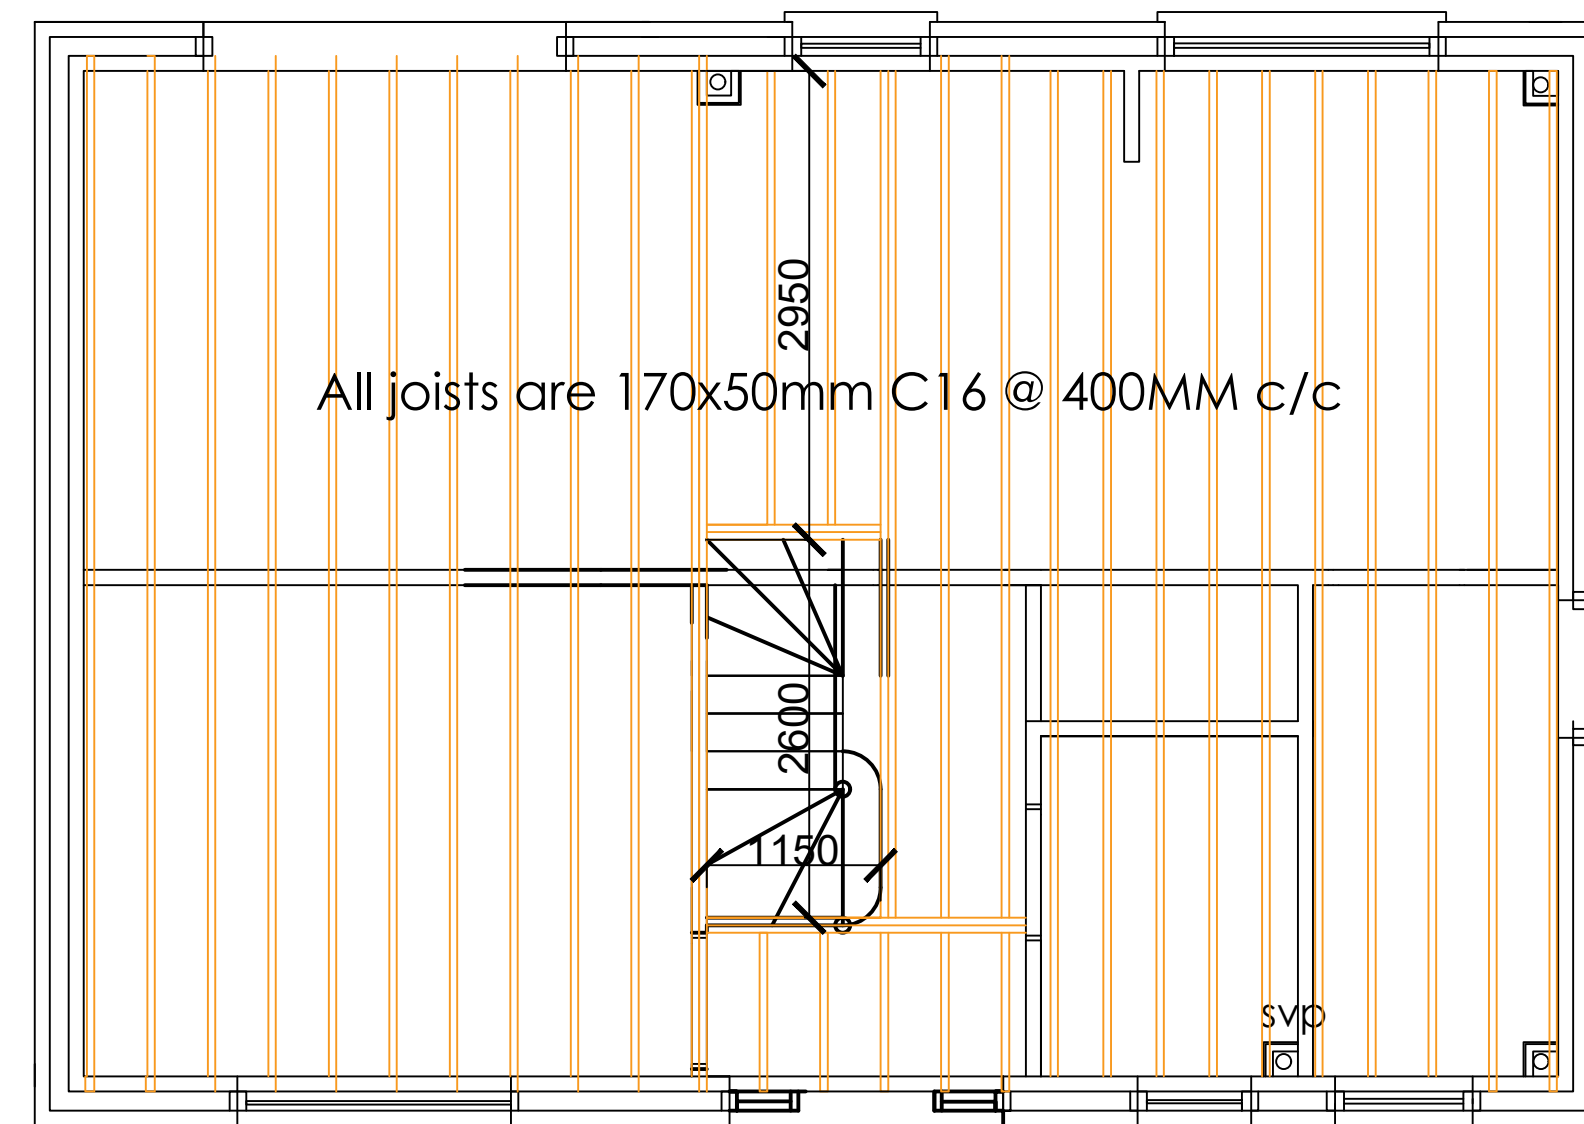

All joists are 170x50mm C16 @ 400MM c/c
PROPOSED 1ST FLOOR JOIST PLAN

General Notes

No.	Revision/Issue	Date

Firm Name and Address

Project Name and Address

FULL PLANS GARAGE
SECTION A-A, FDN PLAN
JOIST PLAN
BETHANIA TERRACE

Project
LYND

Date
28-08-19

Scale
1:50

Sheet

B-06