



Full Plans Approved

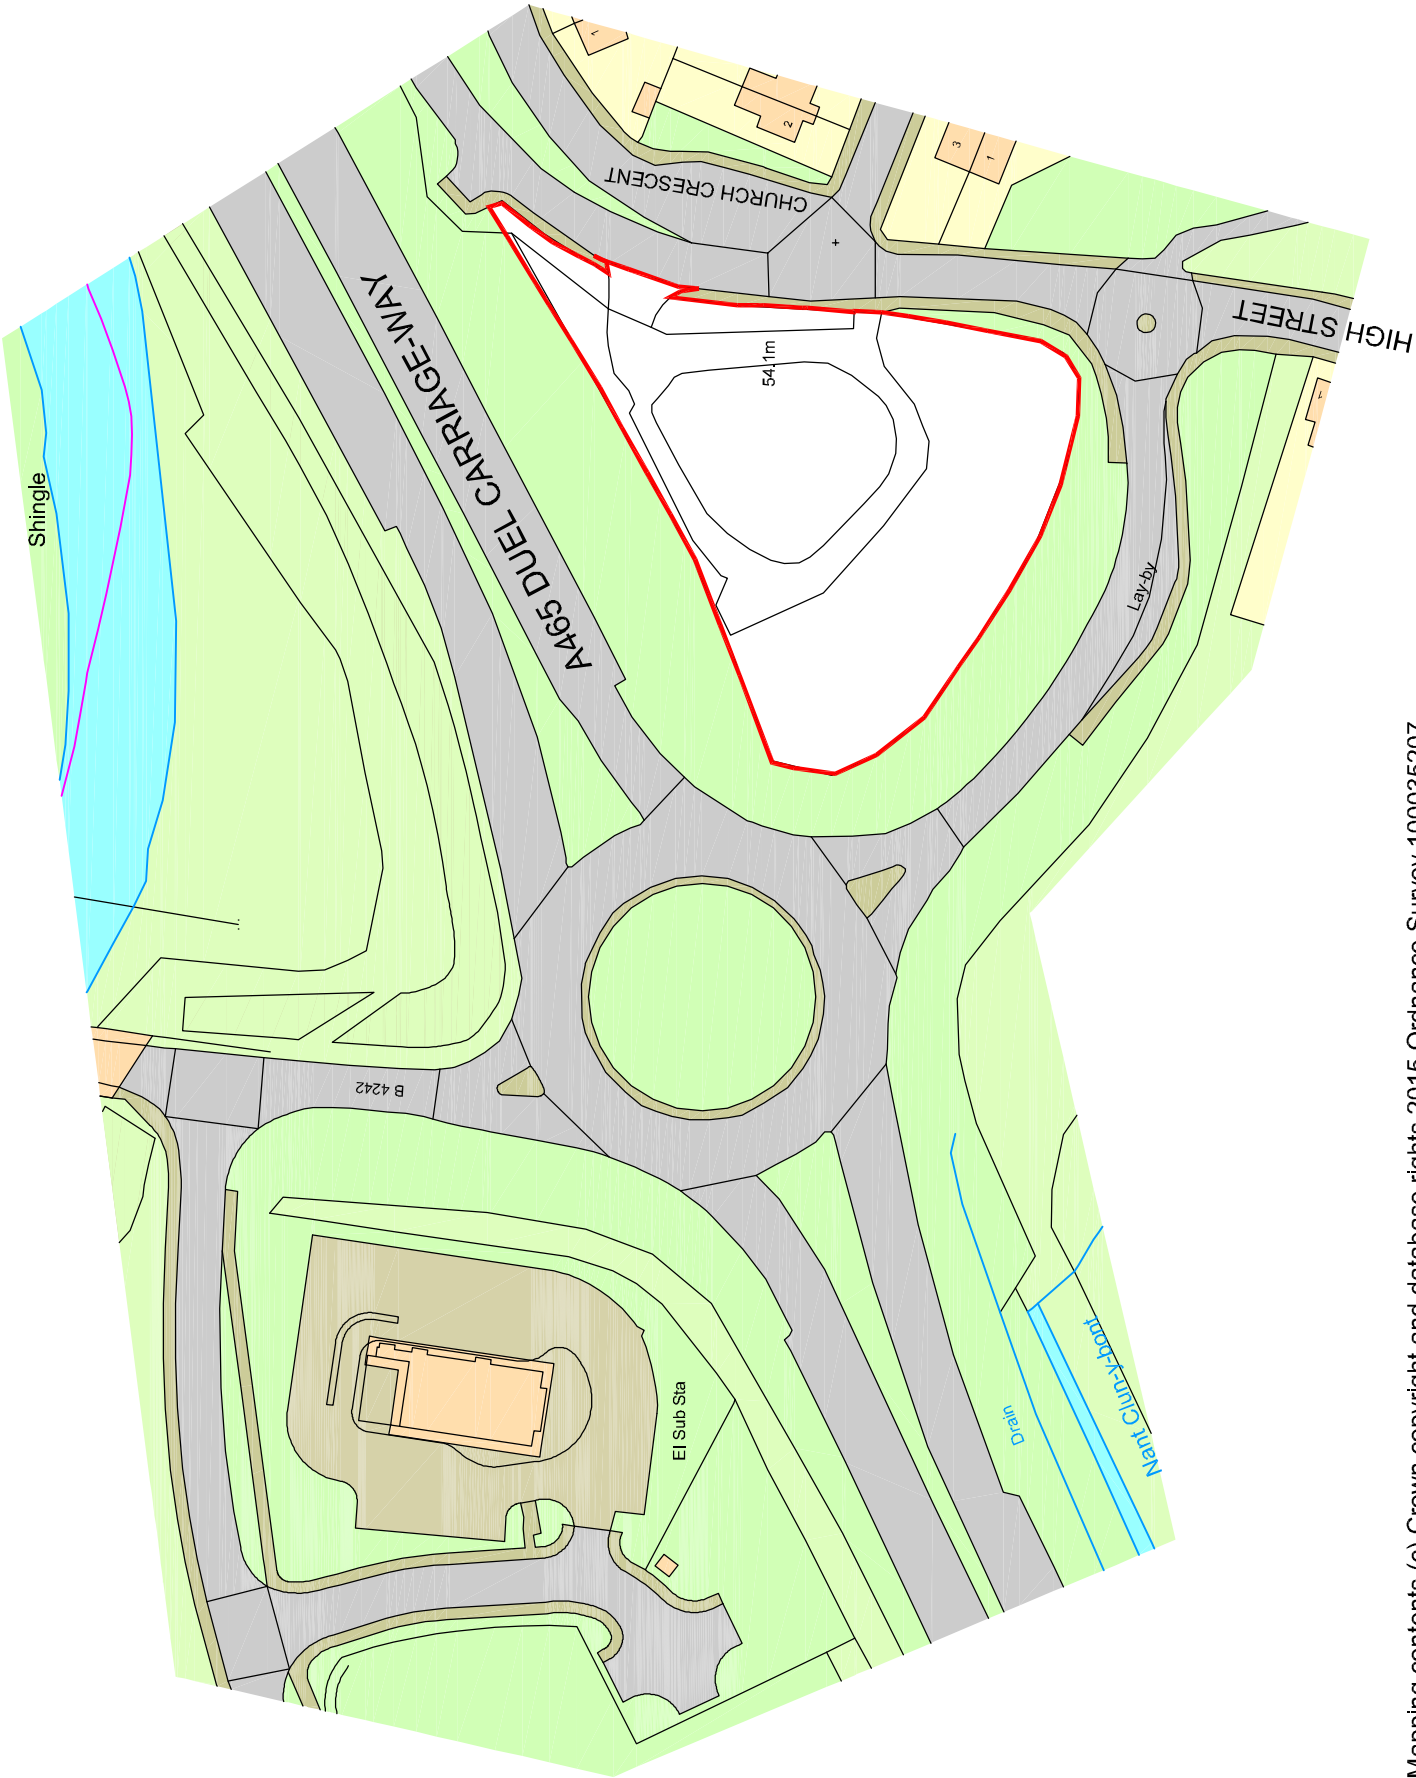

Mapping contents (c) Crown copyright and database rights 2015 Ordnance Survey 100035207

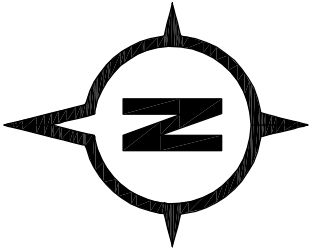

B	31.03.17	RED LINE BOUNDARY AMENDED
A	26.01.17	SCALE BAR ADDED
REVISIONS ^		
CLIENT P&C		
PROJECT BLAENGWRACH NEATH SA11 5NZ		
TITLE LOCATION PLAN		
DATE	06.01.17	SCALE 1:1250@A3
JOB ID	1429	DWG 1b