


THIS DRAWING IS THE COPYRIGHT
OF THE GWMR DESIGN CONSULTANCY LTD
AND SHALL NOT BE REPRODUCED IN
ANY FORMAT WITHOUT THE WRITTEN
CONSENT OF COPYRIGHT HOLDER

ALL DIMENSIONS QUOTED ON THE
DRAWING SHALL BE CHECKED BY THE
CONTRACTOR AND ANY DISCREPANCY
REPORTED TO GDC LTD BEFORE
COMMENCEMENT OF CONSTRUCTION WORKS
USE ANNOTATED DIMENSIONS
DO NOT SCALE DIMENSIONS FROM THIS DRAWING

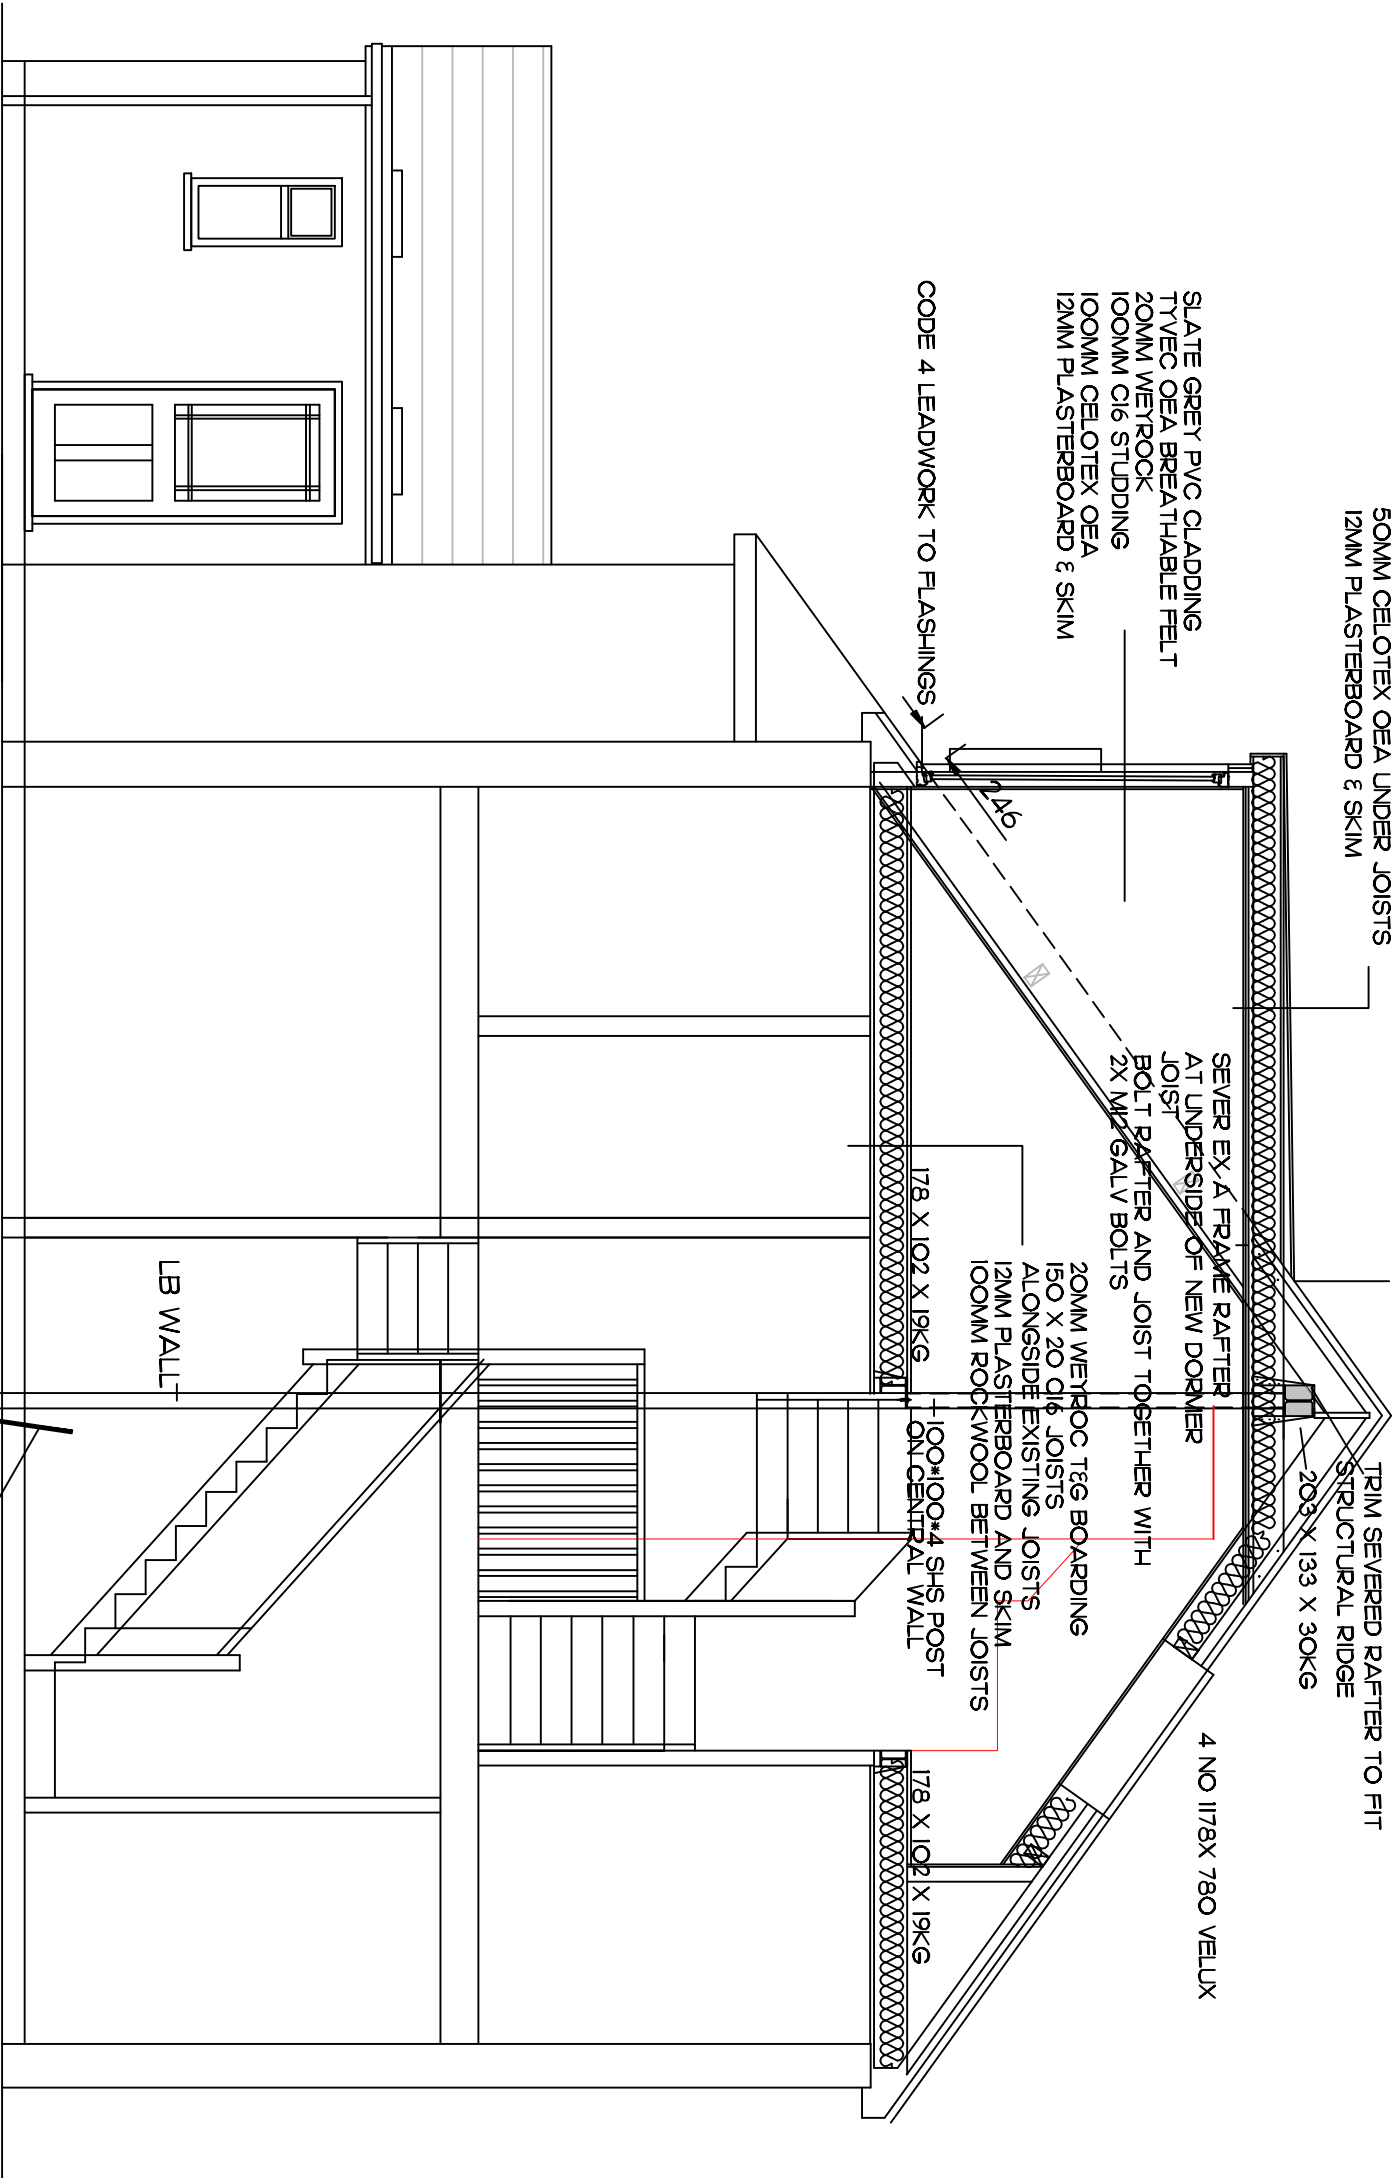

Rev	Date	Amendments
-----	------	------------

GWMR DESIGN CONSULTANCY LTD
120 BISHOPSTON RD
BISHOPSTON
SWANSEA
SA3 3EU 01792 233833

PHIL AND ADELE ROLTLIDGE
12 RUGBY AVE NEATH

ATTIC CONVERSION WITH
REAR DORMER ROOF
SINGLE STOREY REAR BATHROOM
ADDITION
CPLD APPLICATION

Drawing Title

TYPICAL SECTION

Job No					
Drawn		Traced		Checked	
Date		Date		Date	
Scales 1/50.					

Drawing No

PAR-RAVE-02