



Superseded

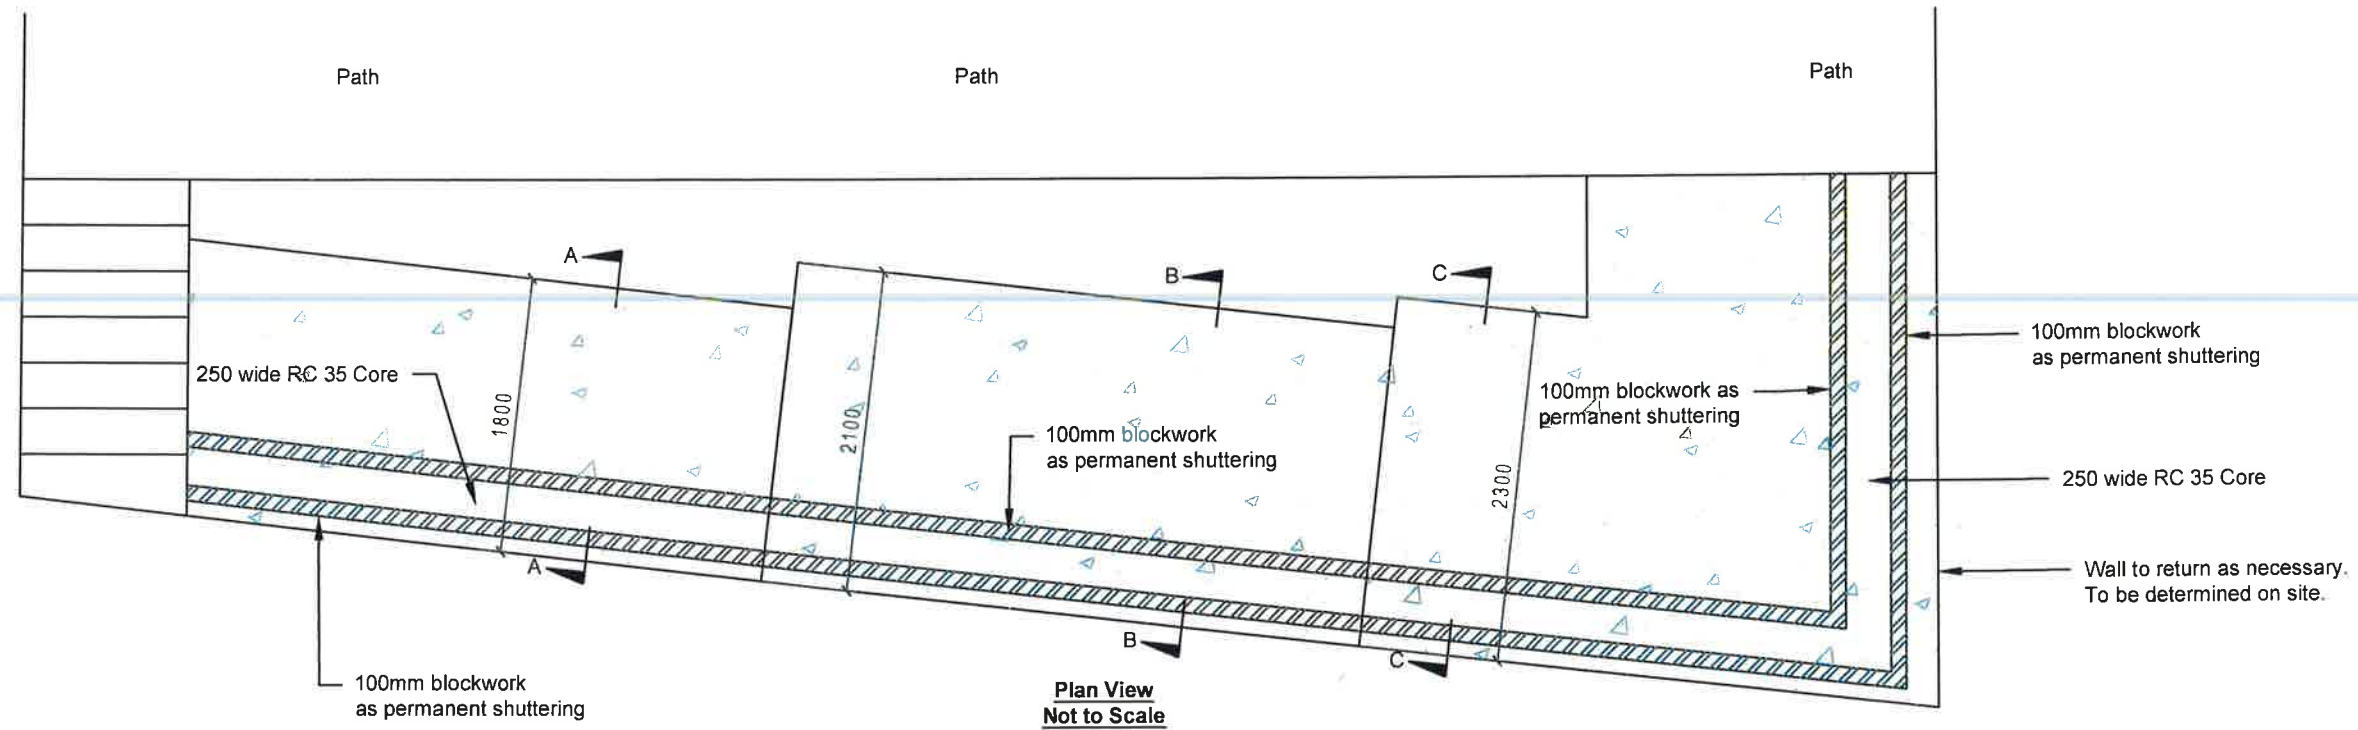

Note:
The above plan is indicative only.
Steps to be determined on site to suit site levels.

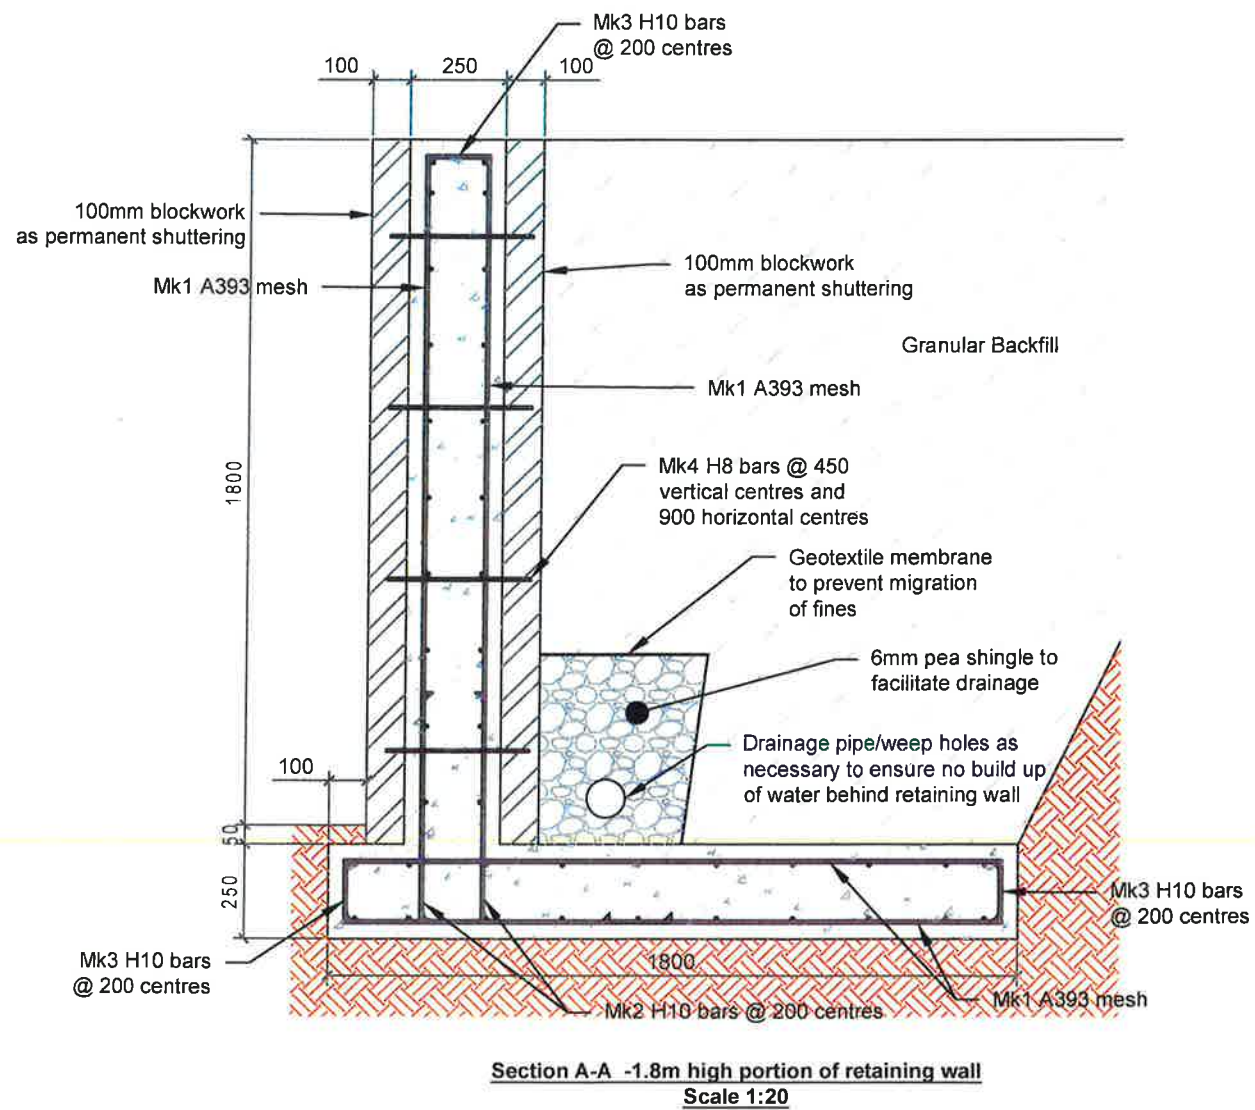

Note

All dimensions in mm unless otherwise stated.

Do not scale off this drawing.

All reinforcing steel to be Grade B500A, B500B or B500C conforming to BS4449:2005.

All reinforced concrete to be grade RC35 unless otherwise stated.

Maximum aggregate size in concrete to be 20mm.

Cover to steel to be 40mm.

Chairs are not included in the drawing but they will be required.

All dimensions to be checked on site prior to fabrication

Refer any discrepancies to engineer.

Engineer to be notified of any changes.

28 AUG 2019

Barratt Associates

Tel: 07946 065051

Email:
info@barratt-associates.co.uk

www.barratt-associates.co.uk

Project	36 Catherine's Street, Baglan	
Client	Mr Alan Howells	
Description	Retaining Wall Details	
Drawing Scale		
1:20		@ A3
Made by	Date	Job No
RD	29.07.2019	192126
Checked	Revision	Drawing No
IL	A	192126 - 01