
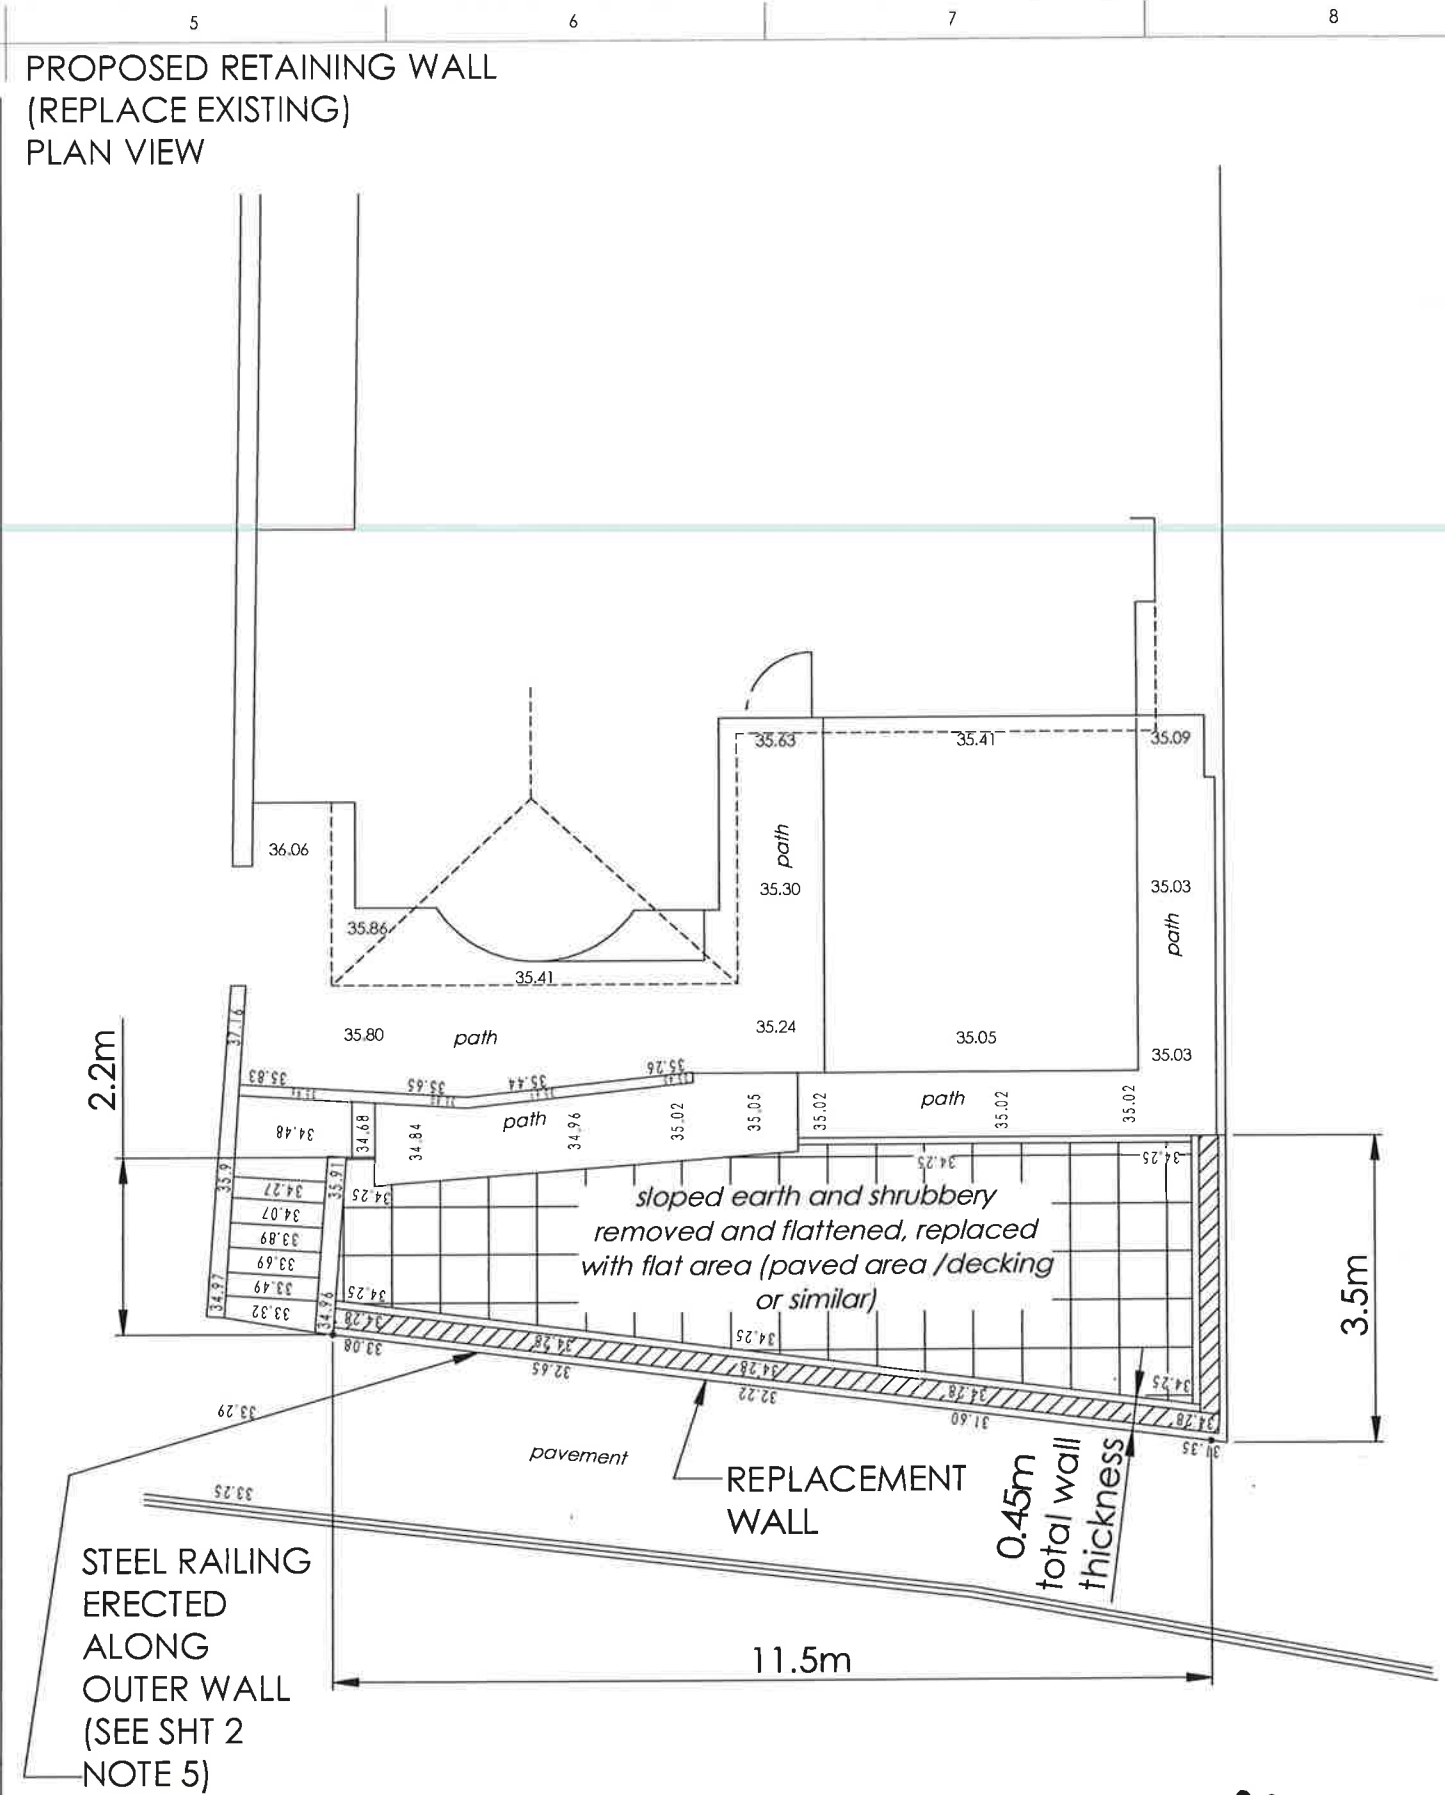


Superseded

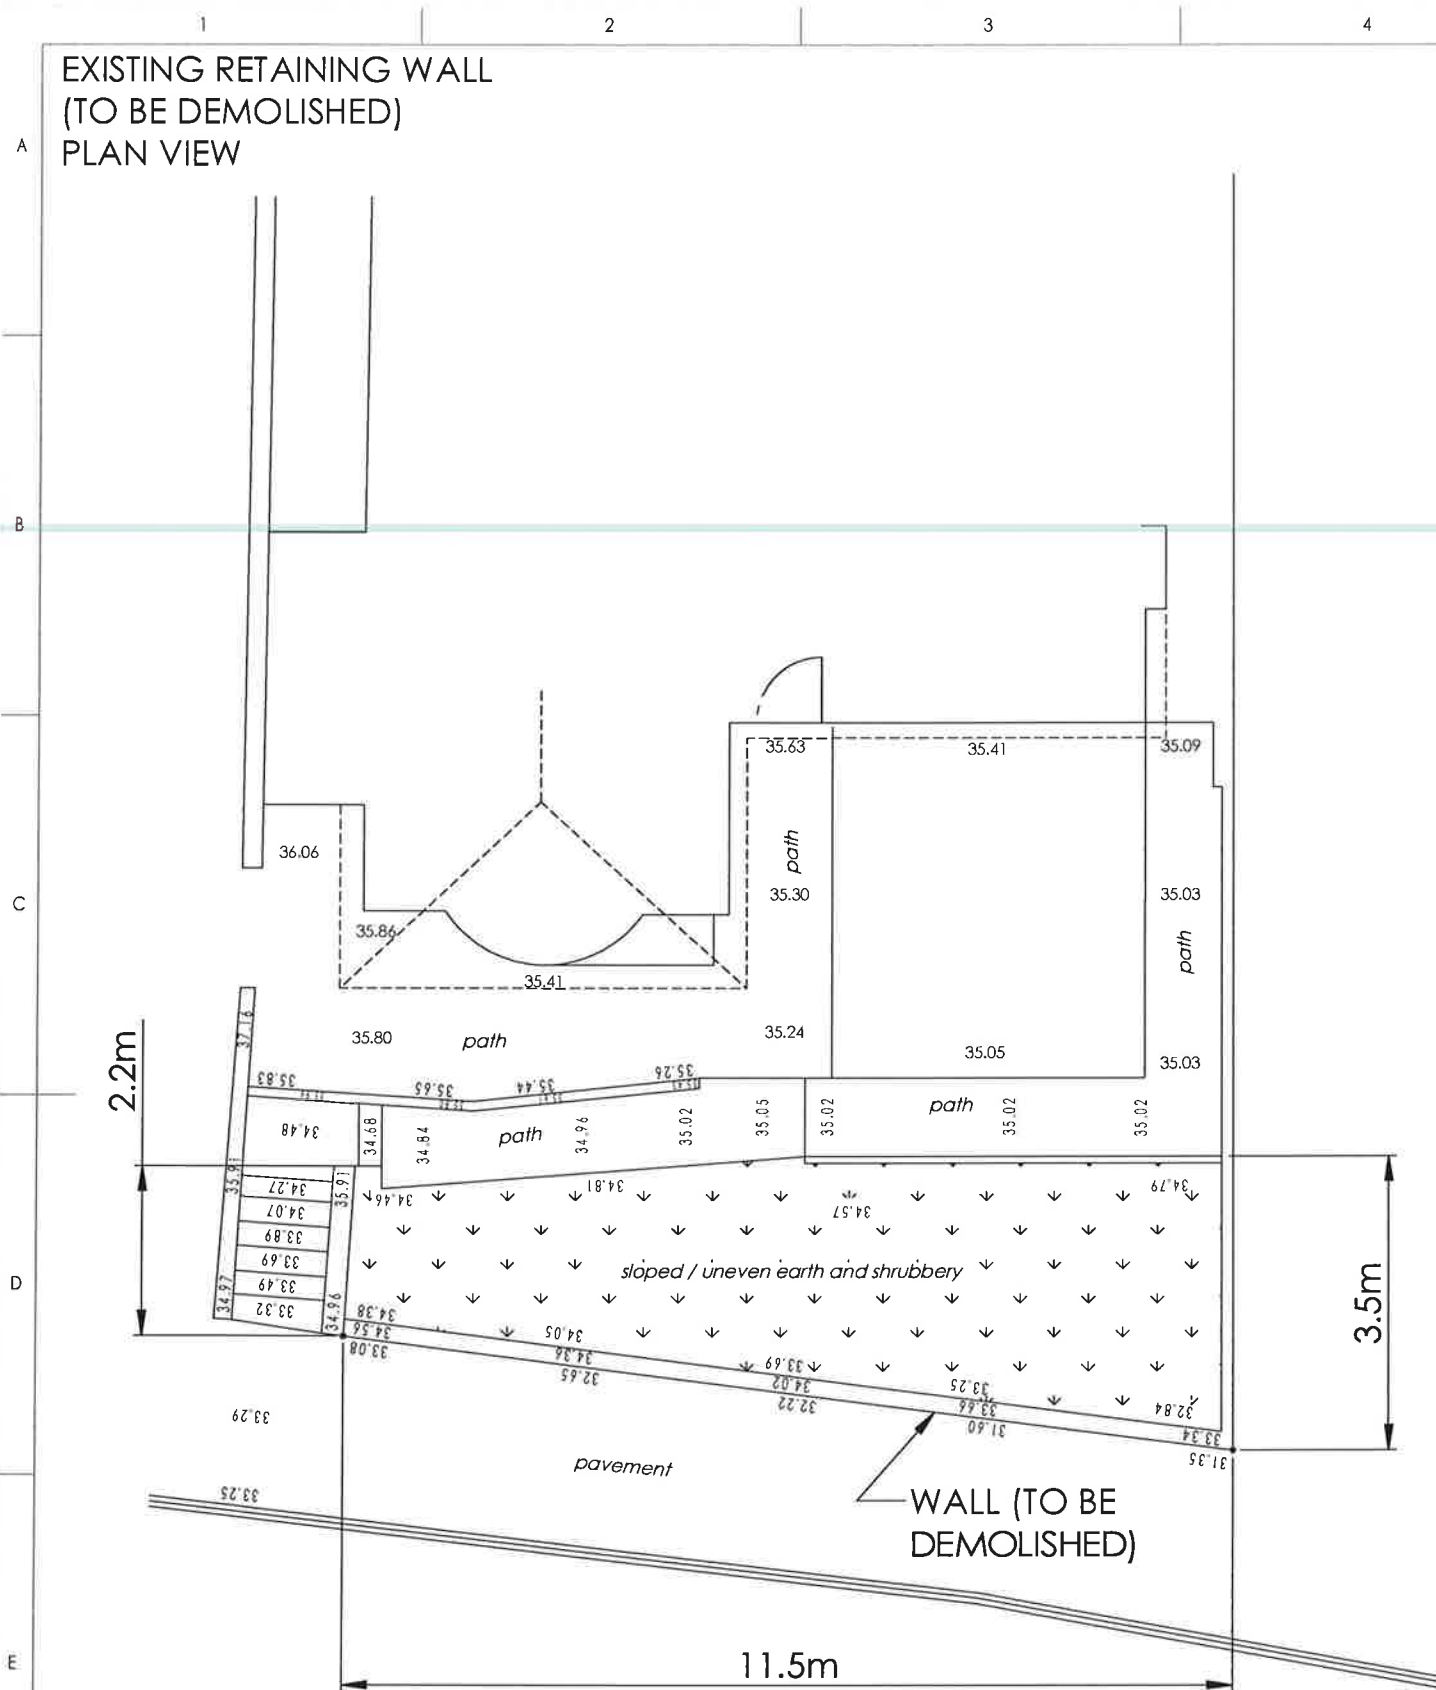

28 AUG 2019

-	-	-	-	-	-	-	Description: REPLACEMENT RETAINING WALL ----- 36 ST CATHERINES ROAD SCALE 1:100	Drawing No : 36ST001 Sheet3 OF 3	A3
-	-	-	-	-	-	-			
-	-	-	-	-	-	-			
2	-	UPDATES FOR SUBMISSION	AH	-	-	14/08/19			
1	-	ORIGINAL ISSUE	AH	-	-	27/04/19			
Rev	E.C.N	Description	Drawn by:	Checked by:	Approved by:	Date :			