

ANCE SURVEY
REFERENCE

SS 7592

SECTION L


Scale
1/250

WEST GLAMORGAN

PORT TALBOT

© Crown copyright 1974

ADMINISTRATIVE AREA
NEATH, PORT TALBOT.
CASTELL-NEDD, PORT TALBOT.

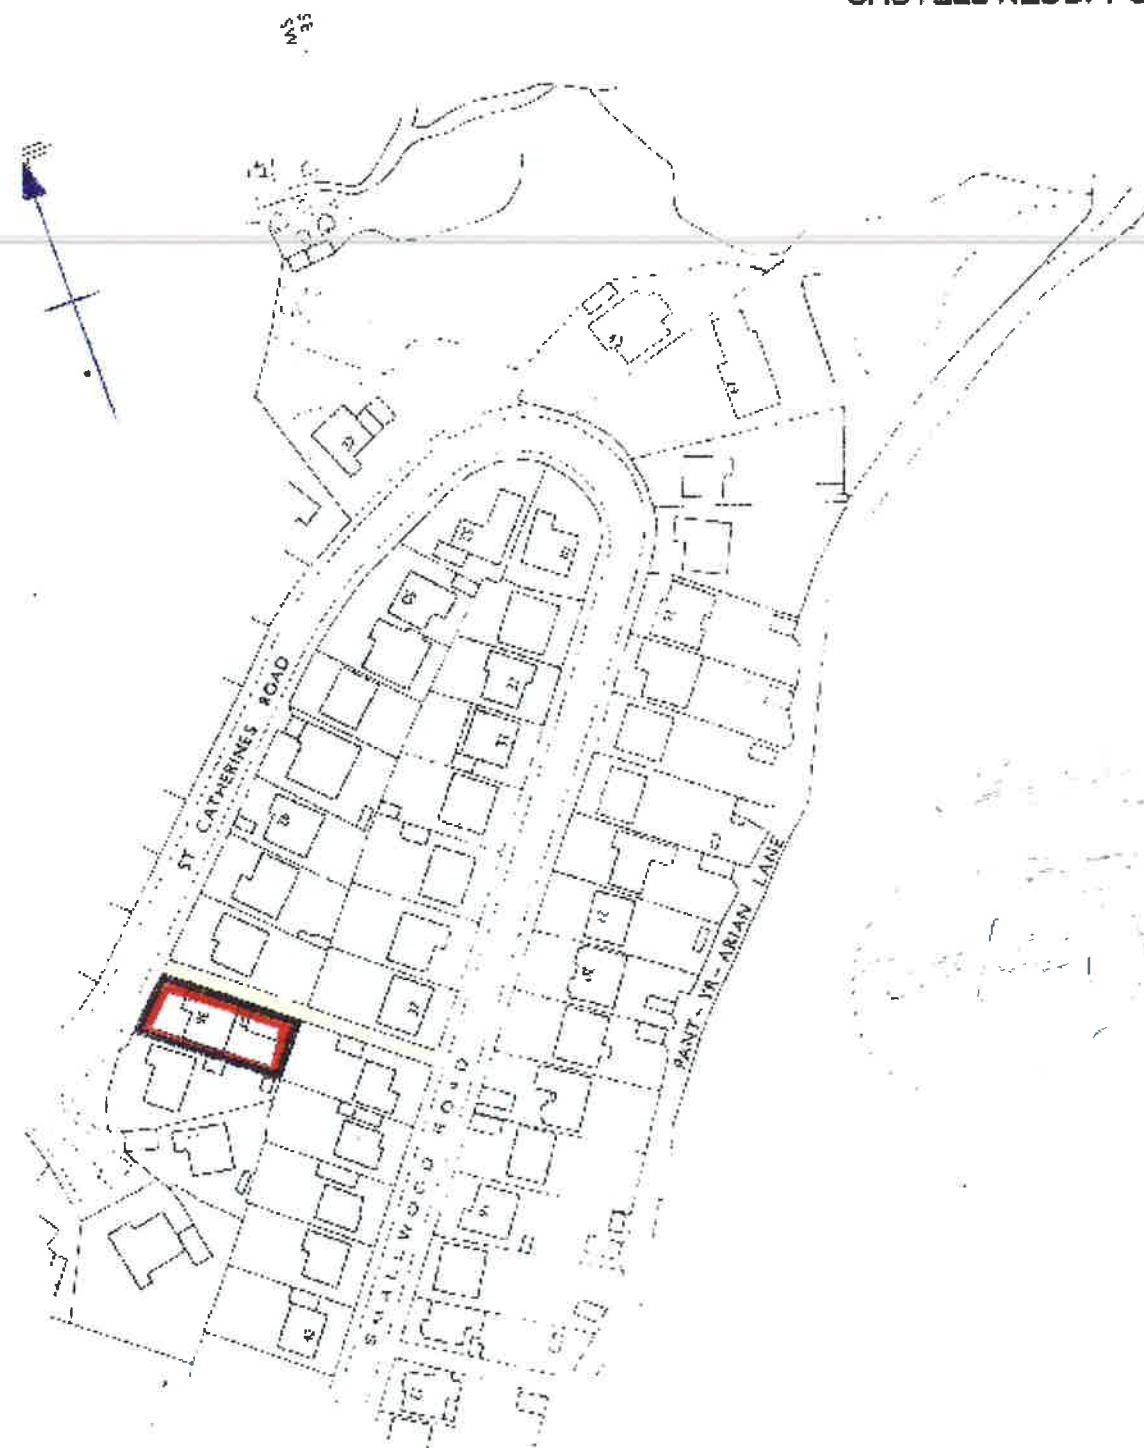

9 AUG 2019

1915291

Part Description:
REPLACEMENT RETAINING WALL

36 ST CATHERINES ROAD

Drawing No :
36ST001

Sheet 3 OF 4 A2

AH

Drawn by:

Checked by:

Approved by:

27/04/19
Date :

1 ORIGINAL ISSUE
Description

E.C.N

Rev