

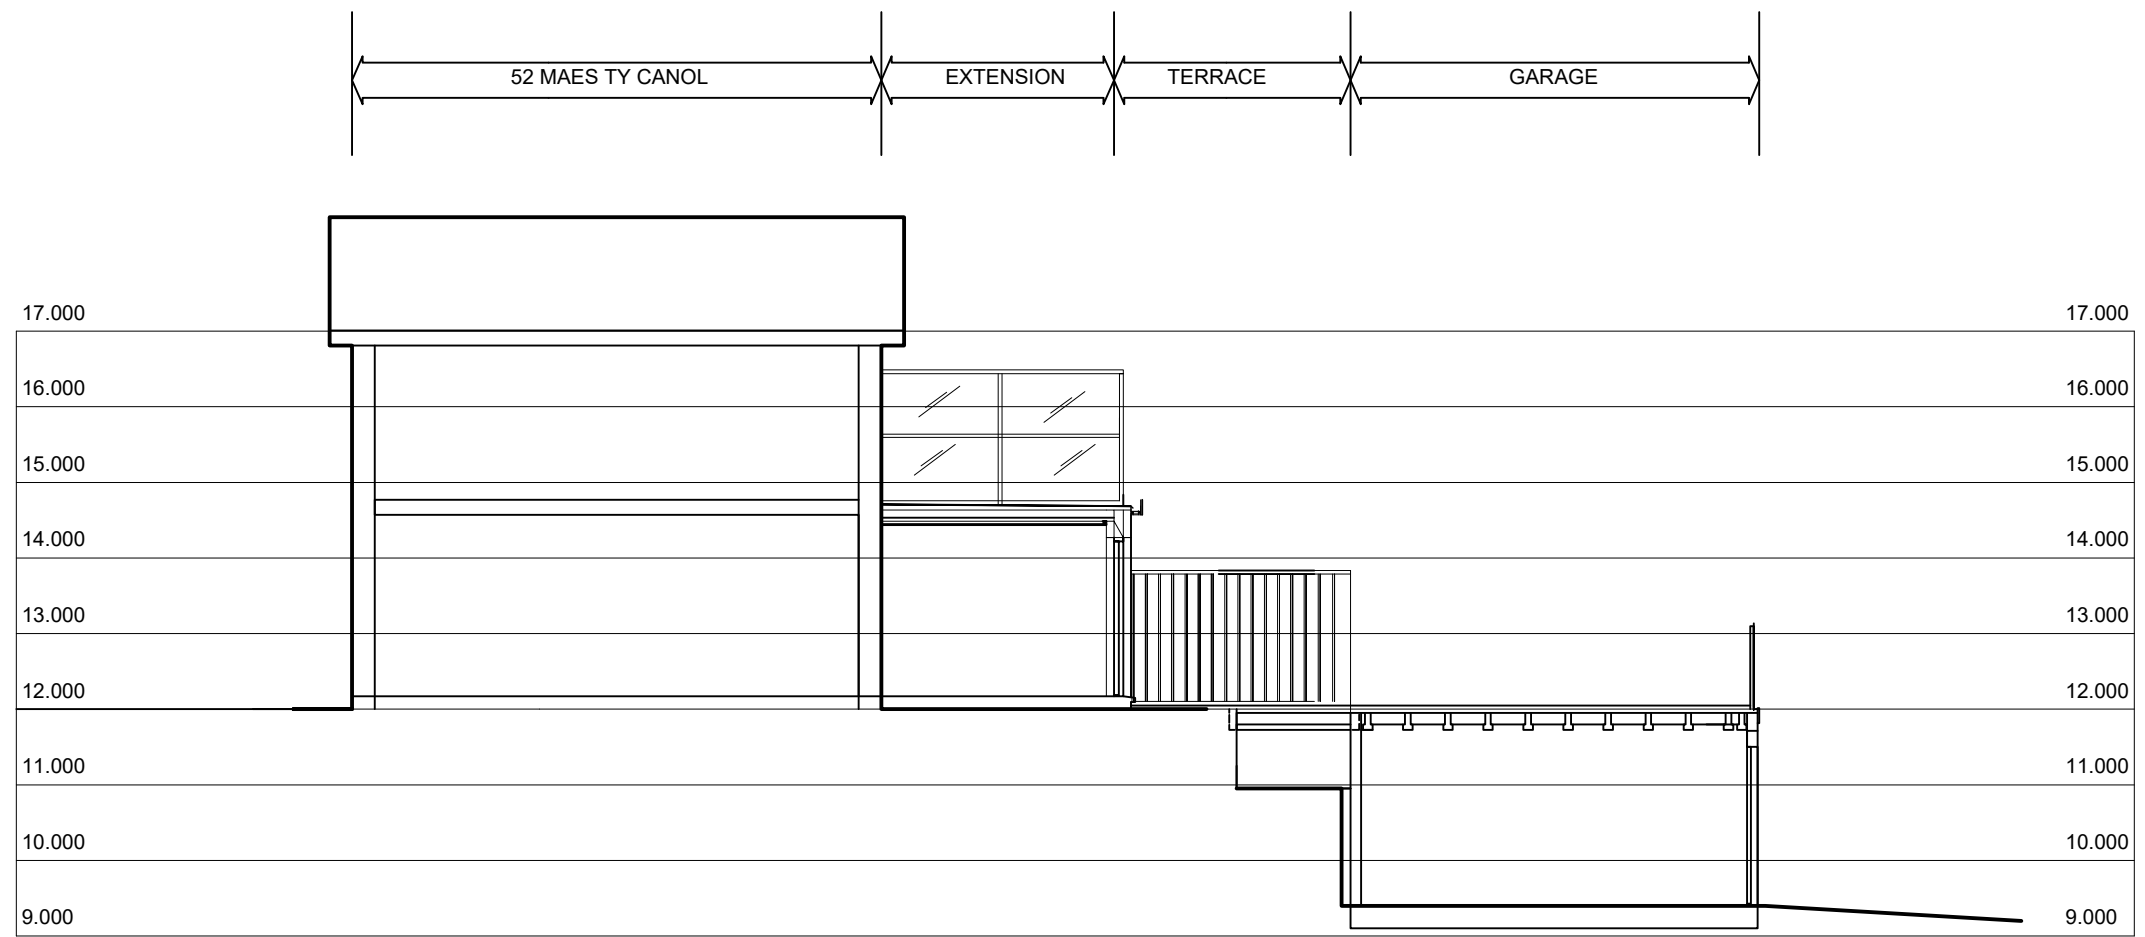


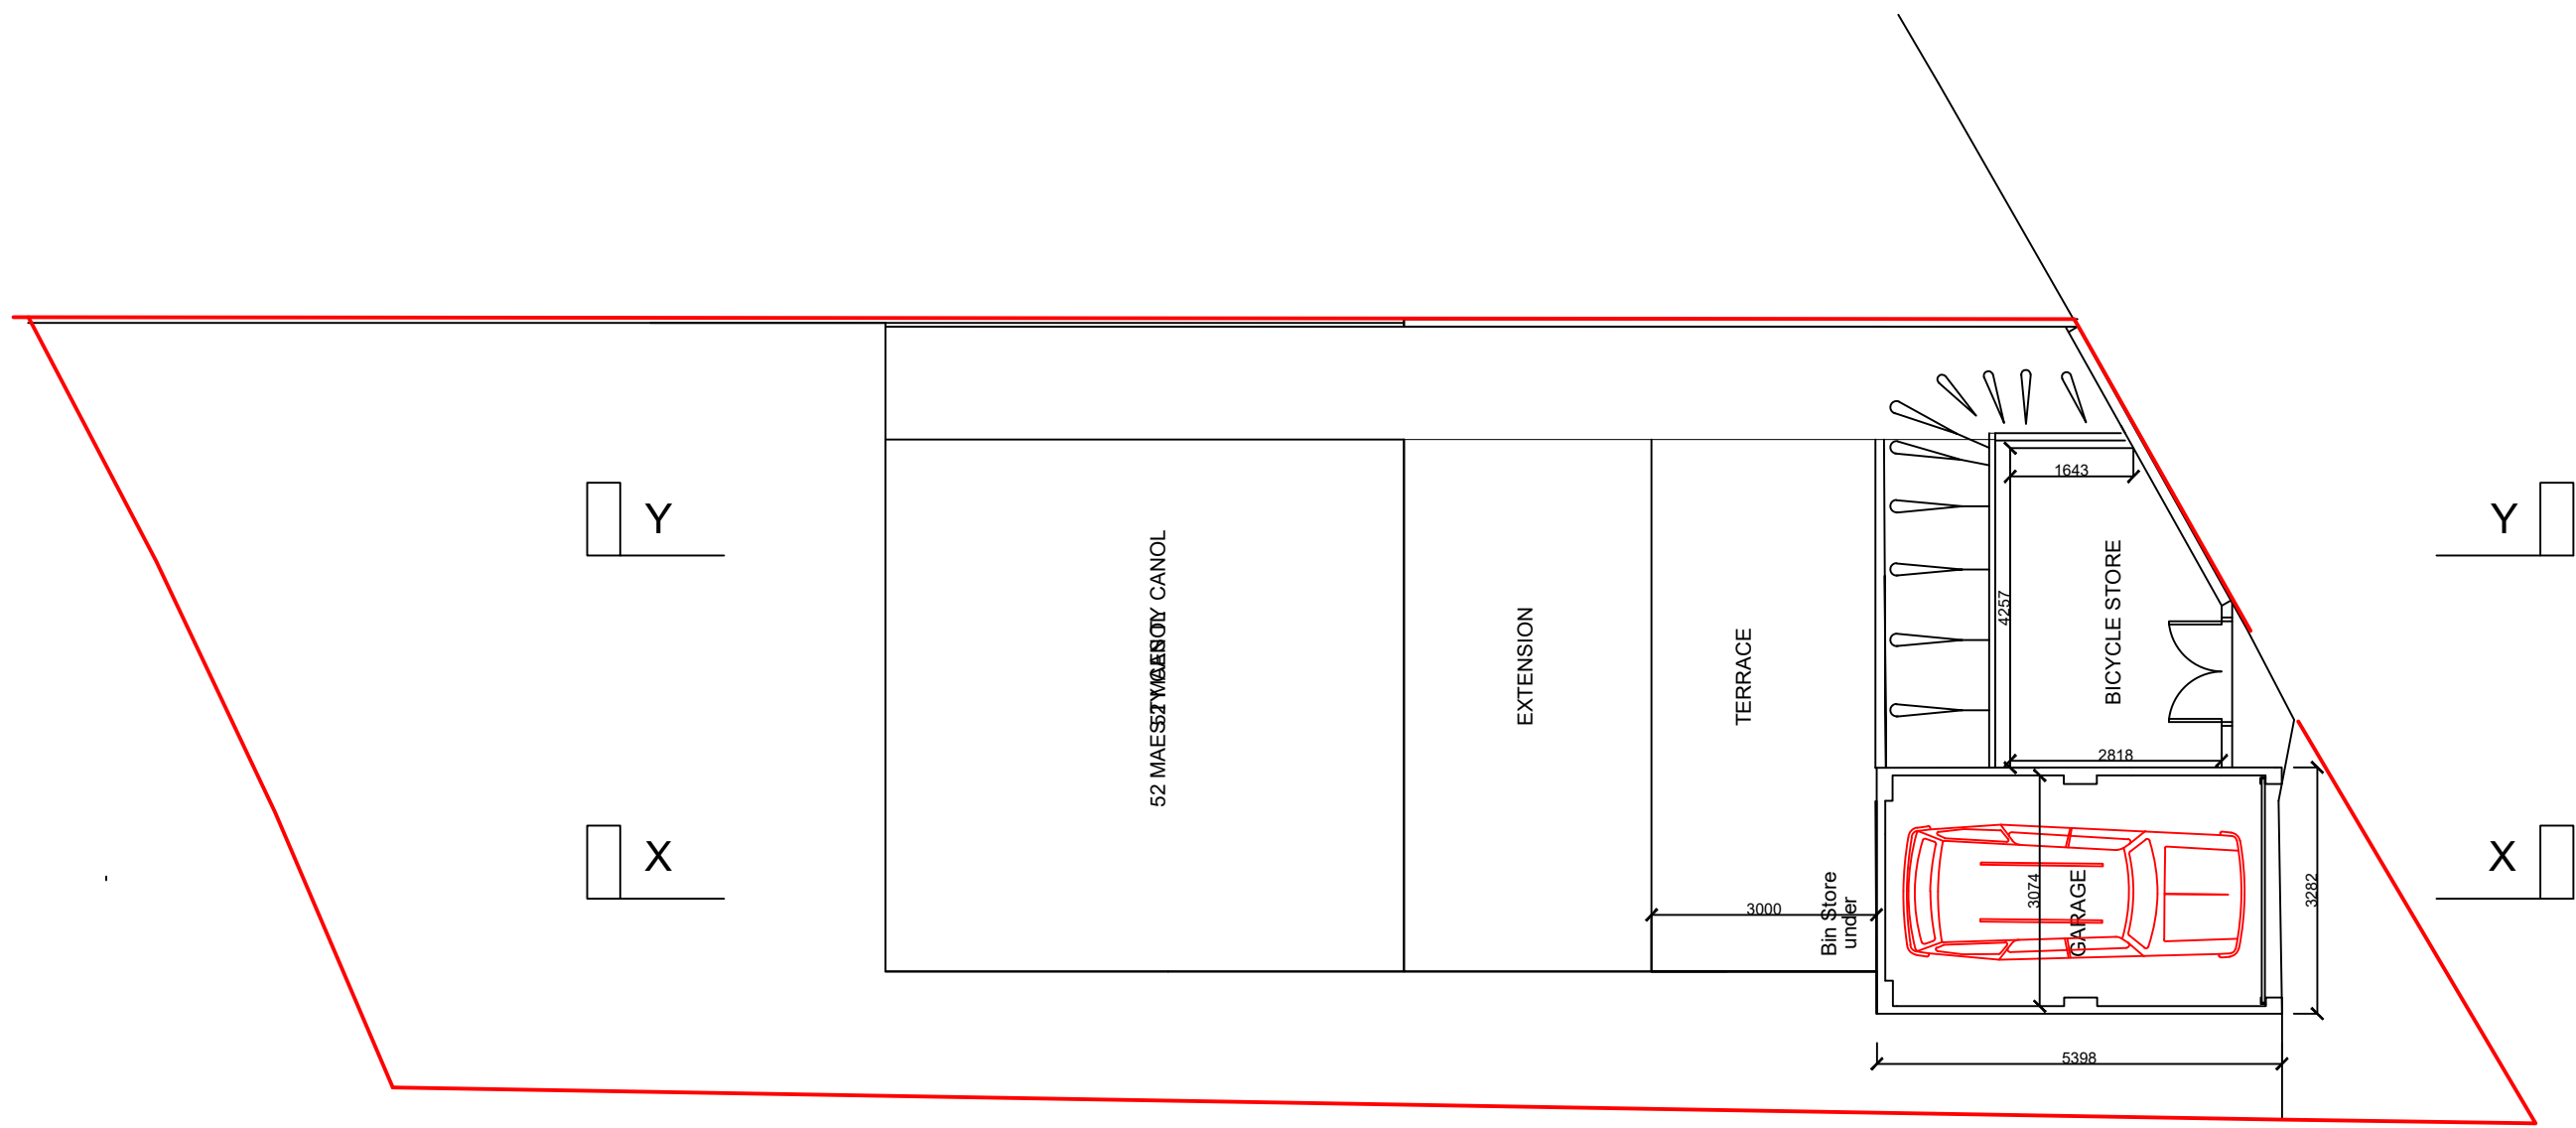

PROPOSED SECTION X-X

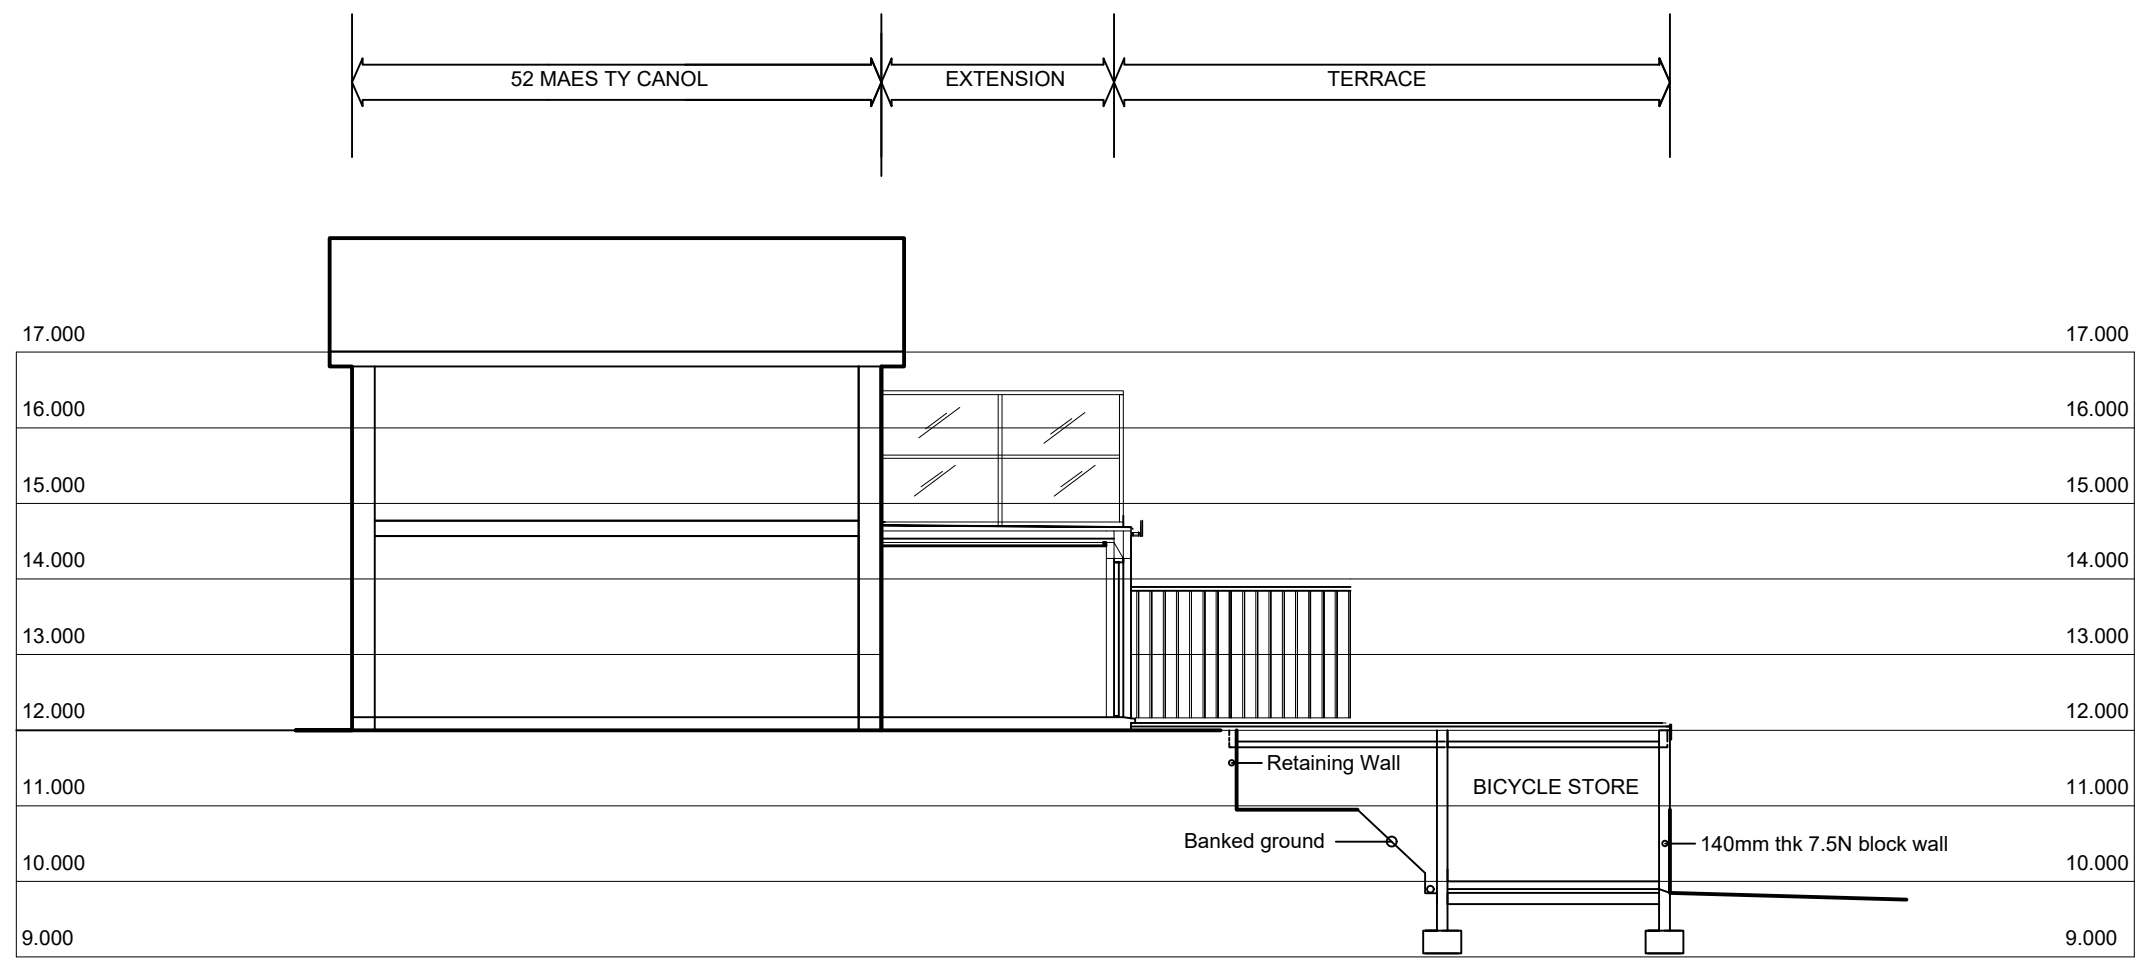

PROPOSED SECTION Y-Y

General Notes

| No. | Revision/Issue | Date |
|-----|----------------|------|
|     |                |      |

Firm Name and Address

Project Name and Address

52 MAES TY CANOL  
PROPOSED SITE PLAN  
& SECTIONS  
BAGLAN

Project

Mat

Date

14-08-19

Scale

1:100

Sheet

B-07