





EXISTING SITE PLAN

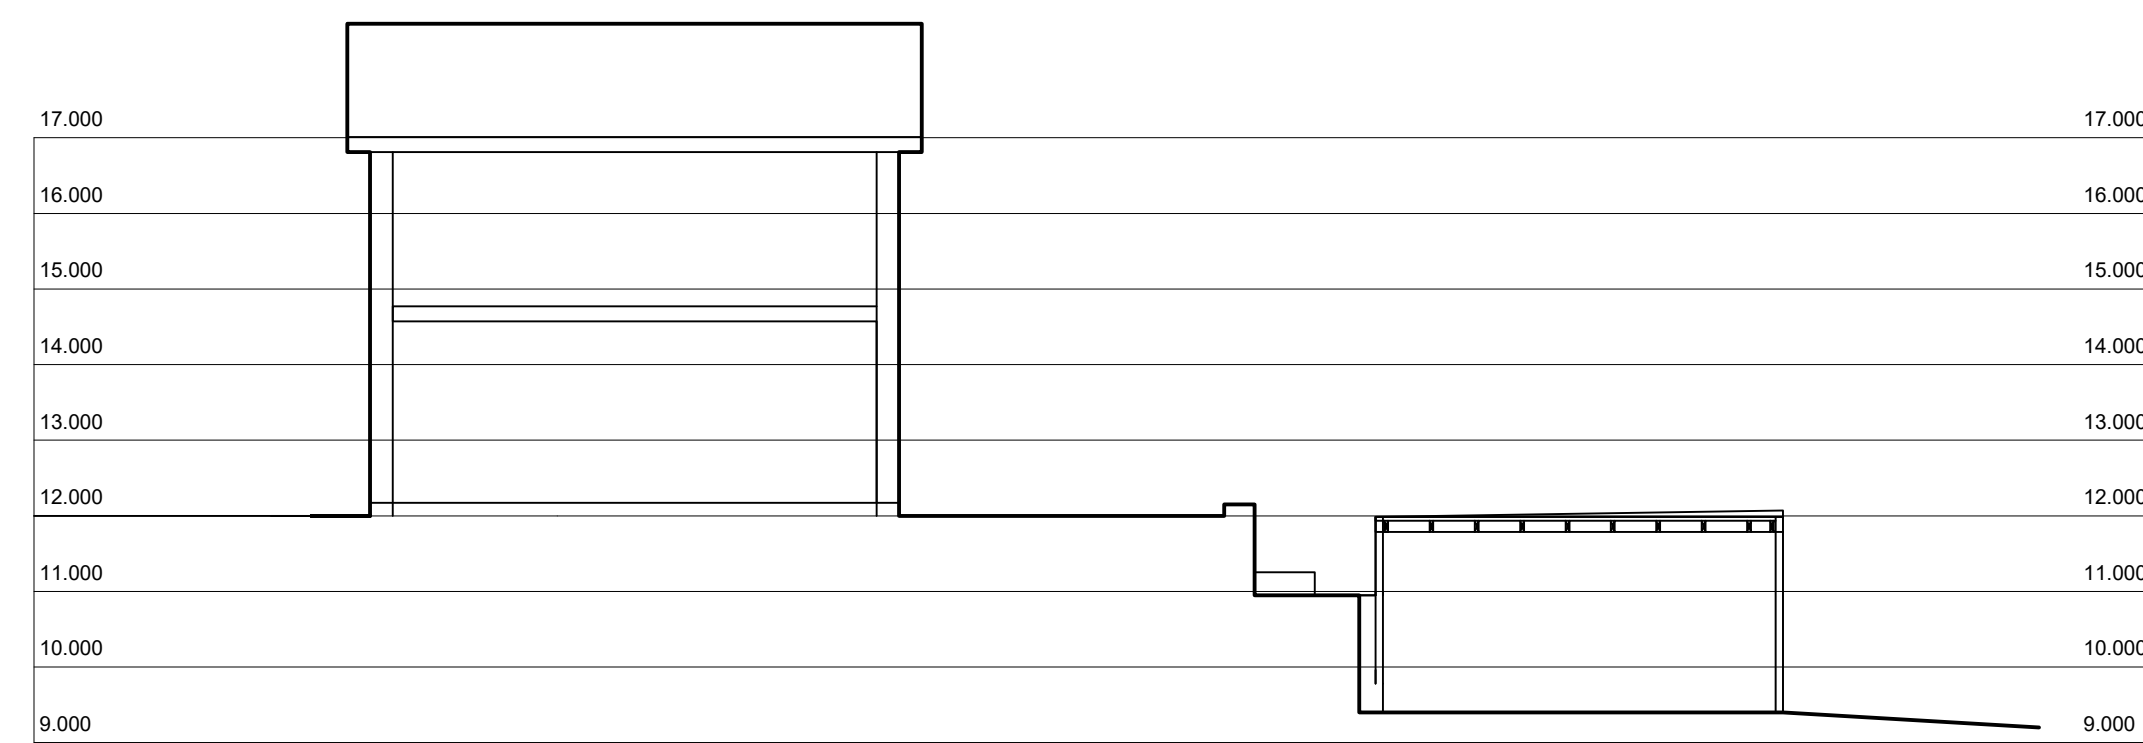

EXISTING SECTION X-X

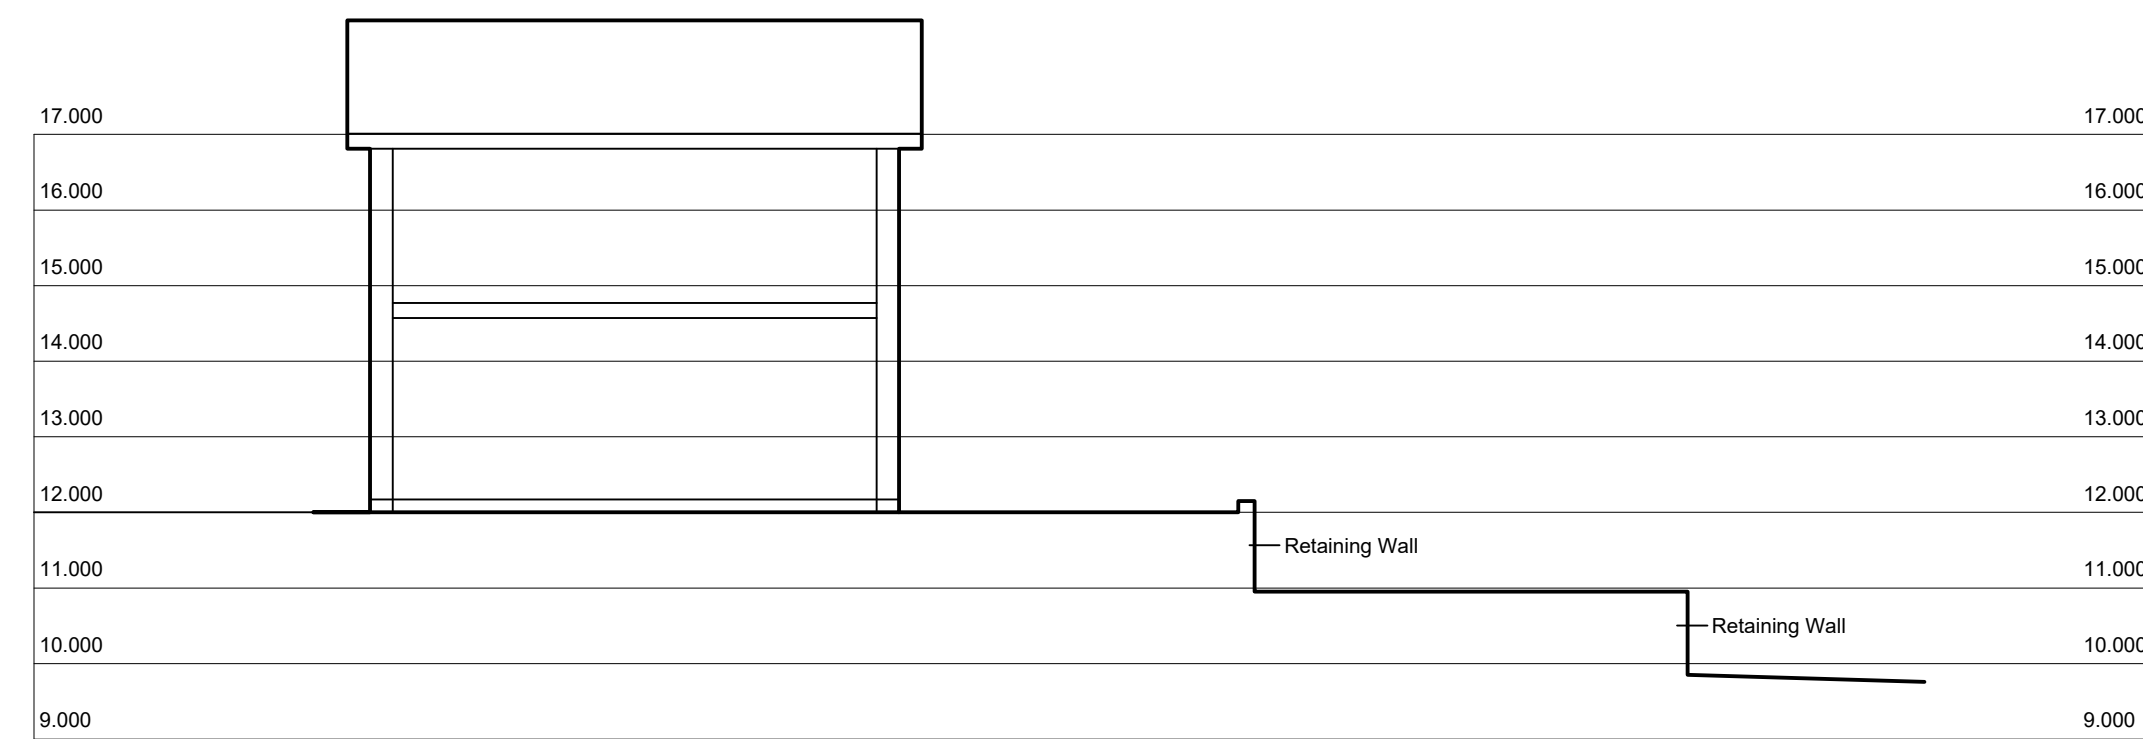

EXISTING SECTION Y-Y

General Notes

No.	Revision/Issue	Date

Firm Name and Address

Project Name and Address
52 MAES TY CANOL
EXISTING SITE PLAN
& SECTIONS
BAGLAN

Project	Mat	Sheet
Date	14-08-19	B-06
Scale	1:100	