



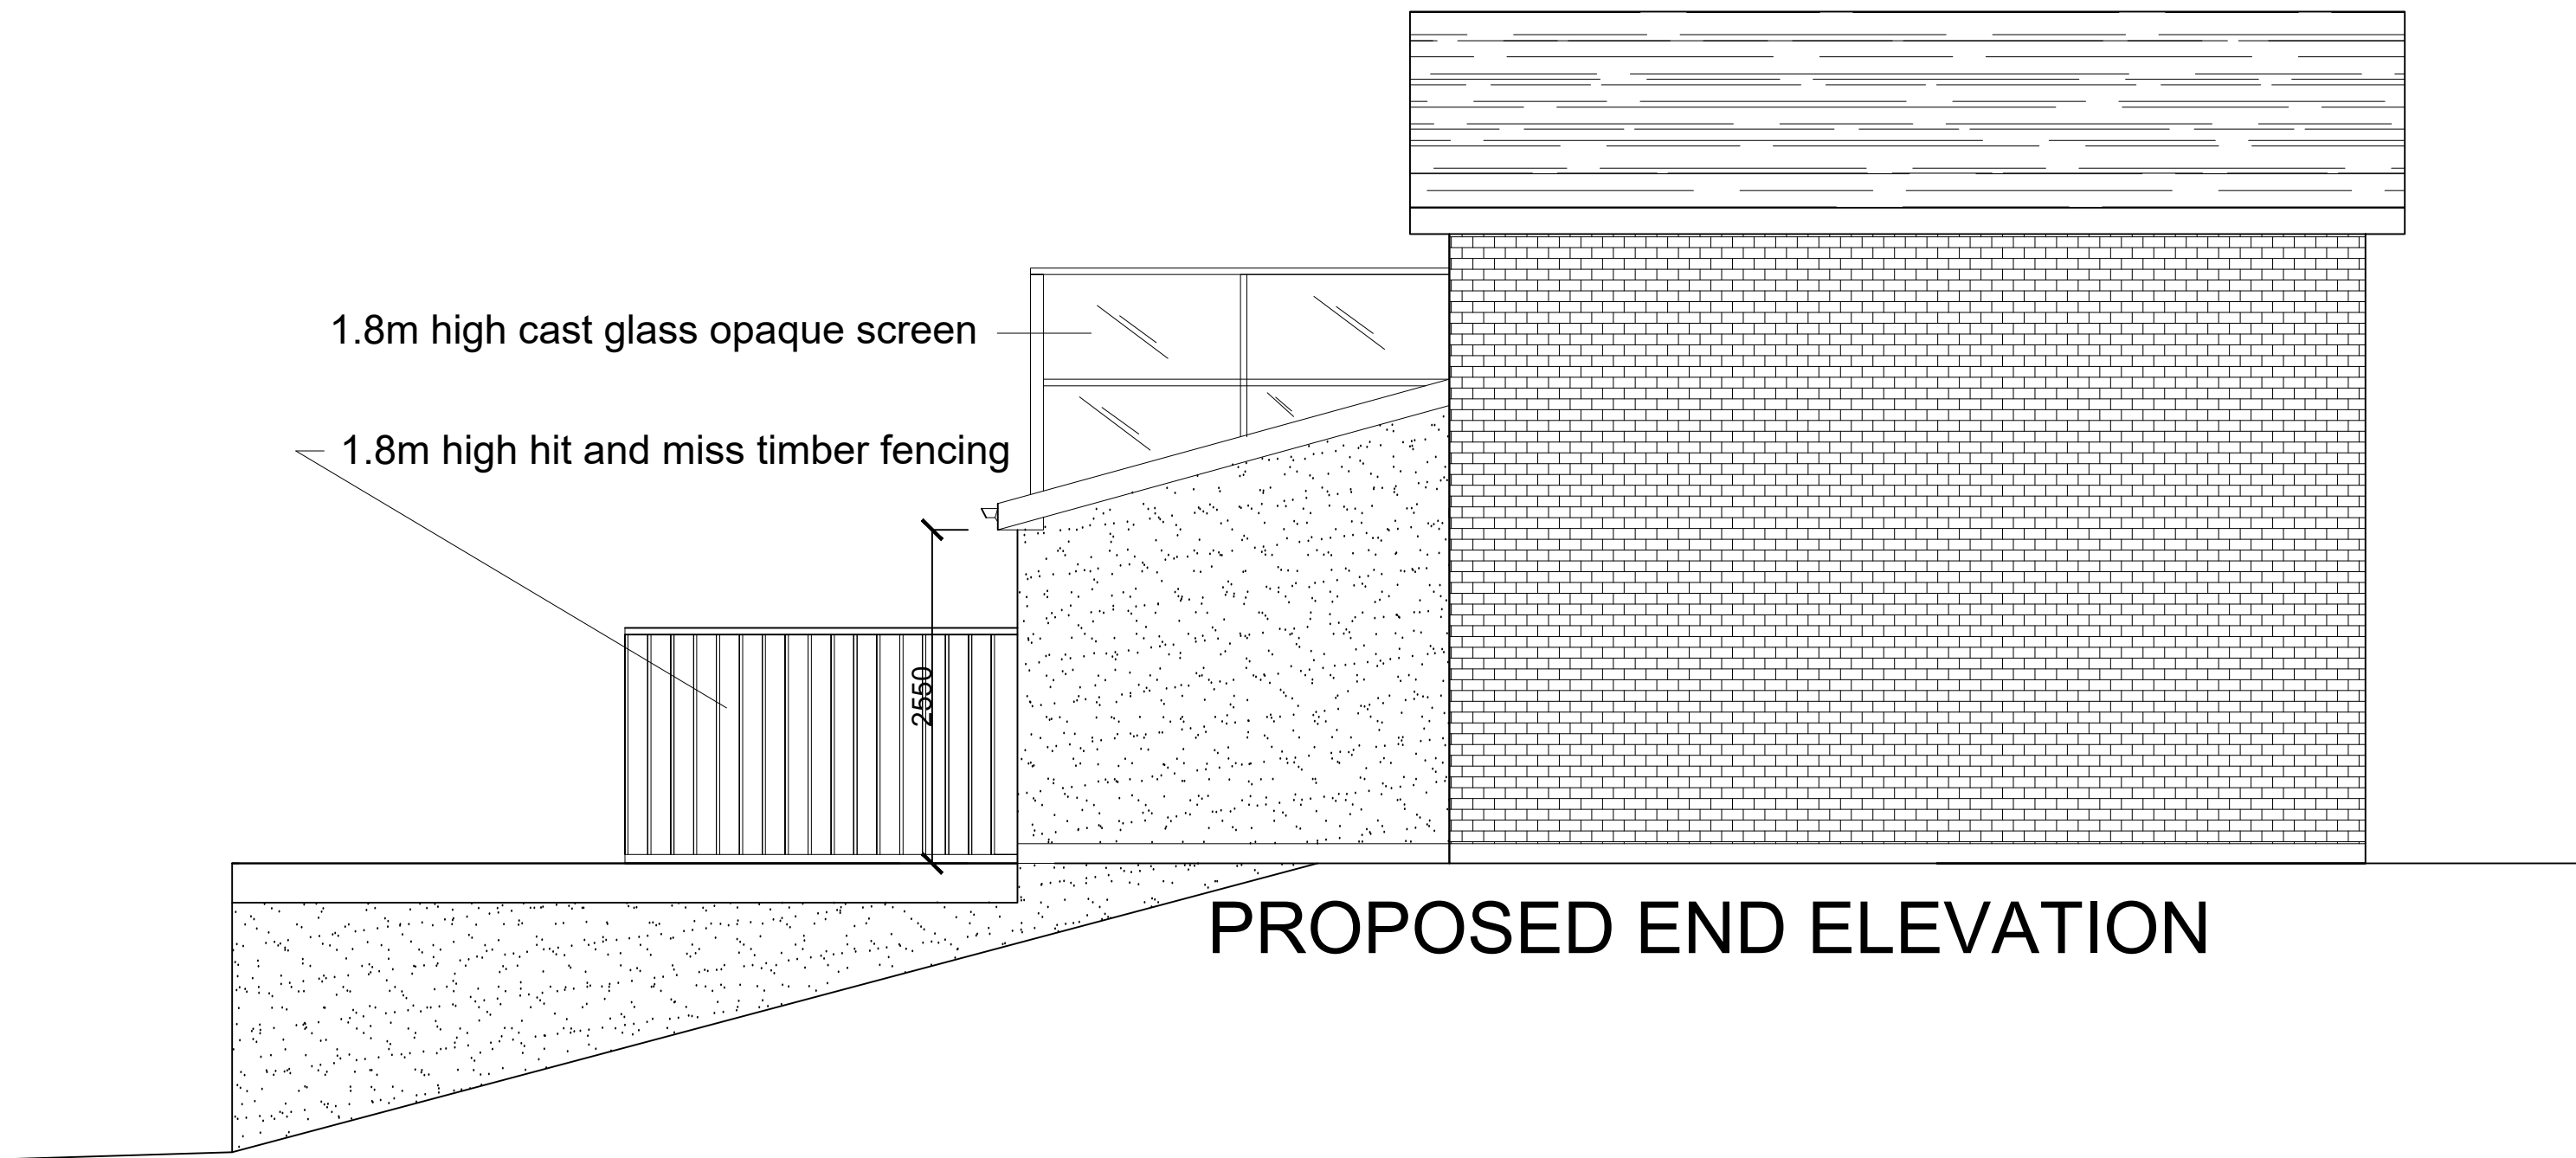

PROPOSED END ELEVATION

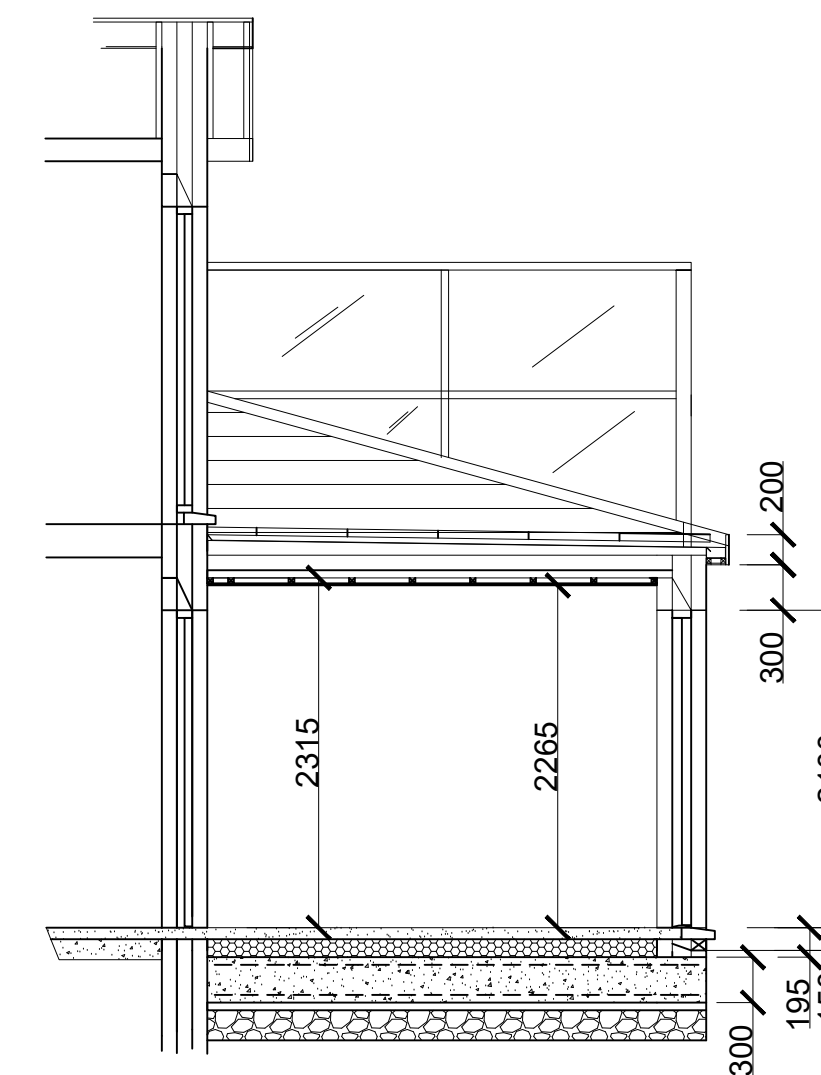

SECTION A-A

General Notes

No.	Revision/Issue	Date

Firm Name and Address

Project Name and Address
52 MAES TY CANOL PROPOSED END ELEV & SECTION A-A BAGLAN

Project	Mat	Sheet
Date	14-08-19	B-05
Scale	1:50	