



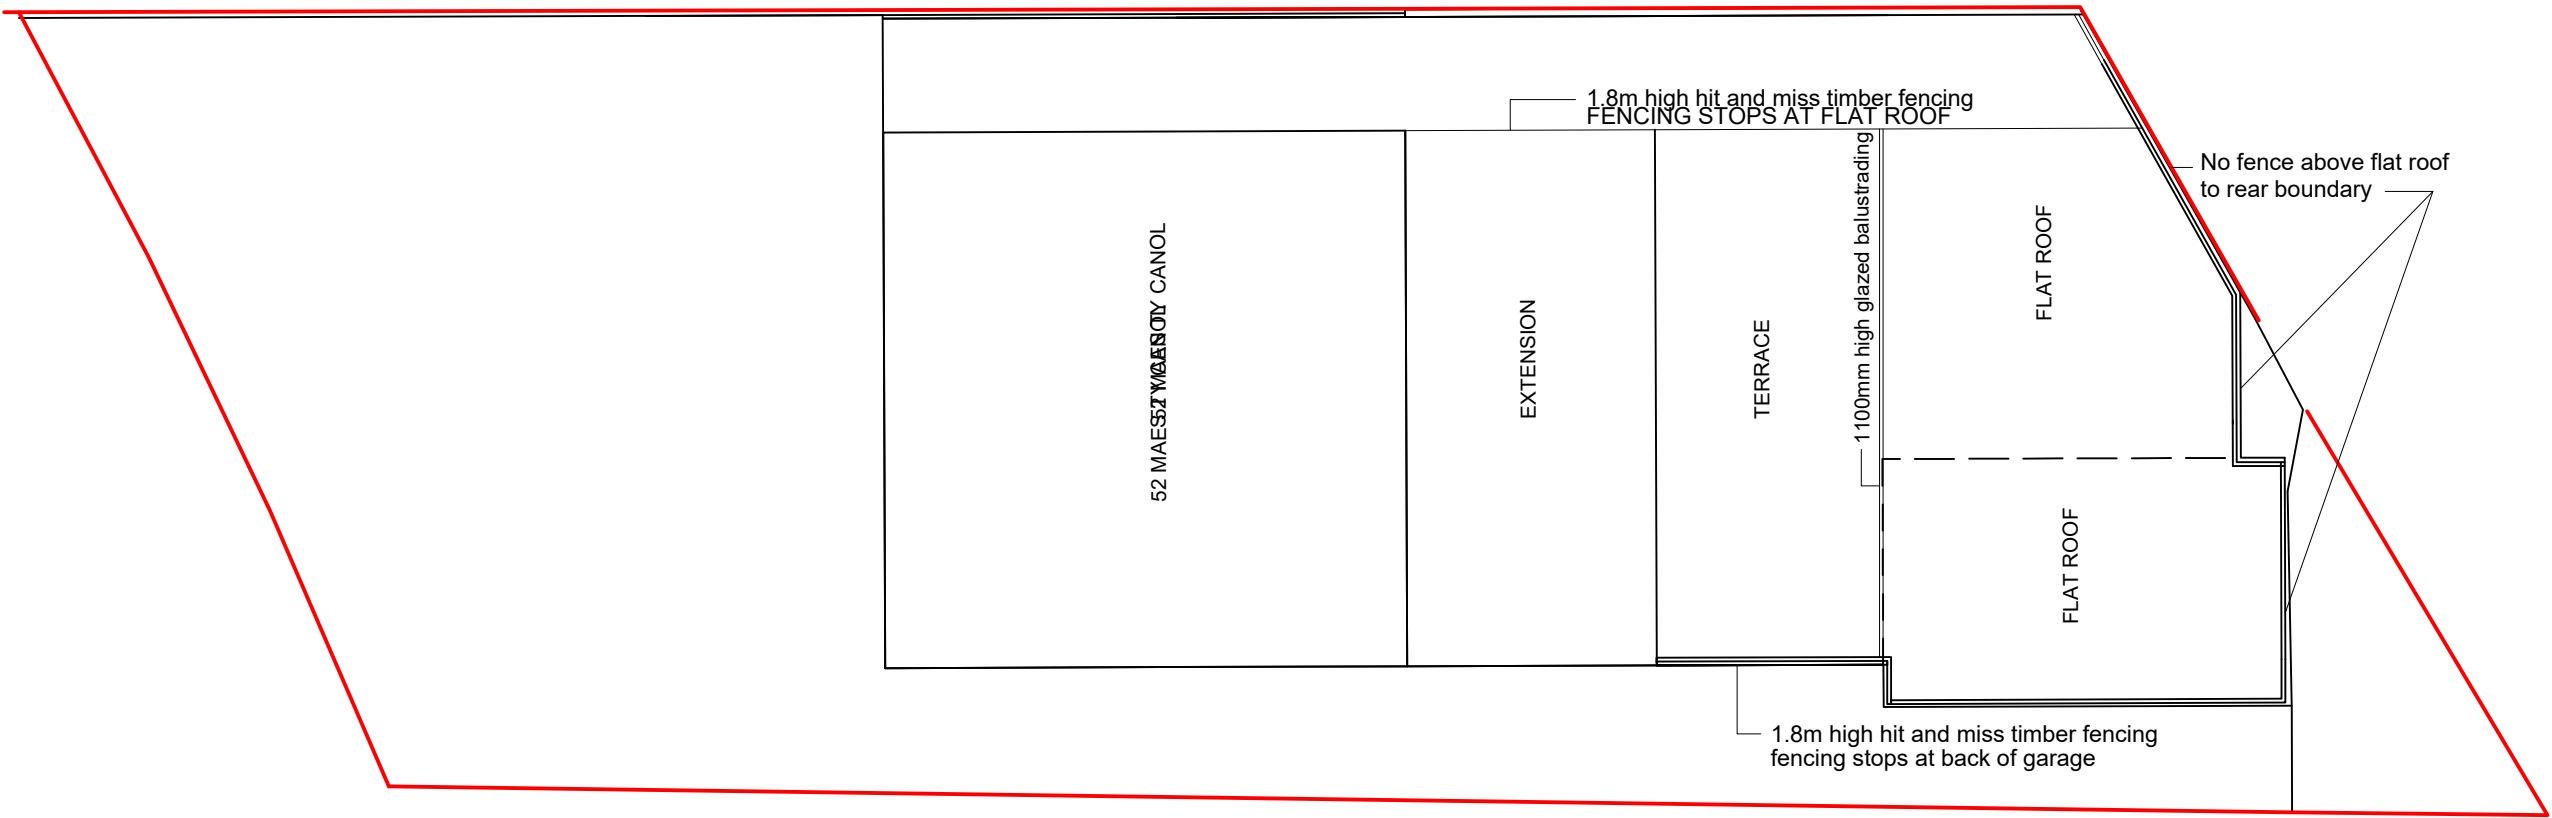

PROPOSED PLAN

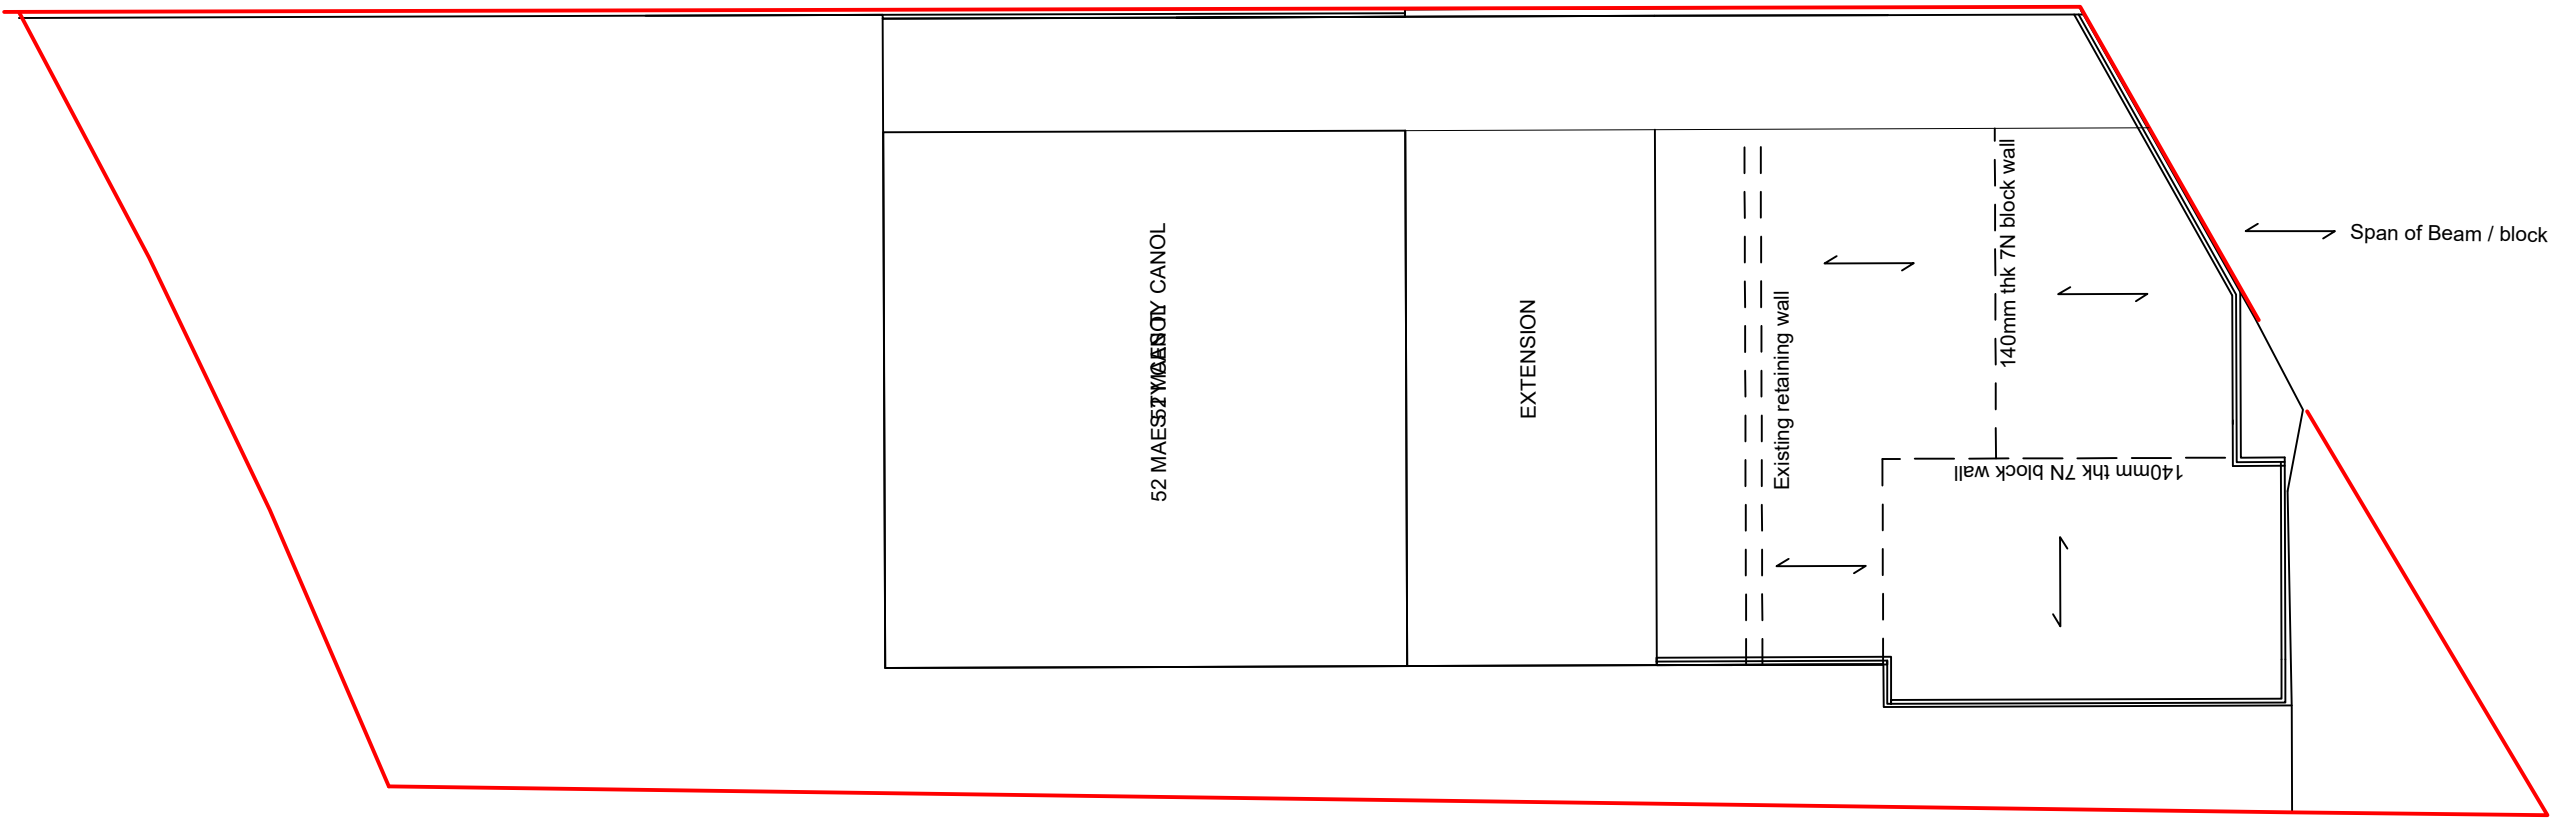

PROPOSED PLAN BEAM / BLOCK FLOOR

General Notes

No.	Revision/Issue	Date
-----	----------------	------

Firm Name and Address

Project Name and Address

52 MAES TY CANOL
PROPOSED SITE PLANS
BEAM / BLOCK & FENCING
BAGLAN

Project	Mat	Sheet
Date	14-08-19	B-09
Scale	1:100	