




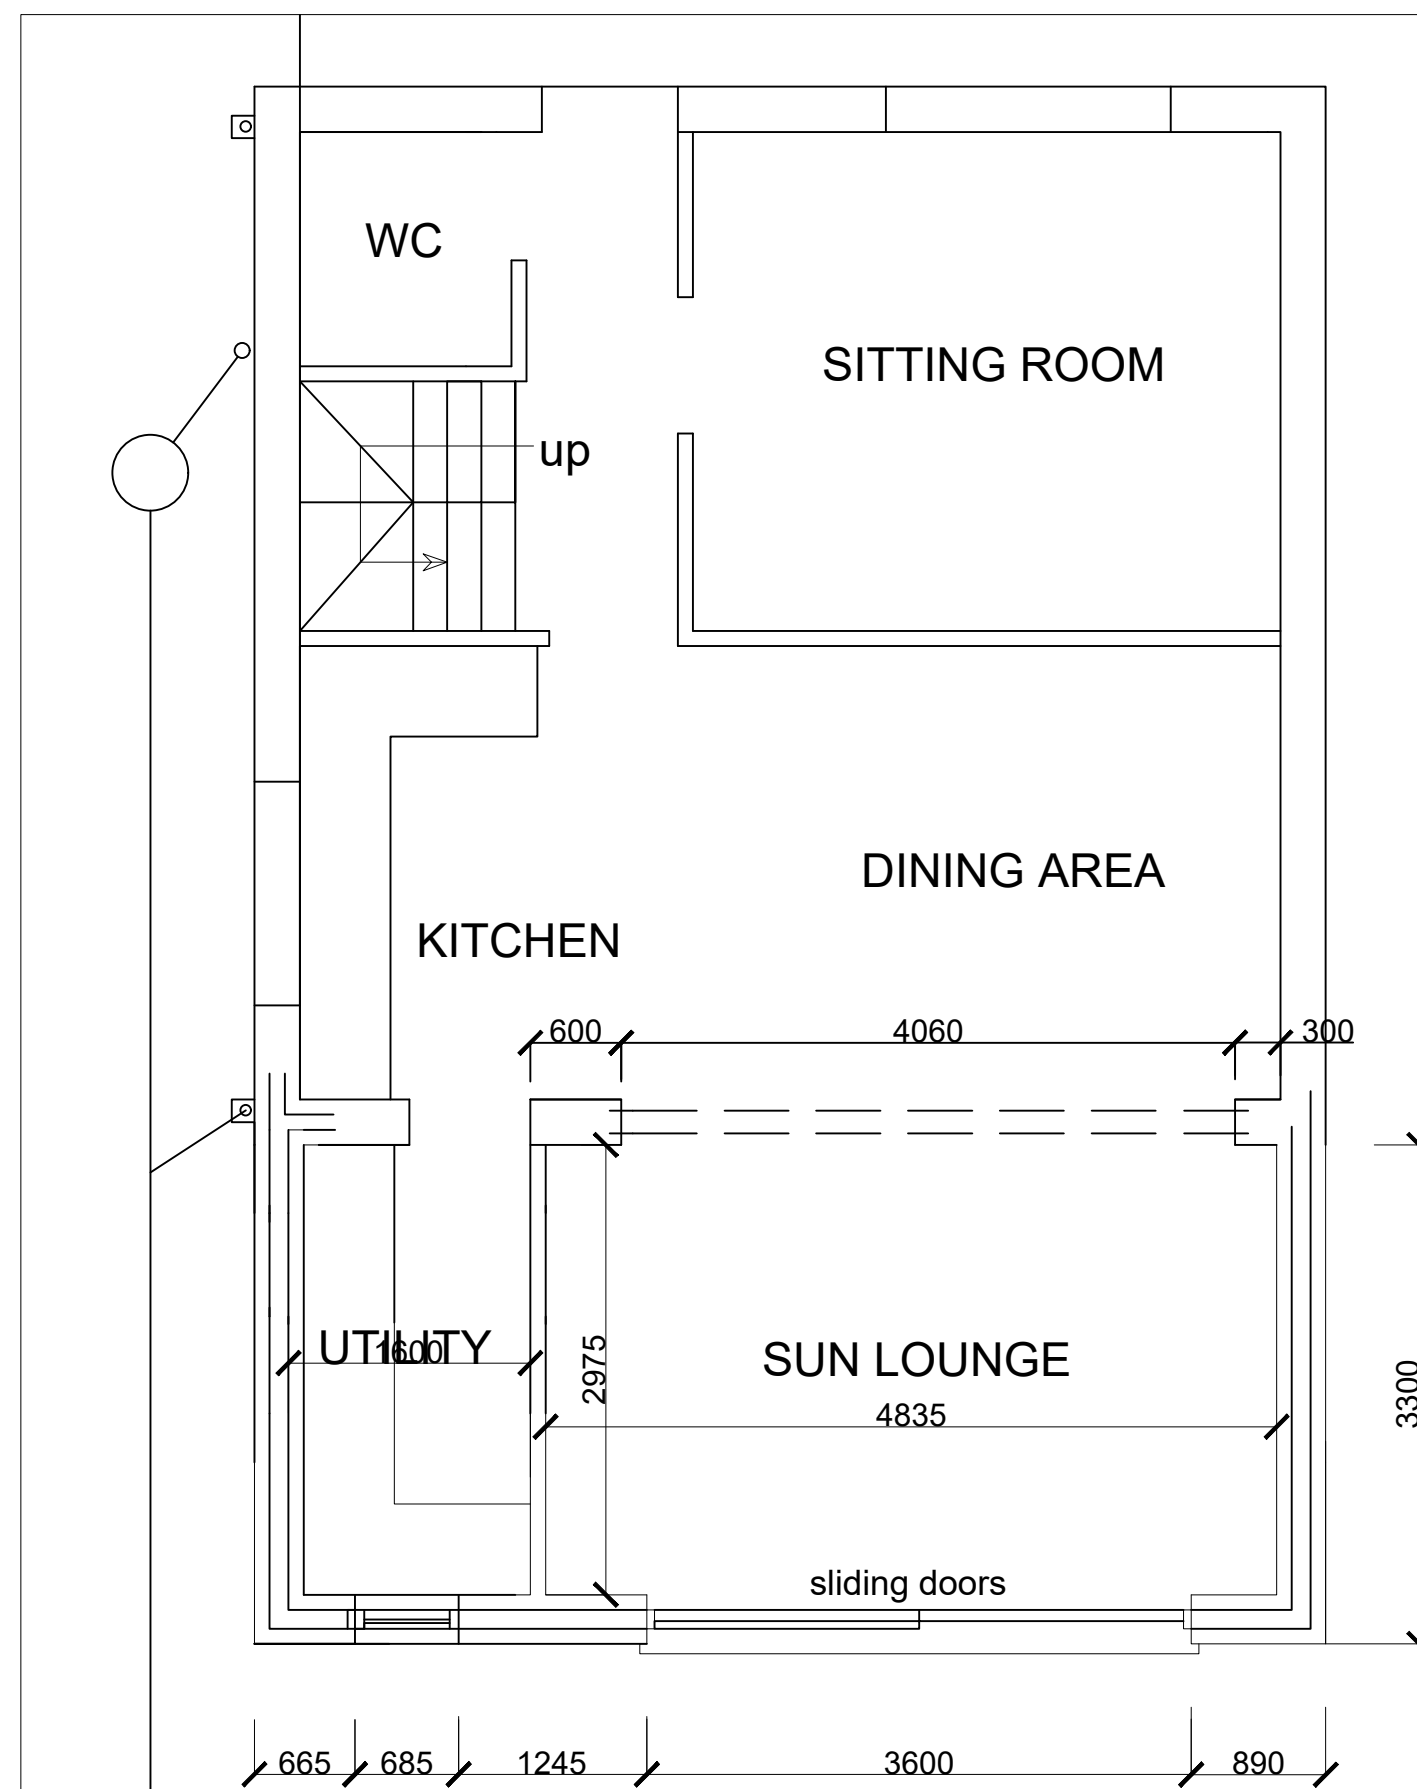

PROPOSED GF PLAN

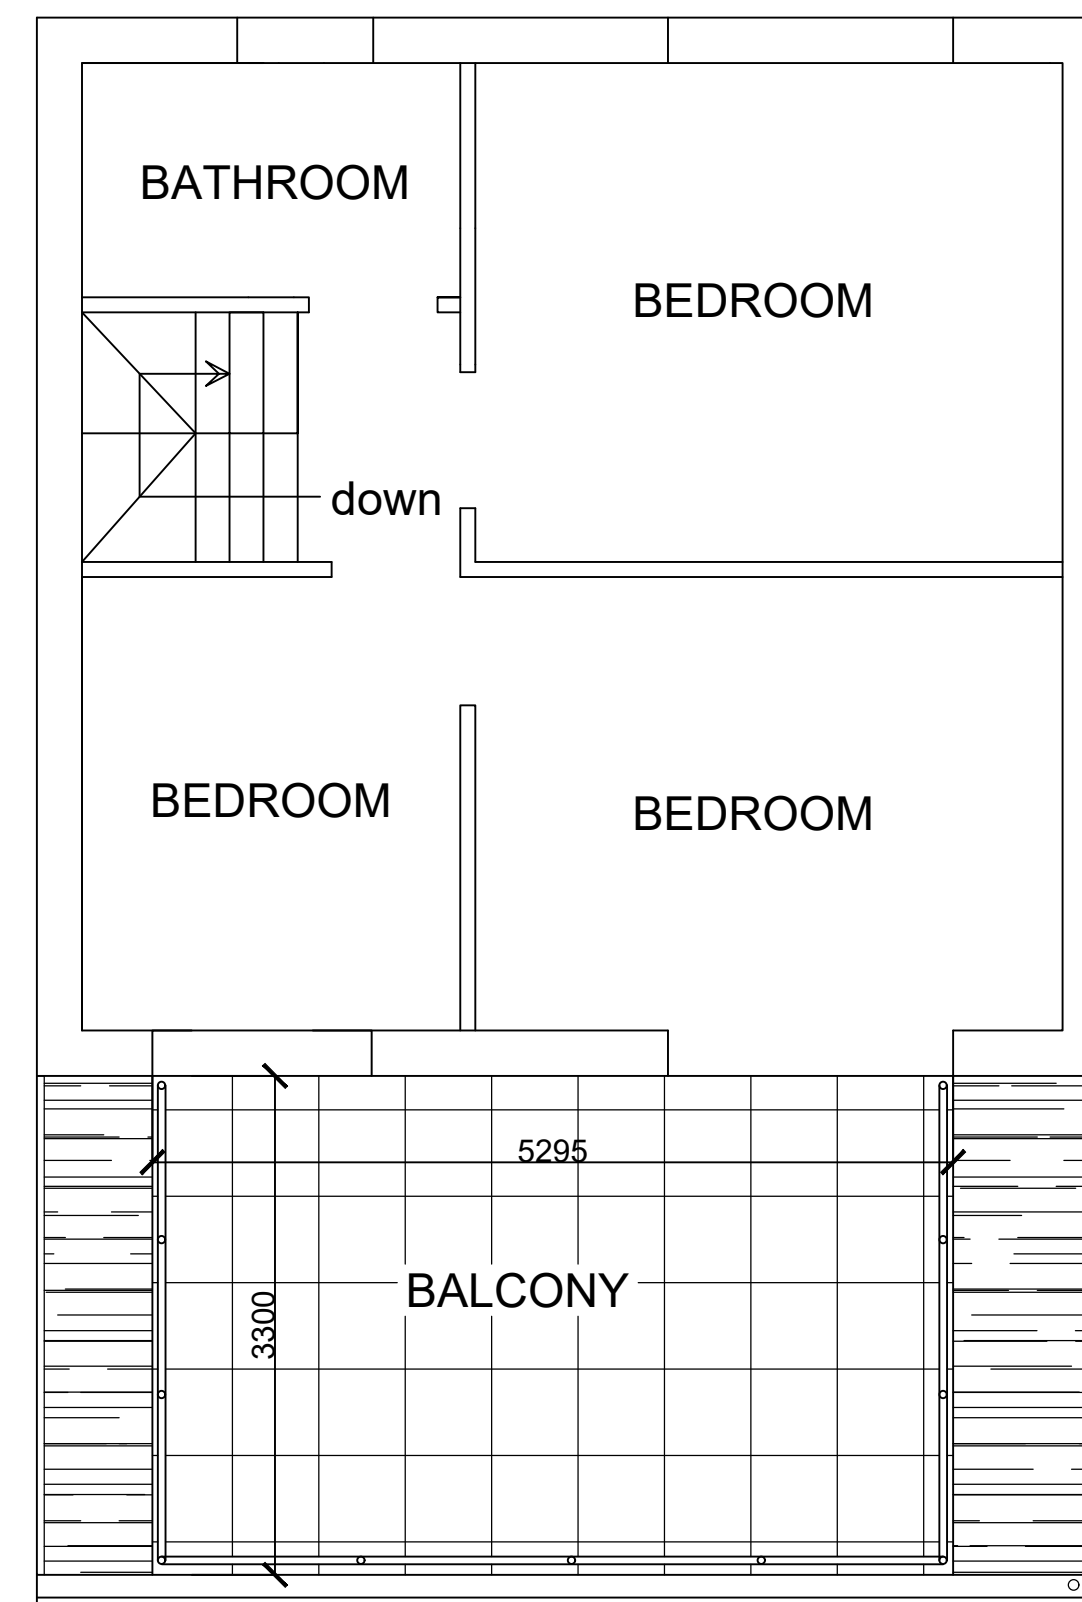

PROPOSED REAR ELEVATION

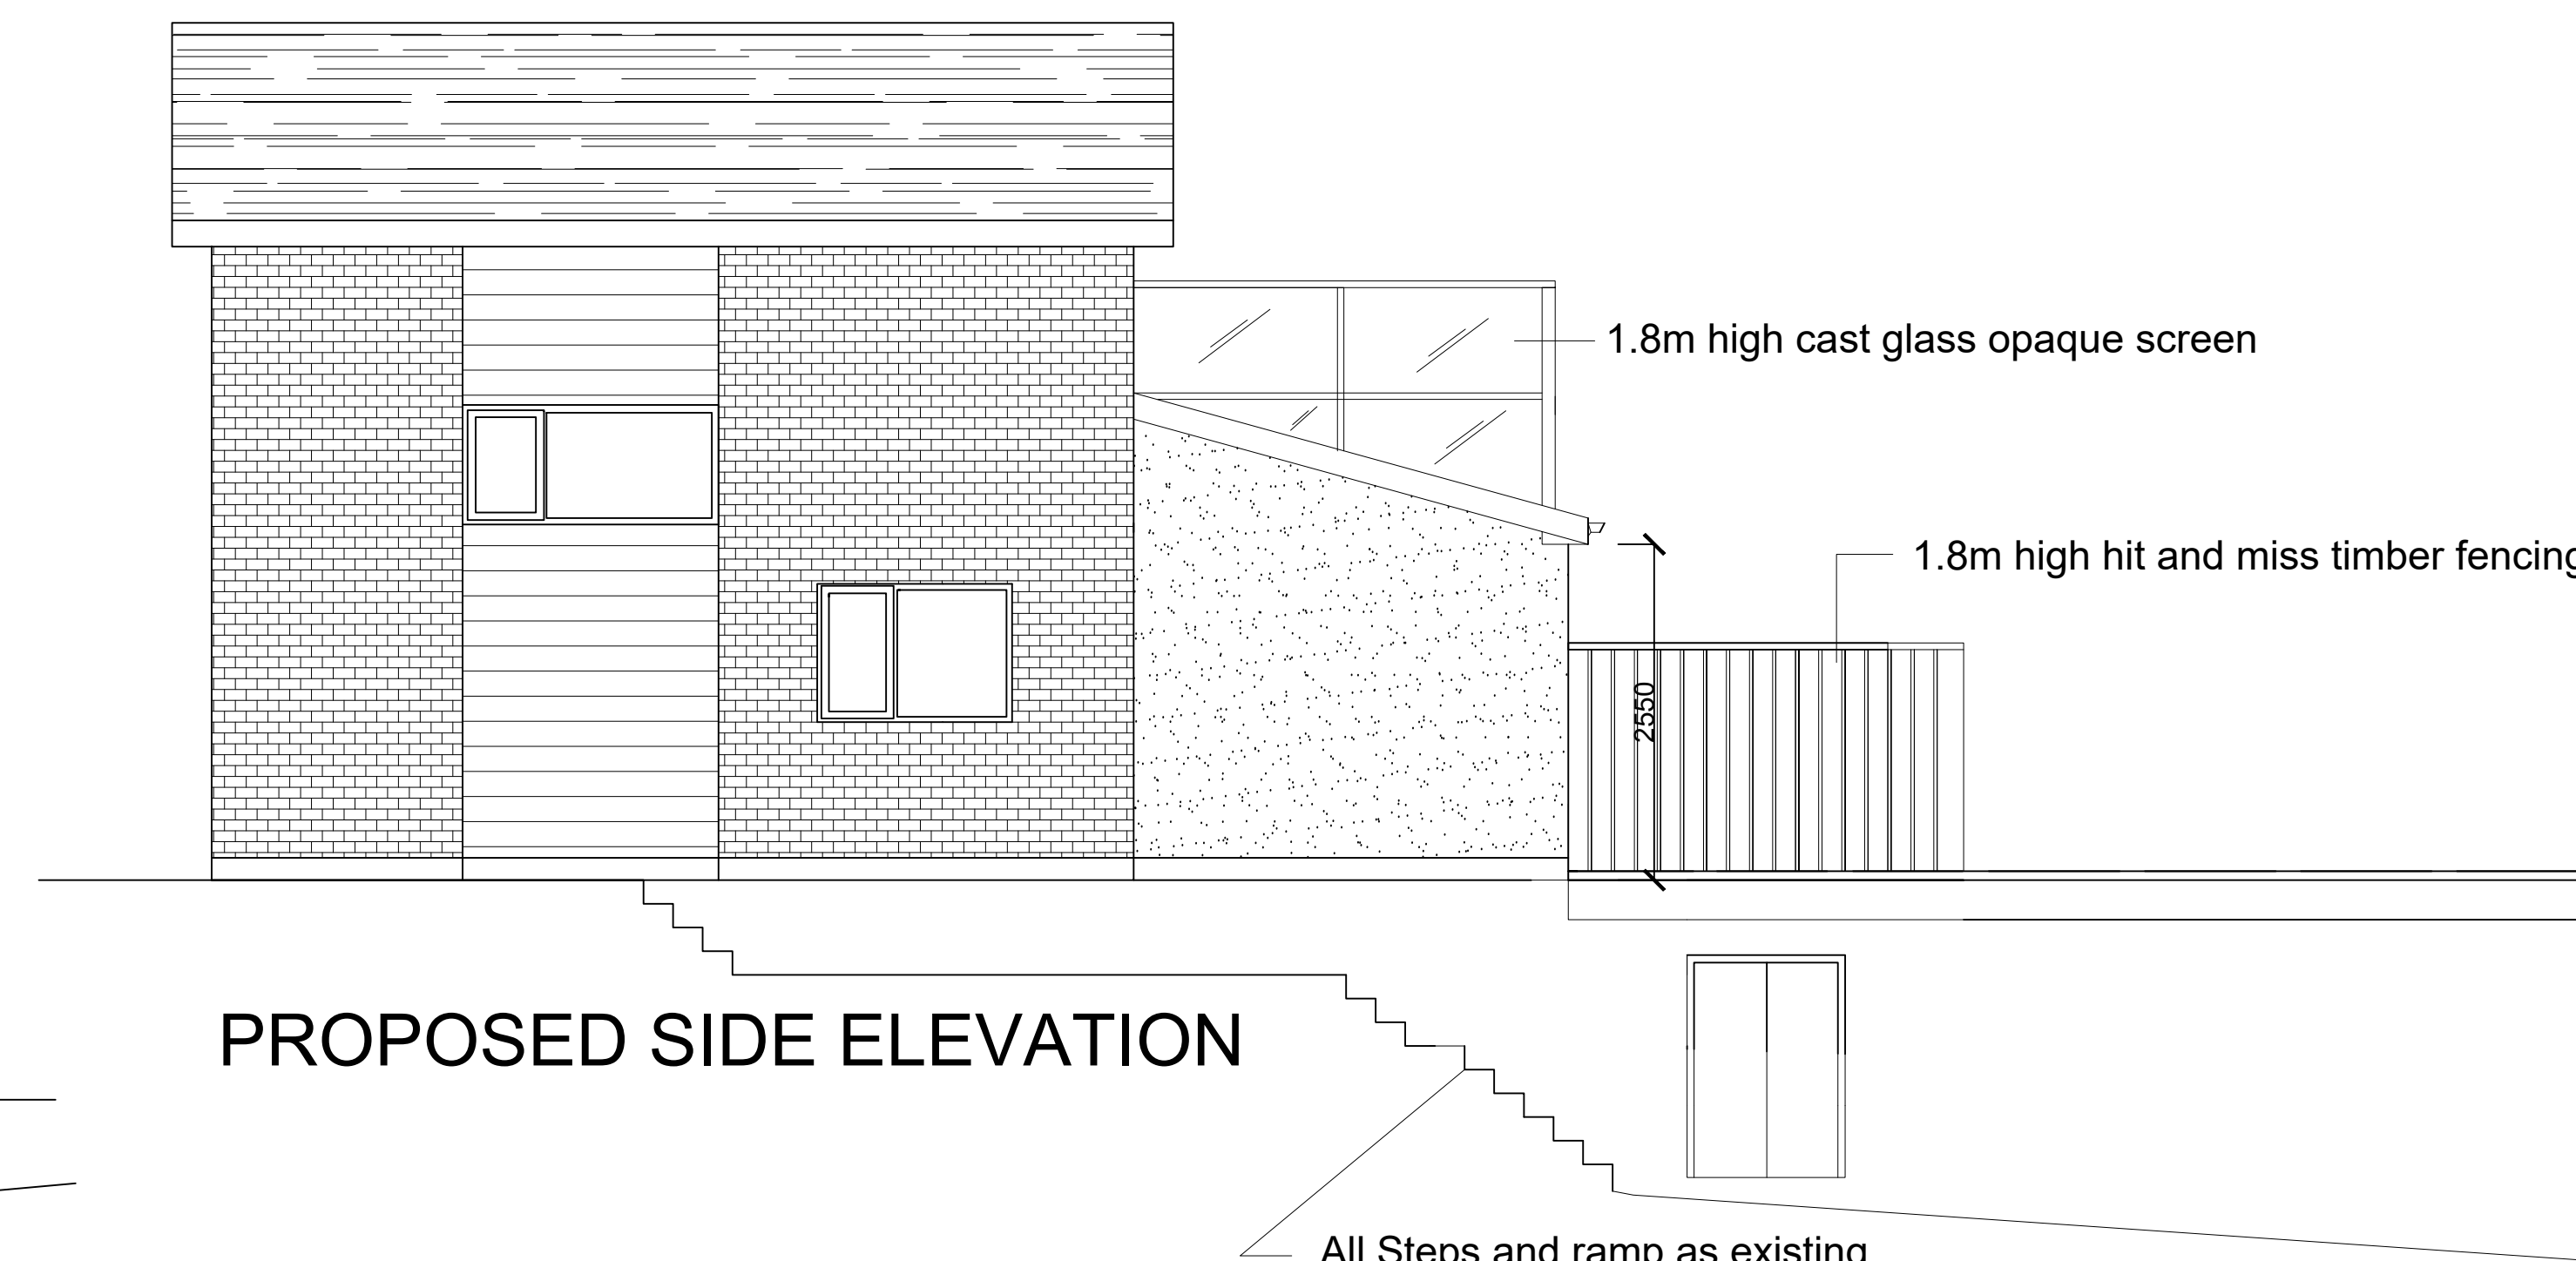

PROPOSED SIDE ELEVATION

General Notes

No.	Revision/Issue	Date

Firm Name and Address

Project Name and Address
52 MAES TY CANOL
PROPOSED GF & FF PLANS
REAR GARDEN / TERRACE
BAGLAN

Project	Mat	Sheet
Date	14-08-19	B-04
Scale	1:50	