



Tan Y Bryn, Main Road Cadoxton, Neath

Tree Constraints Plan

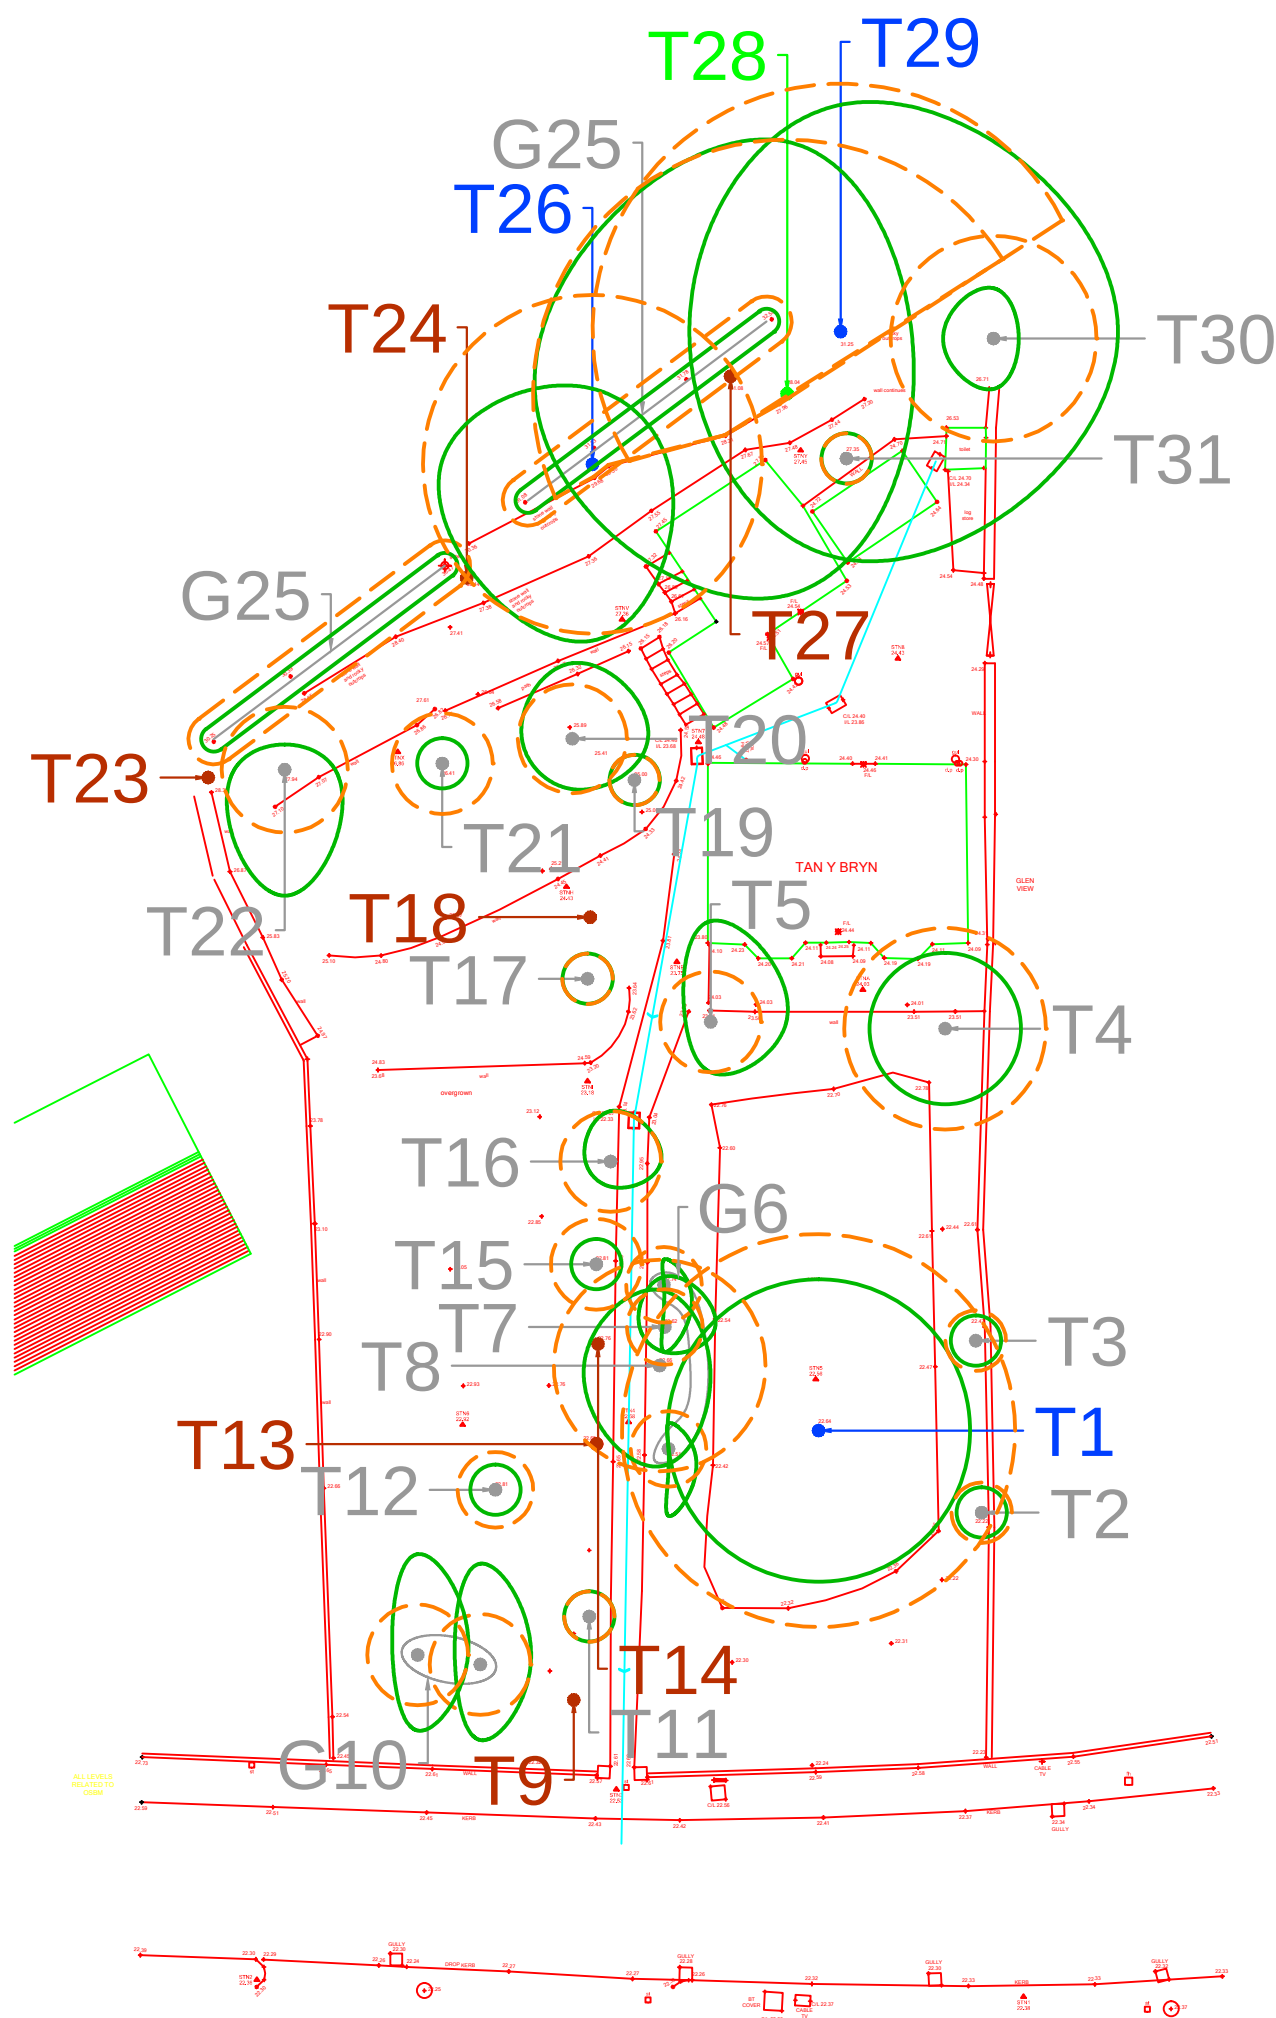


10m

Tree Constraints Plan

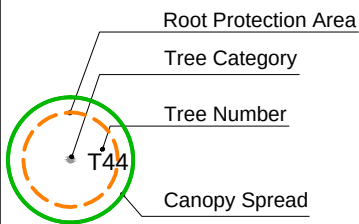

- Category A Trees (green dot)
- Category B Trees (blue dot)
- Category C Trees (grey dot)
- Category U Trees (brown dot)

Scale 1:300 @A3
07/2019

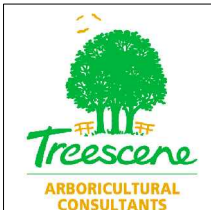

N