




north elevation




east elevation




south elevation

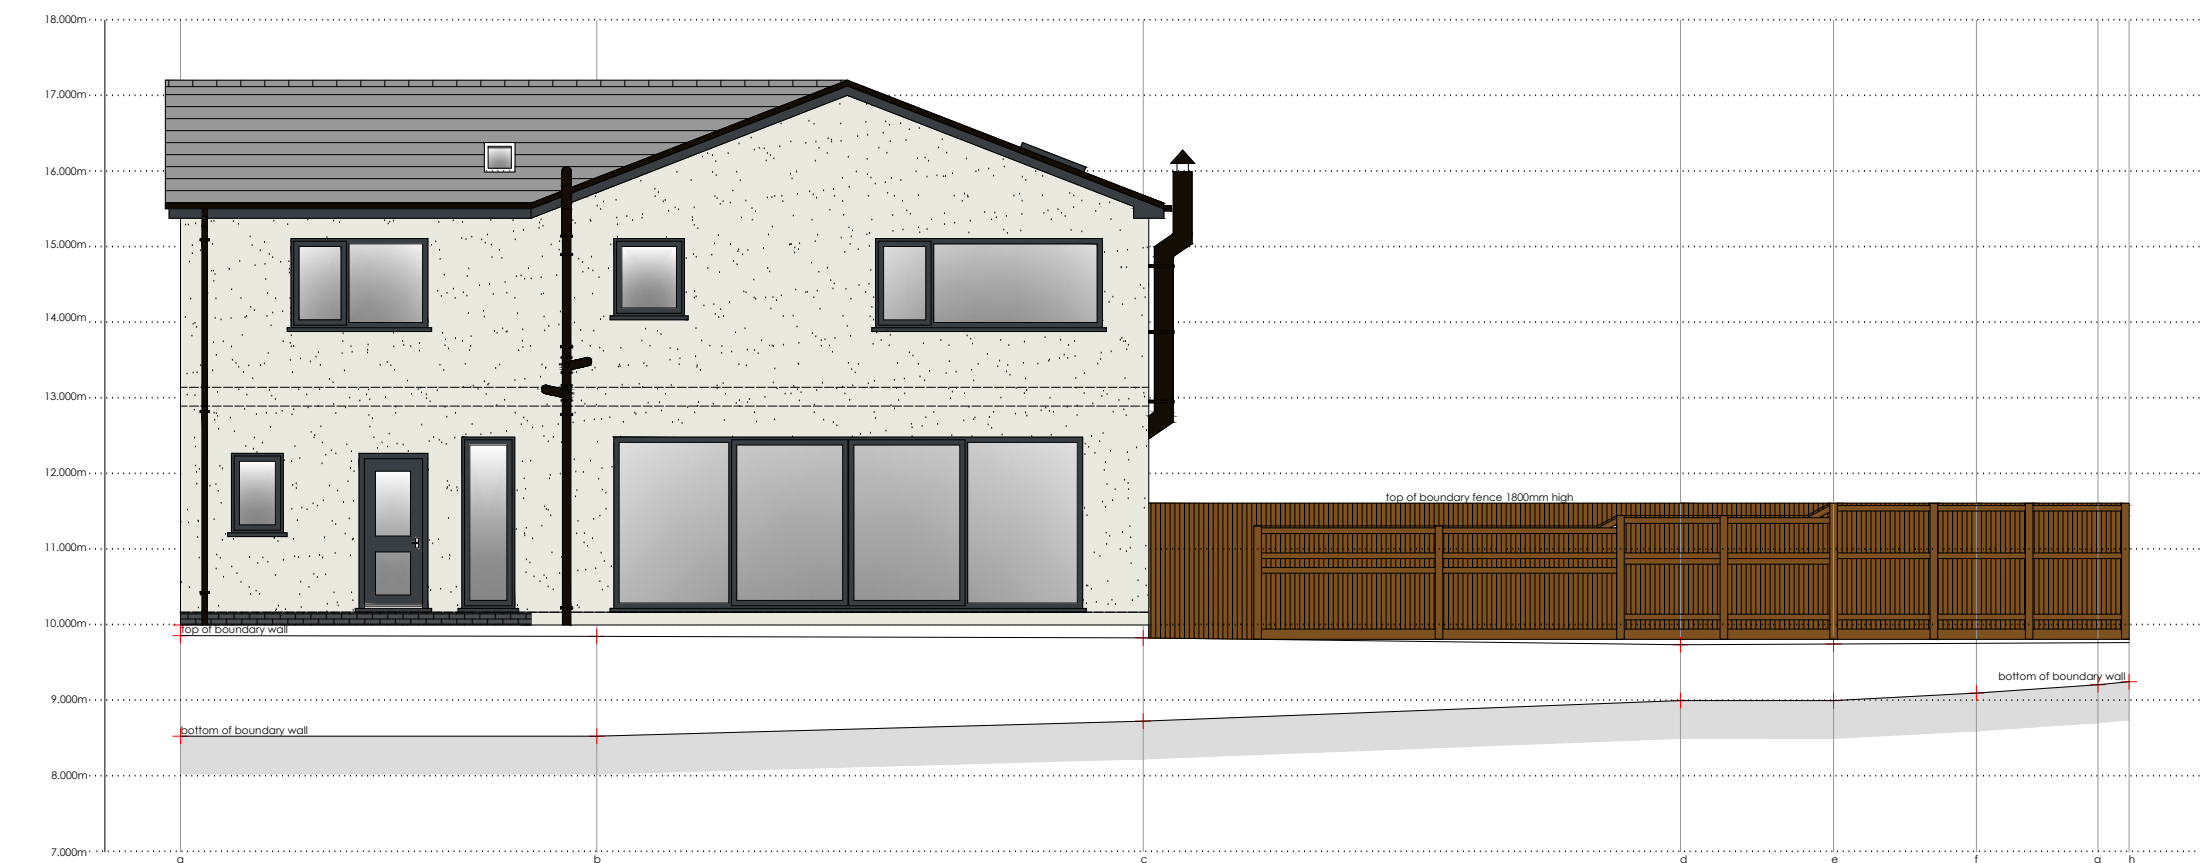


ELEVATION INDICATING EXISTING BOUNDARY FENCING
SCALE 1 | 100

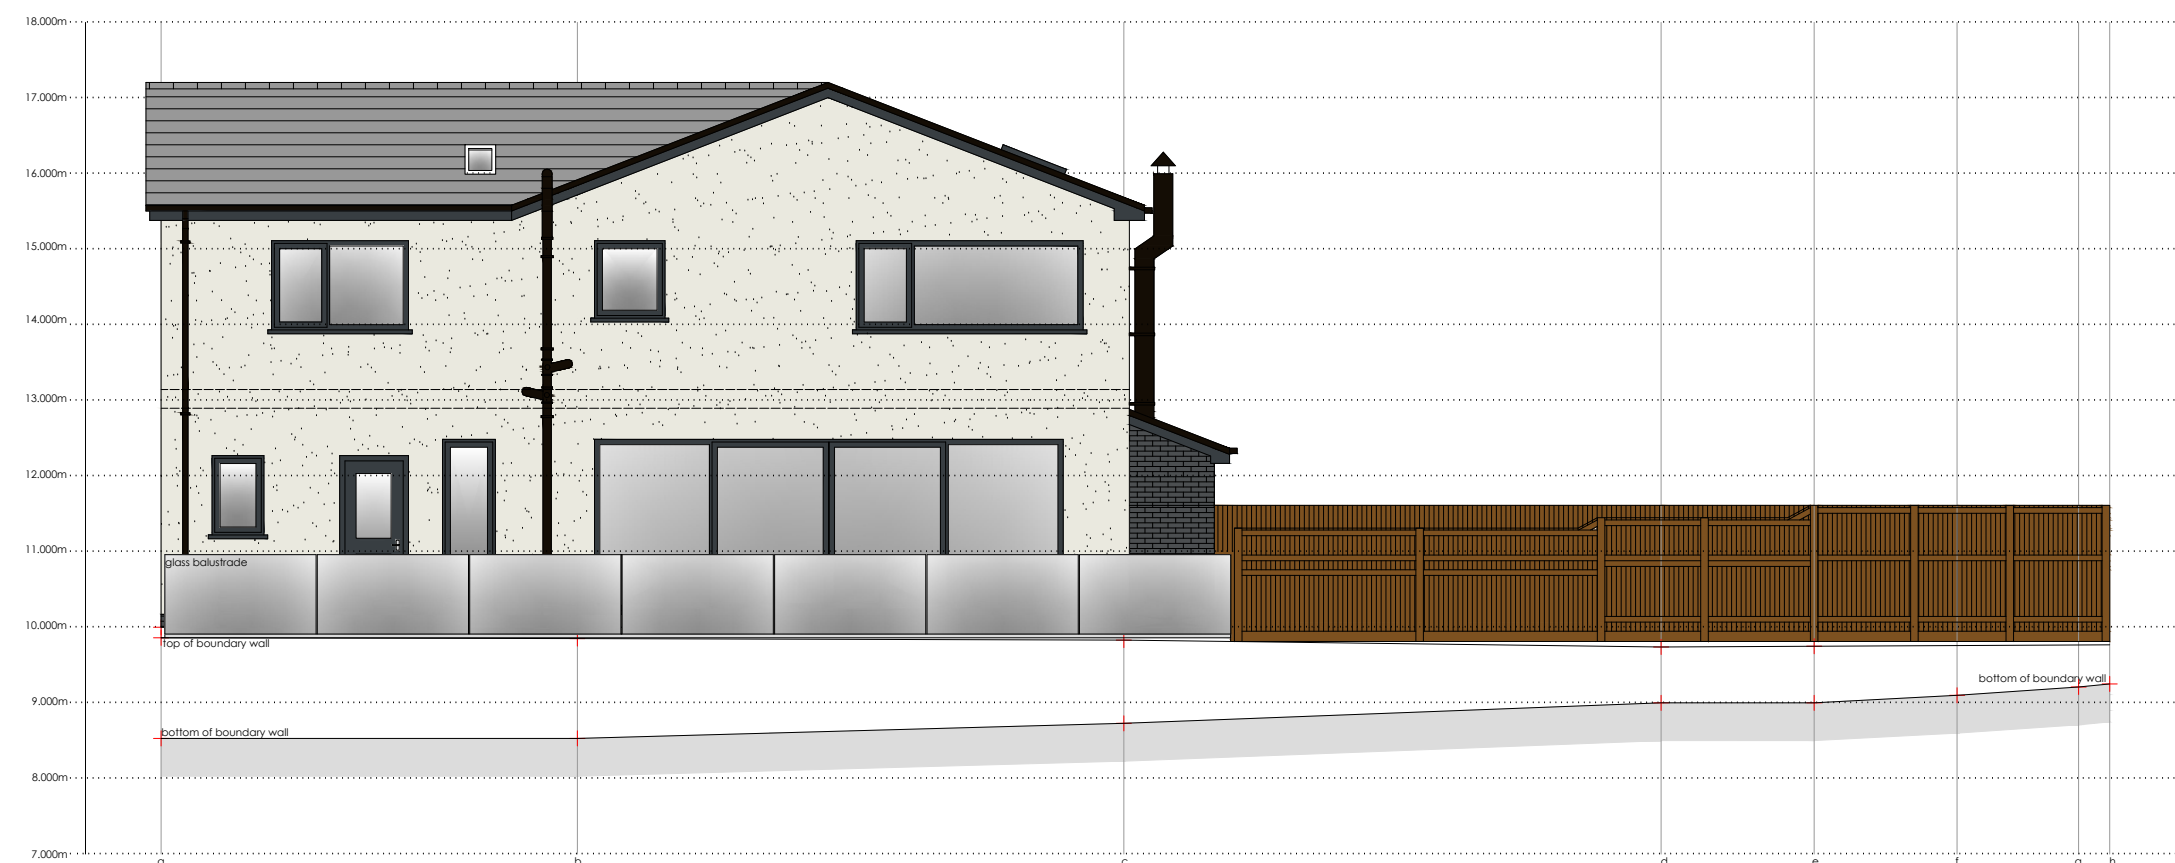


ELEVATION INDICATING PROPOSED BOUNDARY FENCING
SCALE 1 | 100

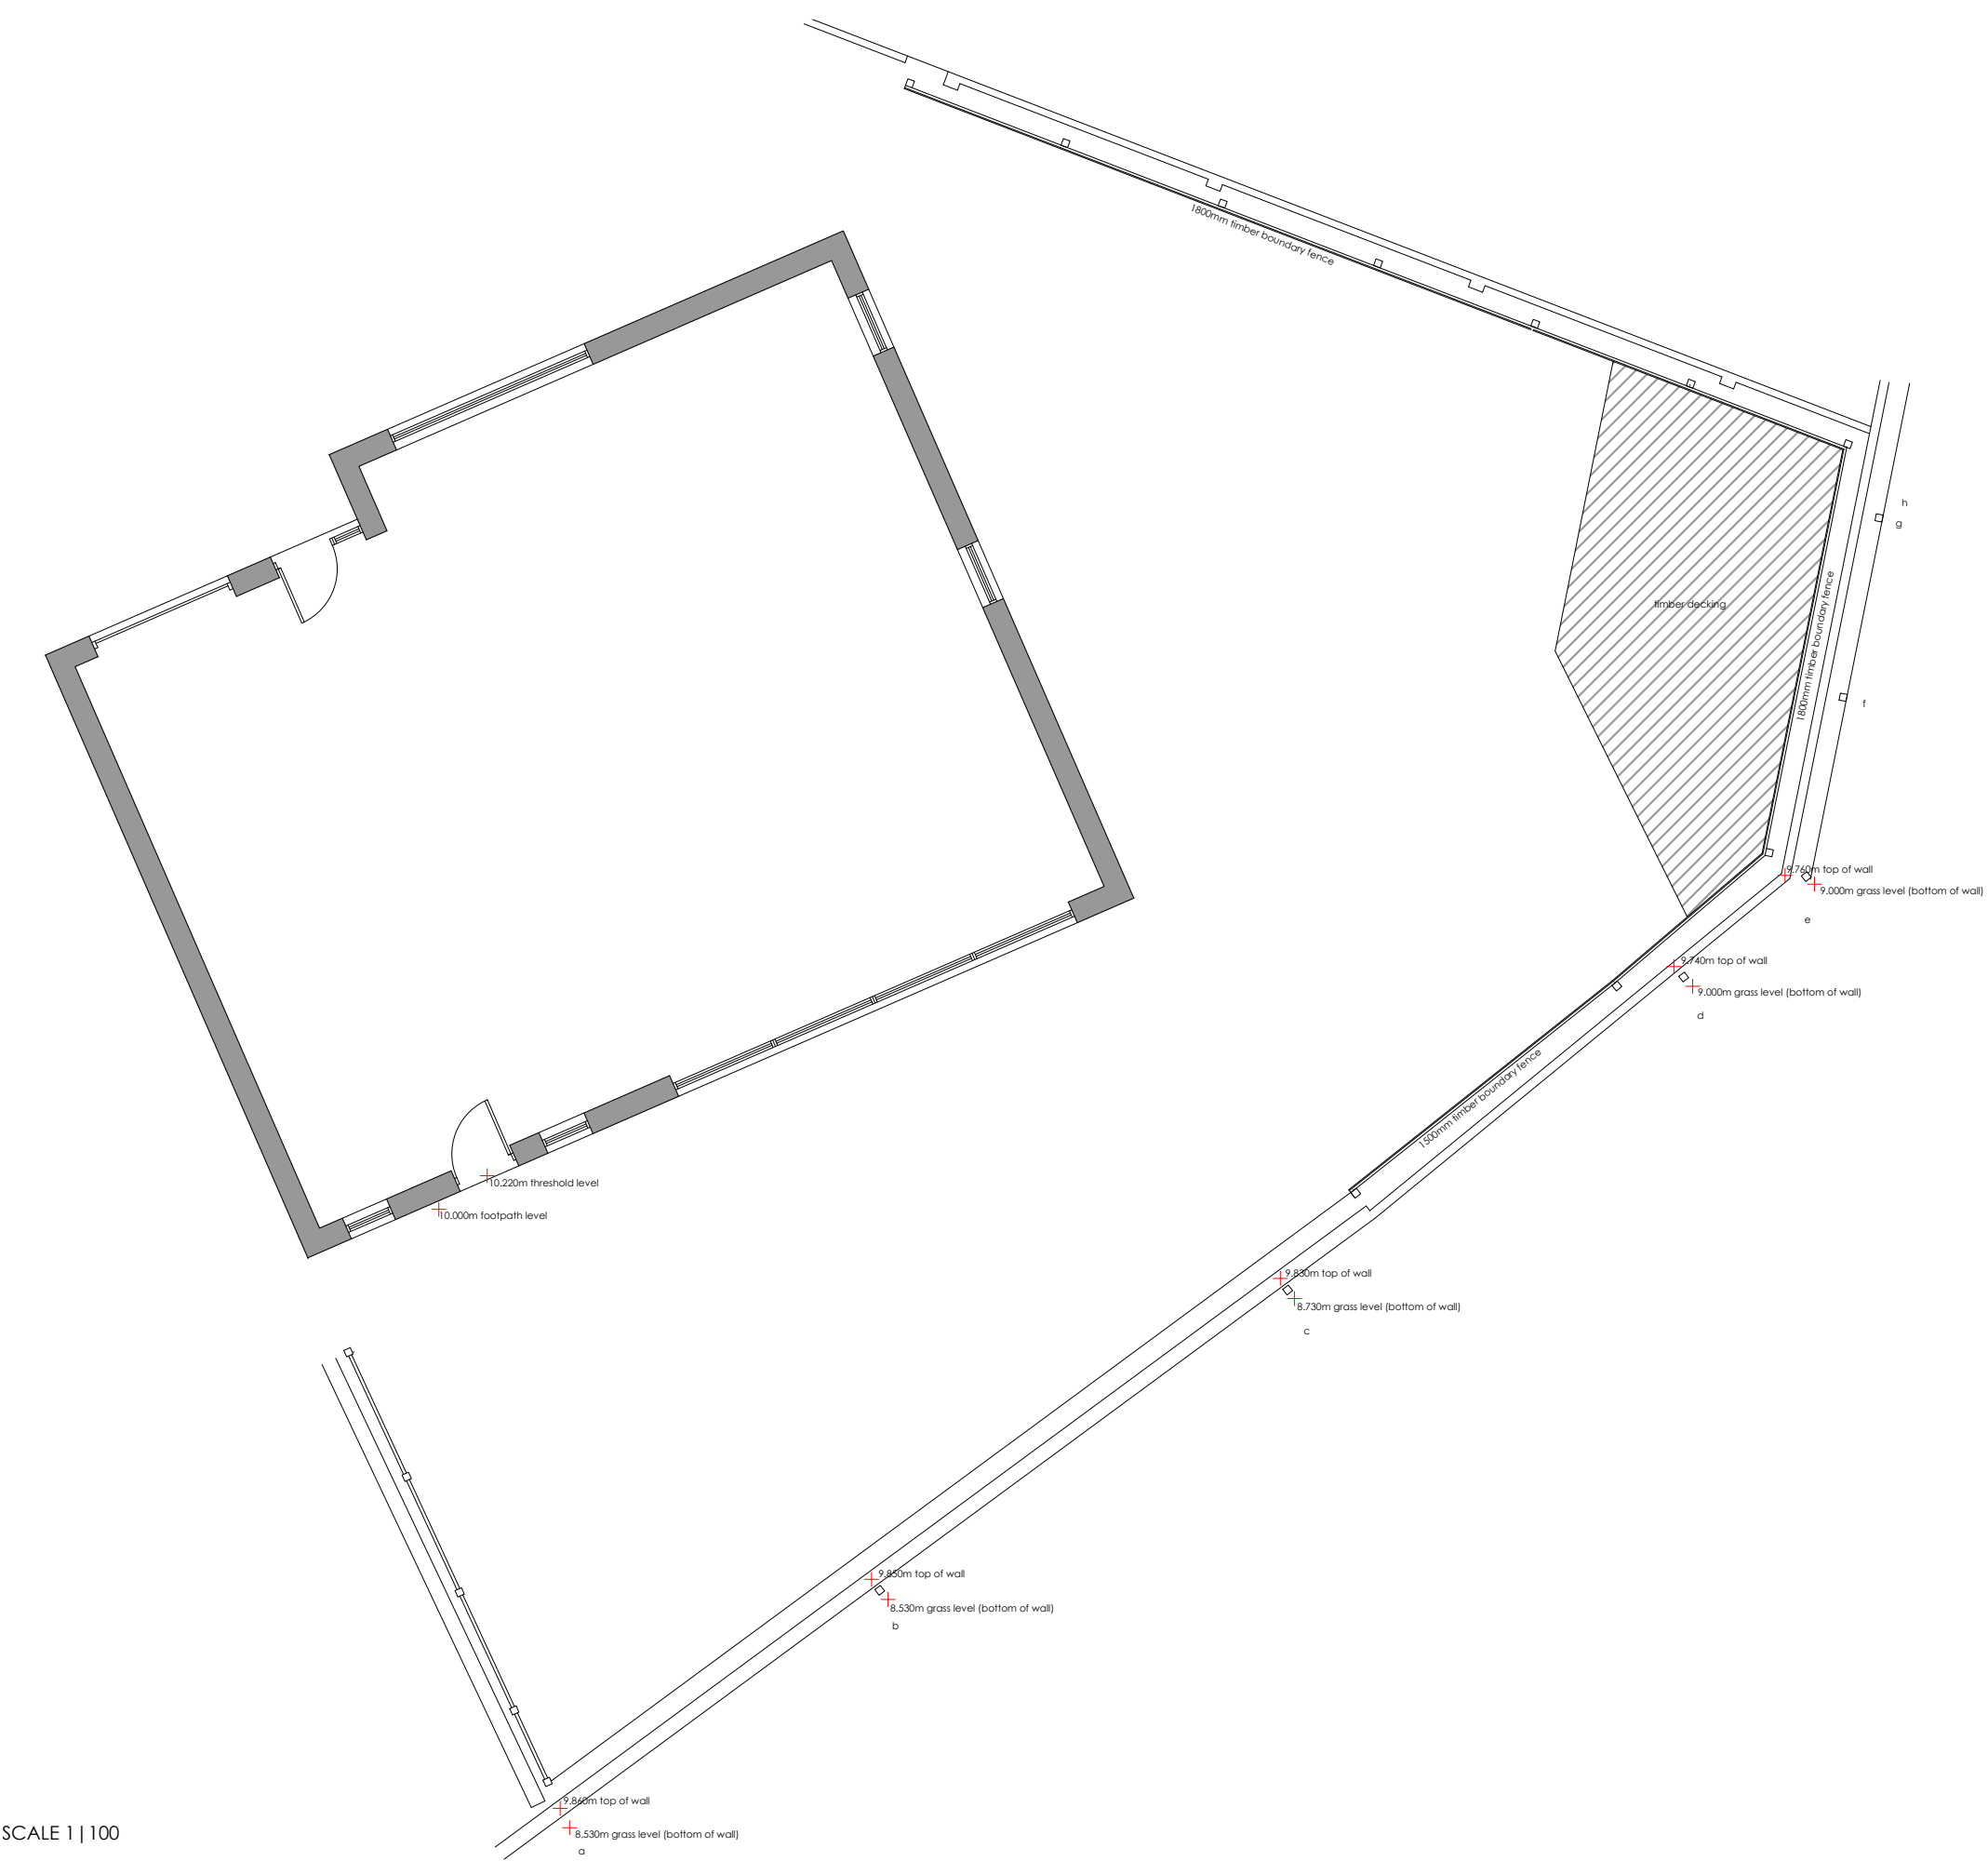

SCALE 1 | 100

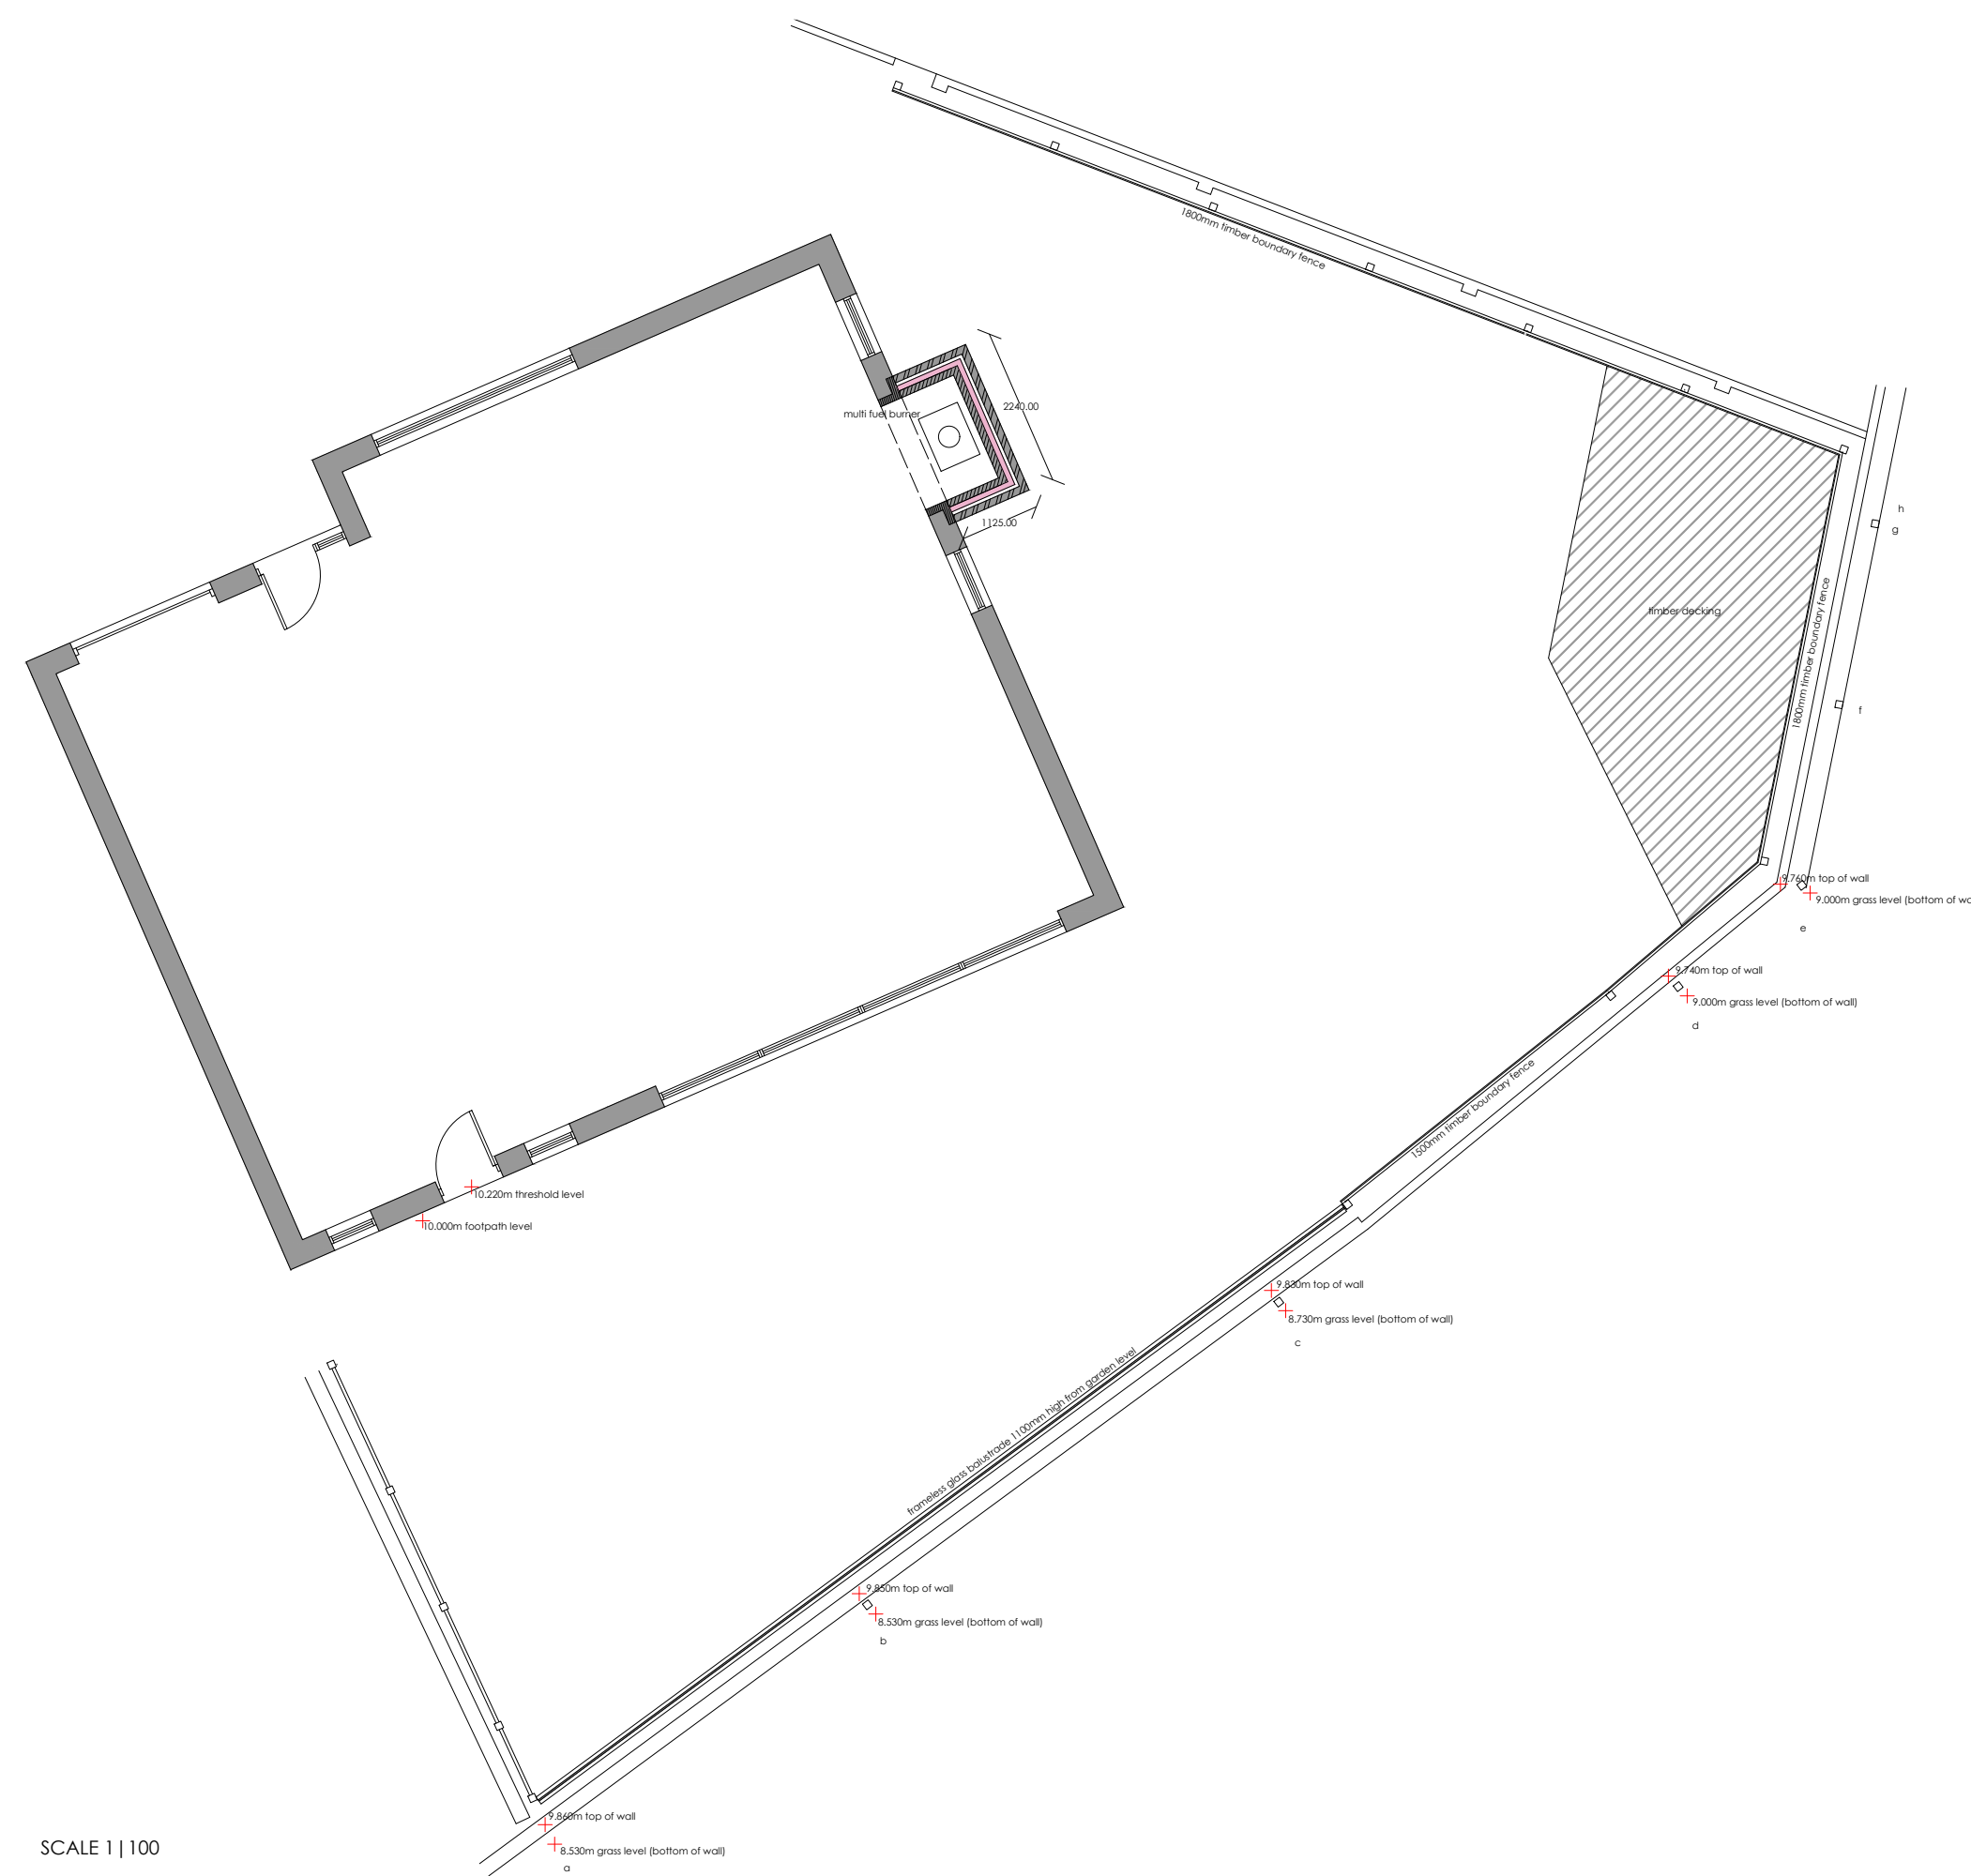


SCALE 1 | 100

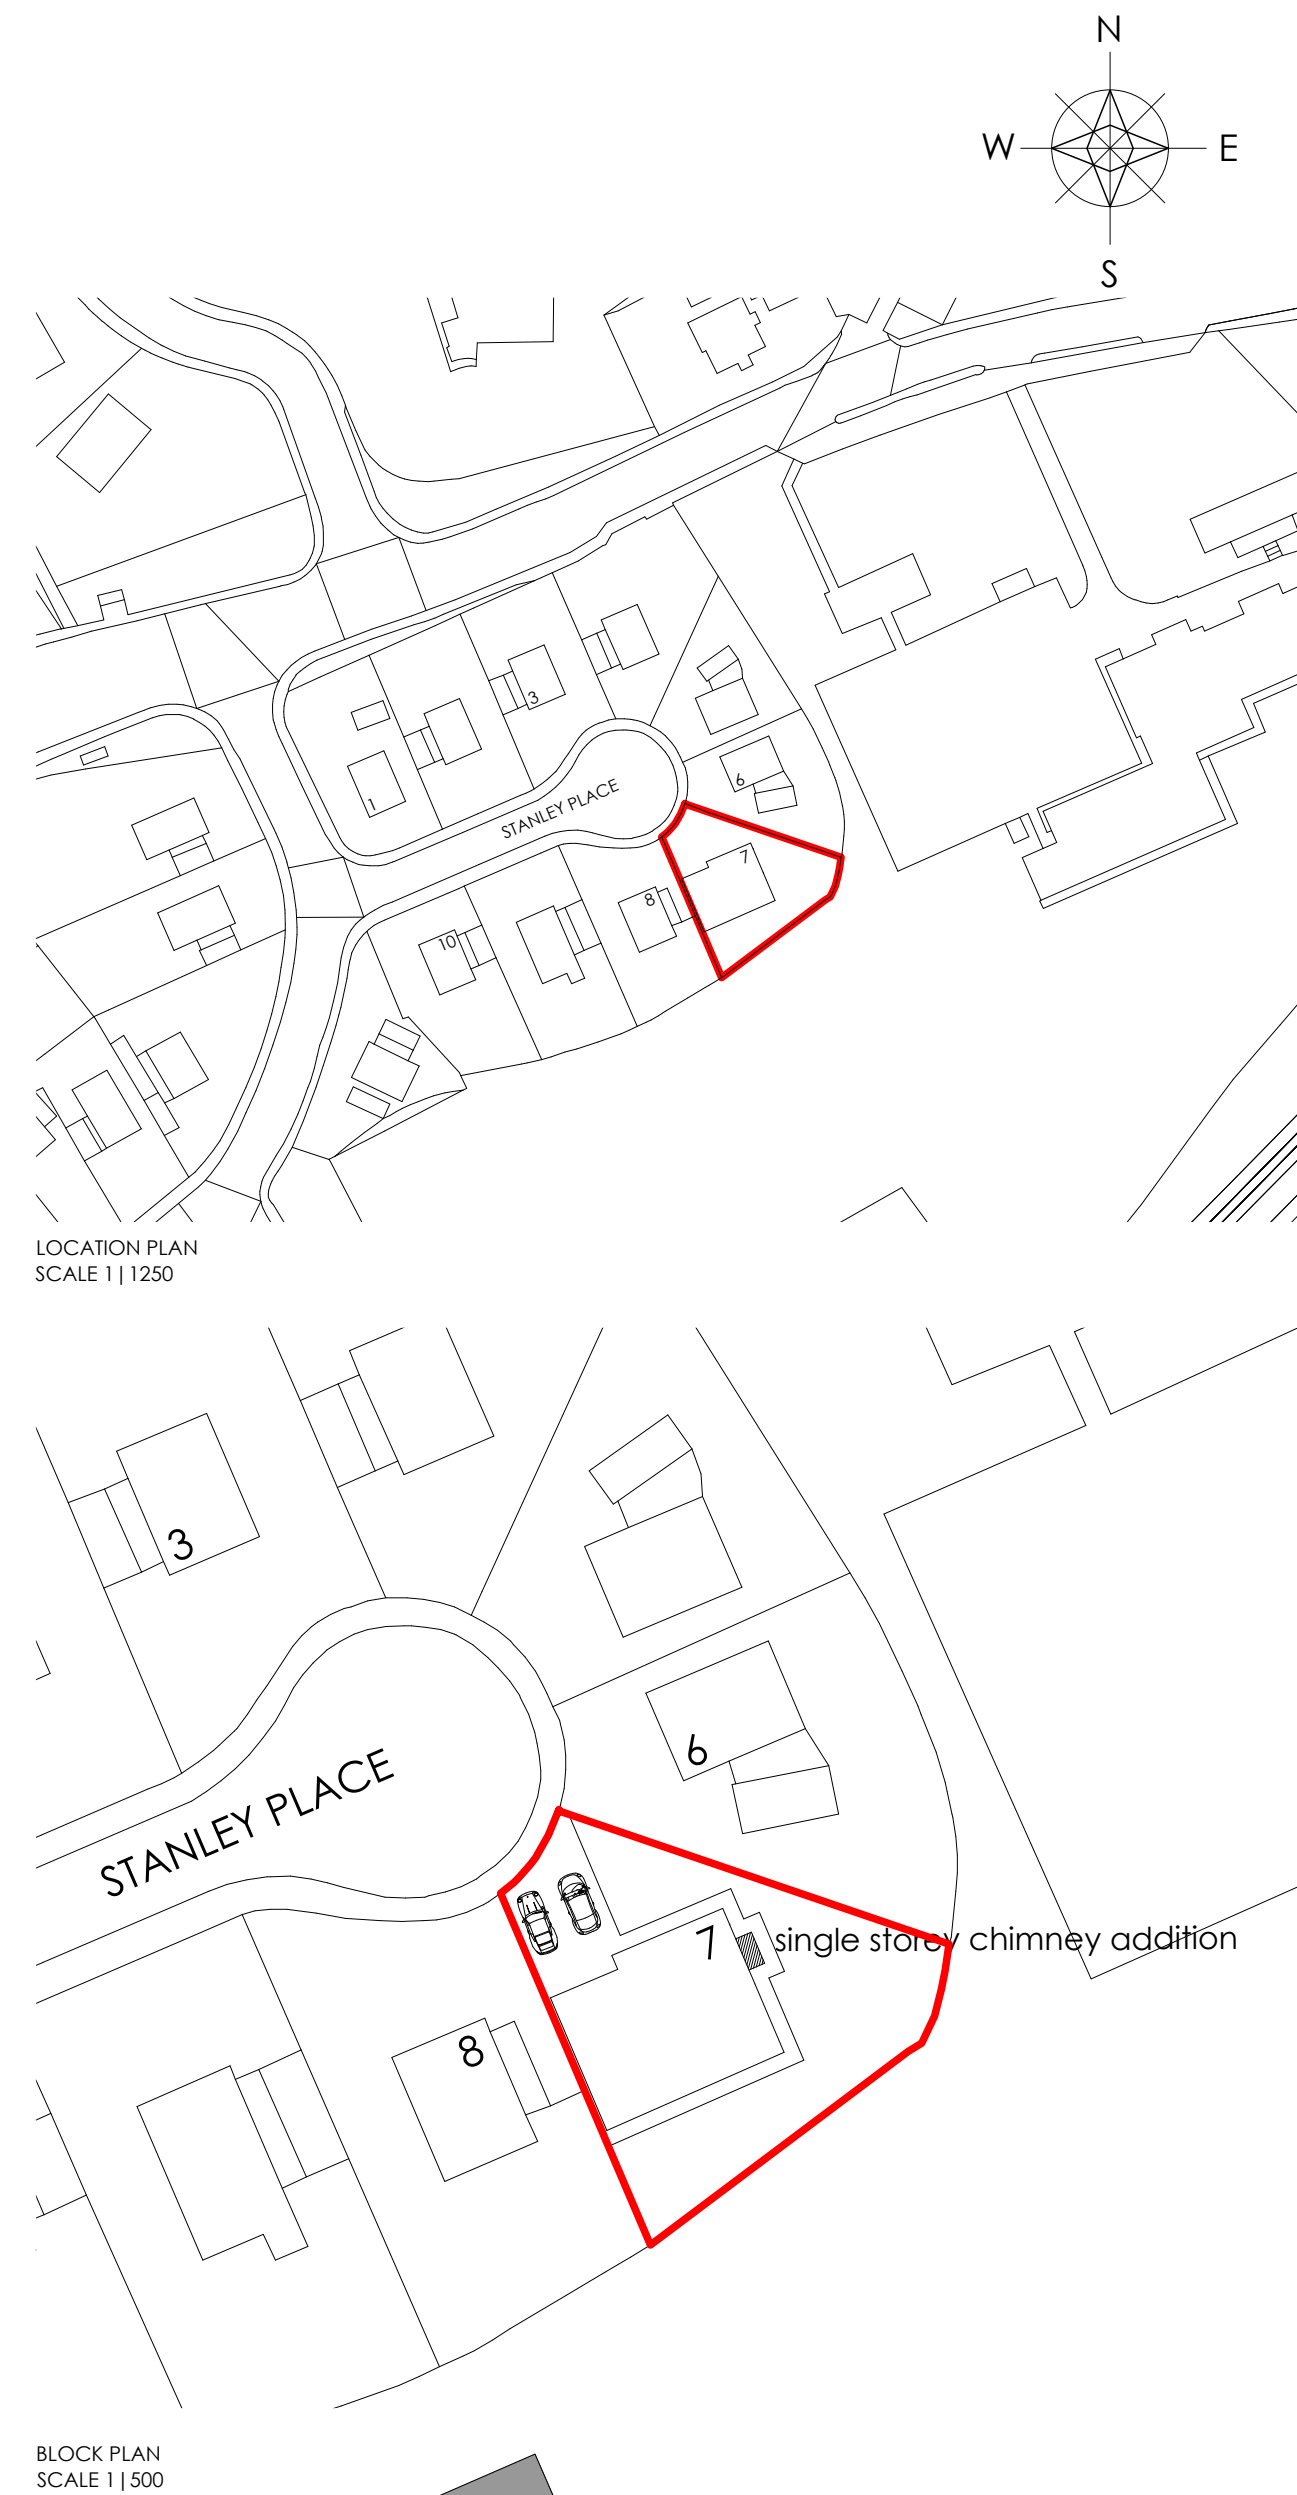

LOCATION PLAN
SCALE 1 | 1250

BLOCK PLAN
SCALE 1 | 500

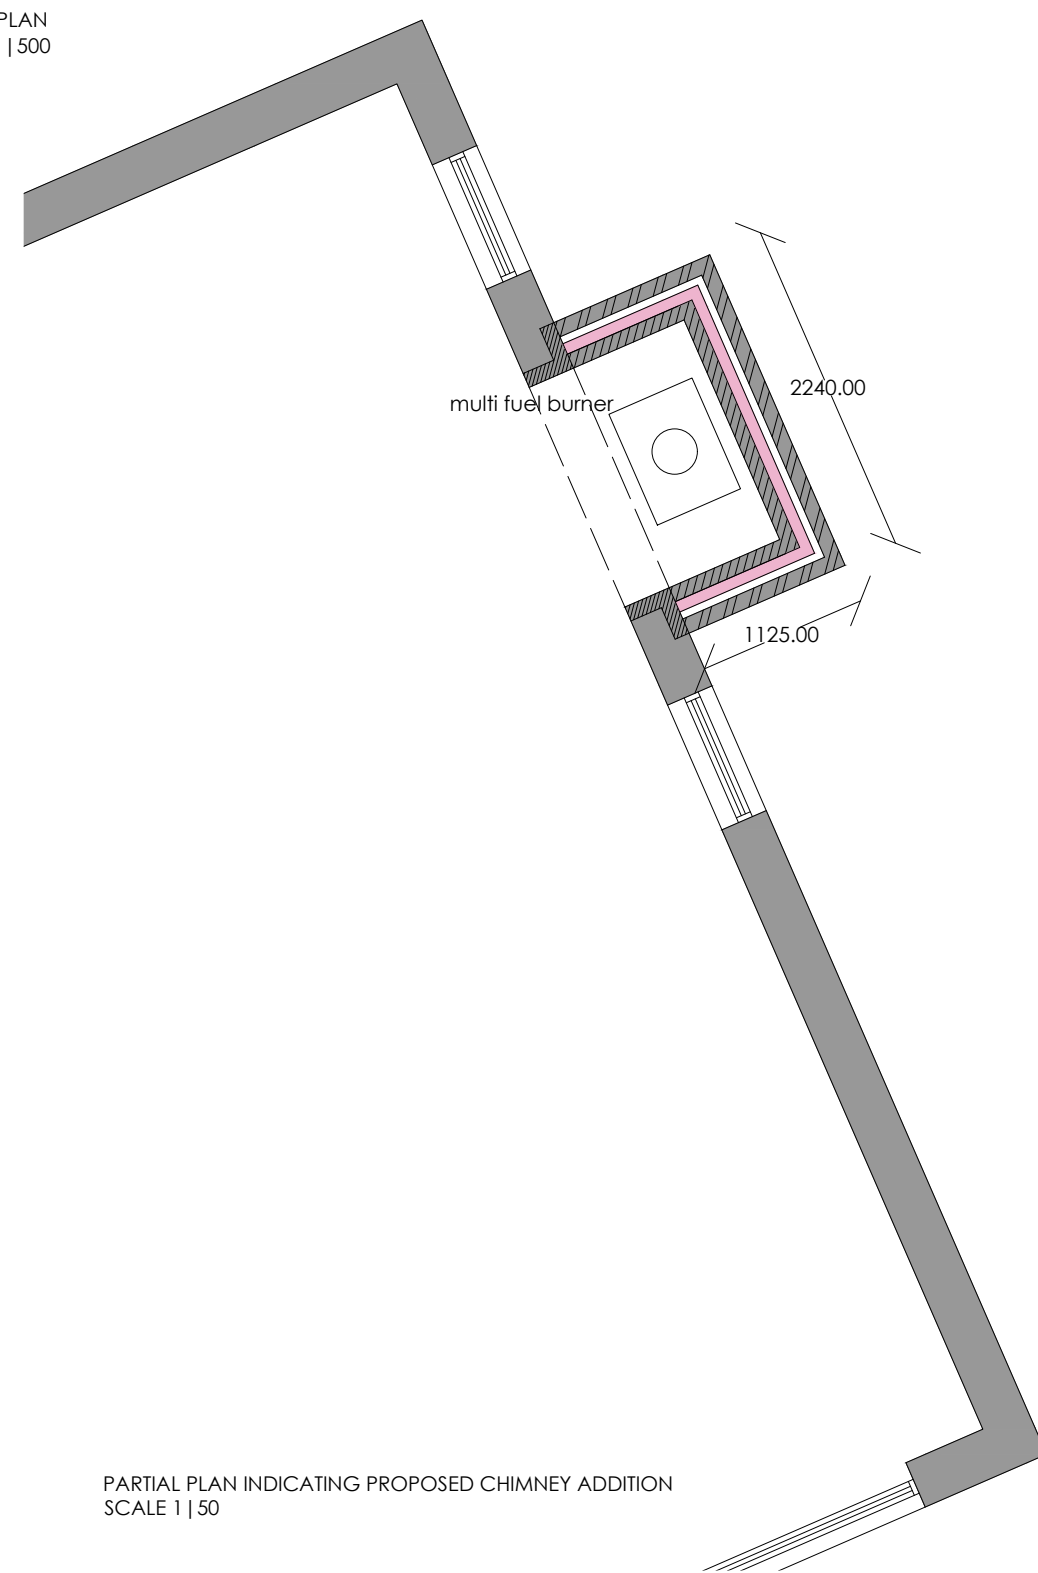

PARTIAL PLAN INDICATING PROPOSED CHIMNEY ADDITION
SCALE 1 | 50